


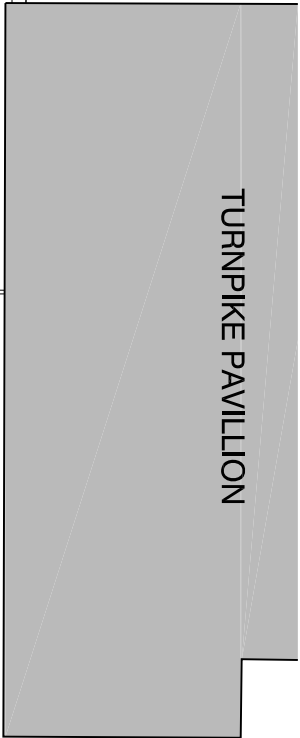

TURNPIKE PAVILLION



NOTES:

Dimensions to be checked on site before commencing work. Any discrepancies shall be reported to the architect immediately.


Do not scale from these drawings except for planning purposes. Use figured dimensions only.

Where applicable this drawing is to be read in conjunction with other consultants' drawings.

This drawing is the copyright of Harrington Design Architects Ltd.

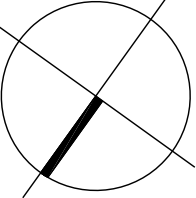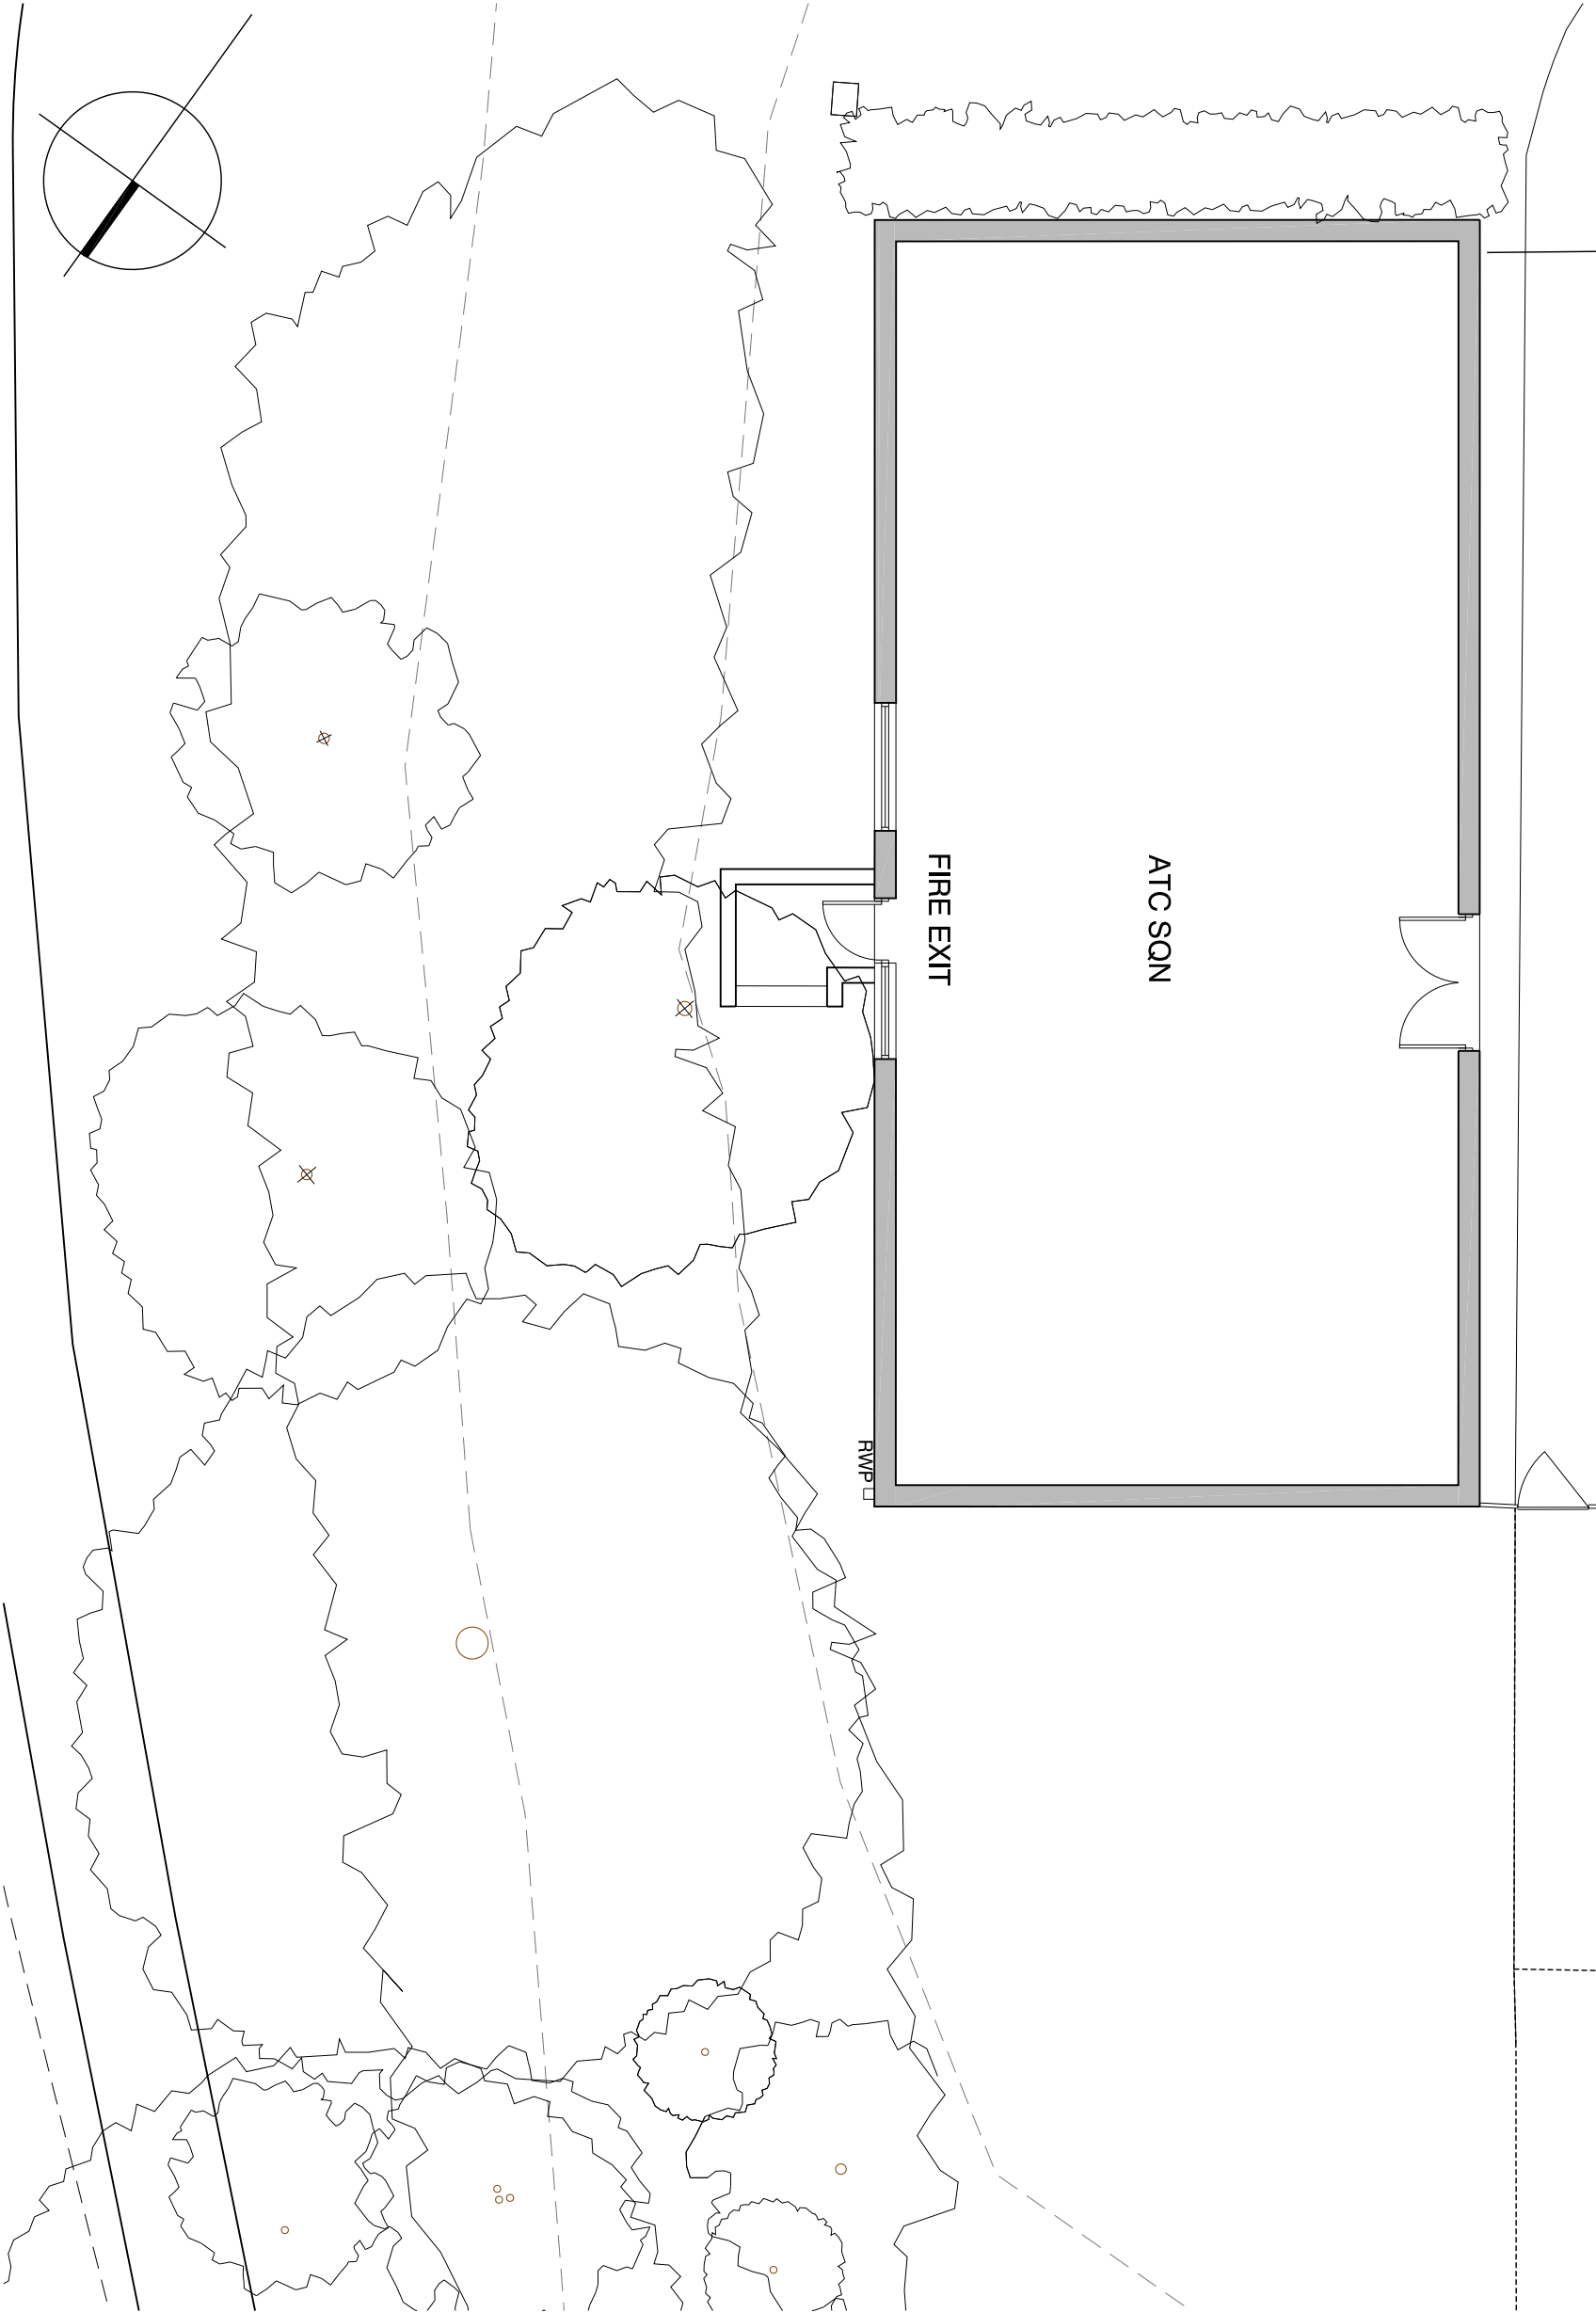

PLAN AS EXISTING
1:100 @A3

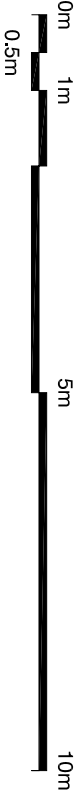

Rev	Date	Amendment
Harrington Design Architects St John's House St John's Street Chichester West Sussex PO19 1UU Tel: 01243 574600 Info@harringtondesign.co.uk 		
For SERFCA		
Project NEW FIRE ESCAPE PATH HEDGE END ATC TURNPIKE WAY HEDGE END		
Title PLAN AS EXISTING		
Date	Drawn	Scale
MAY 22	SR	1:100 @ A3
Job Number	Prefix	Drawing Number
22005		102
	Checker	Revision
	MW	