


SCALE 1:20

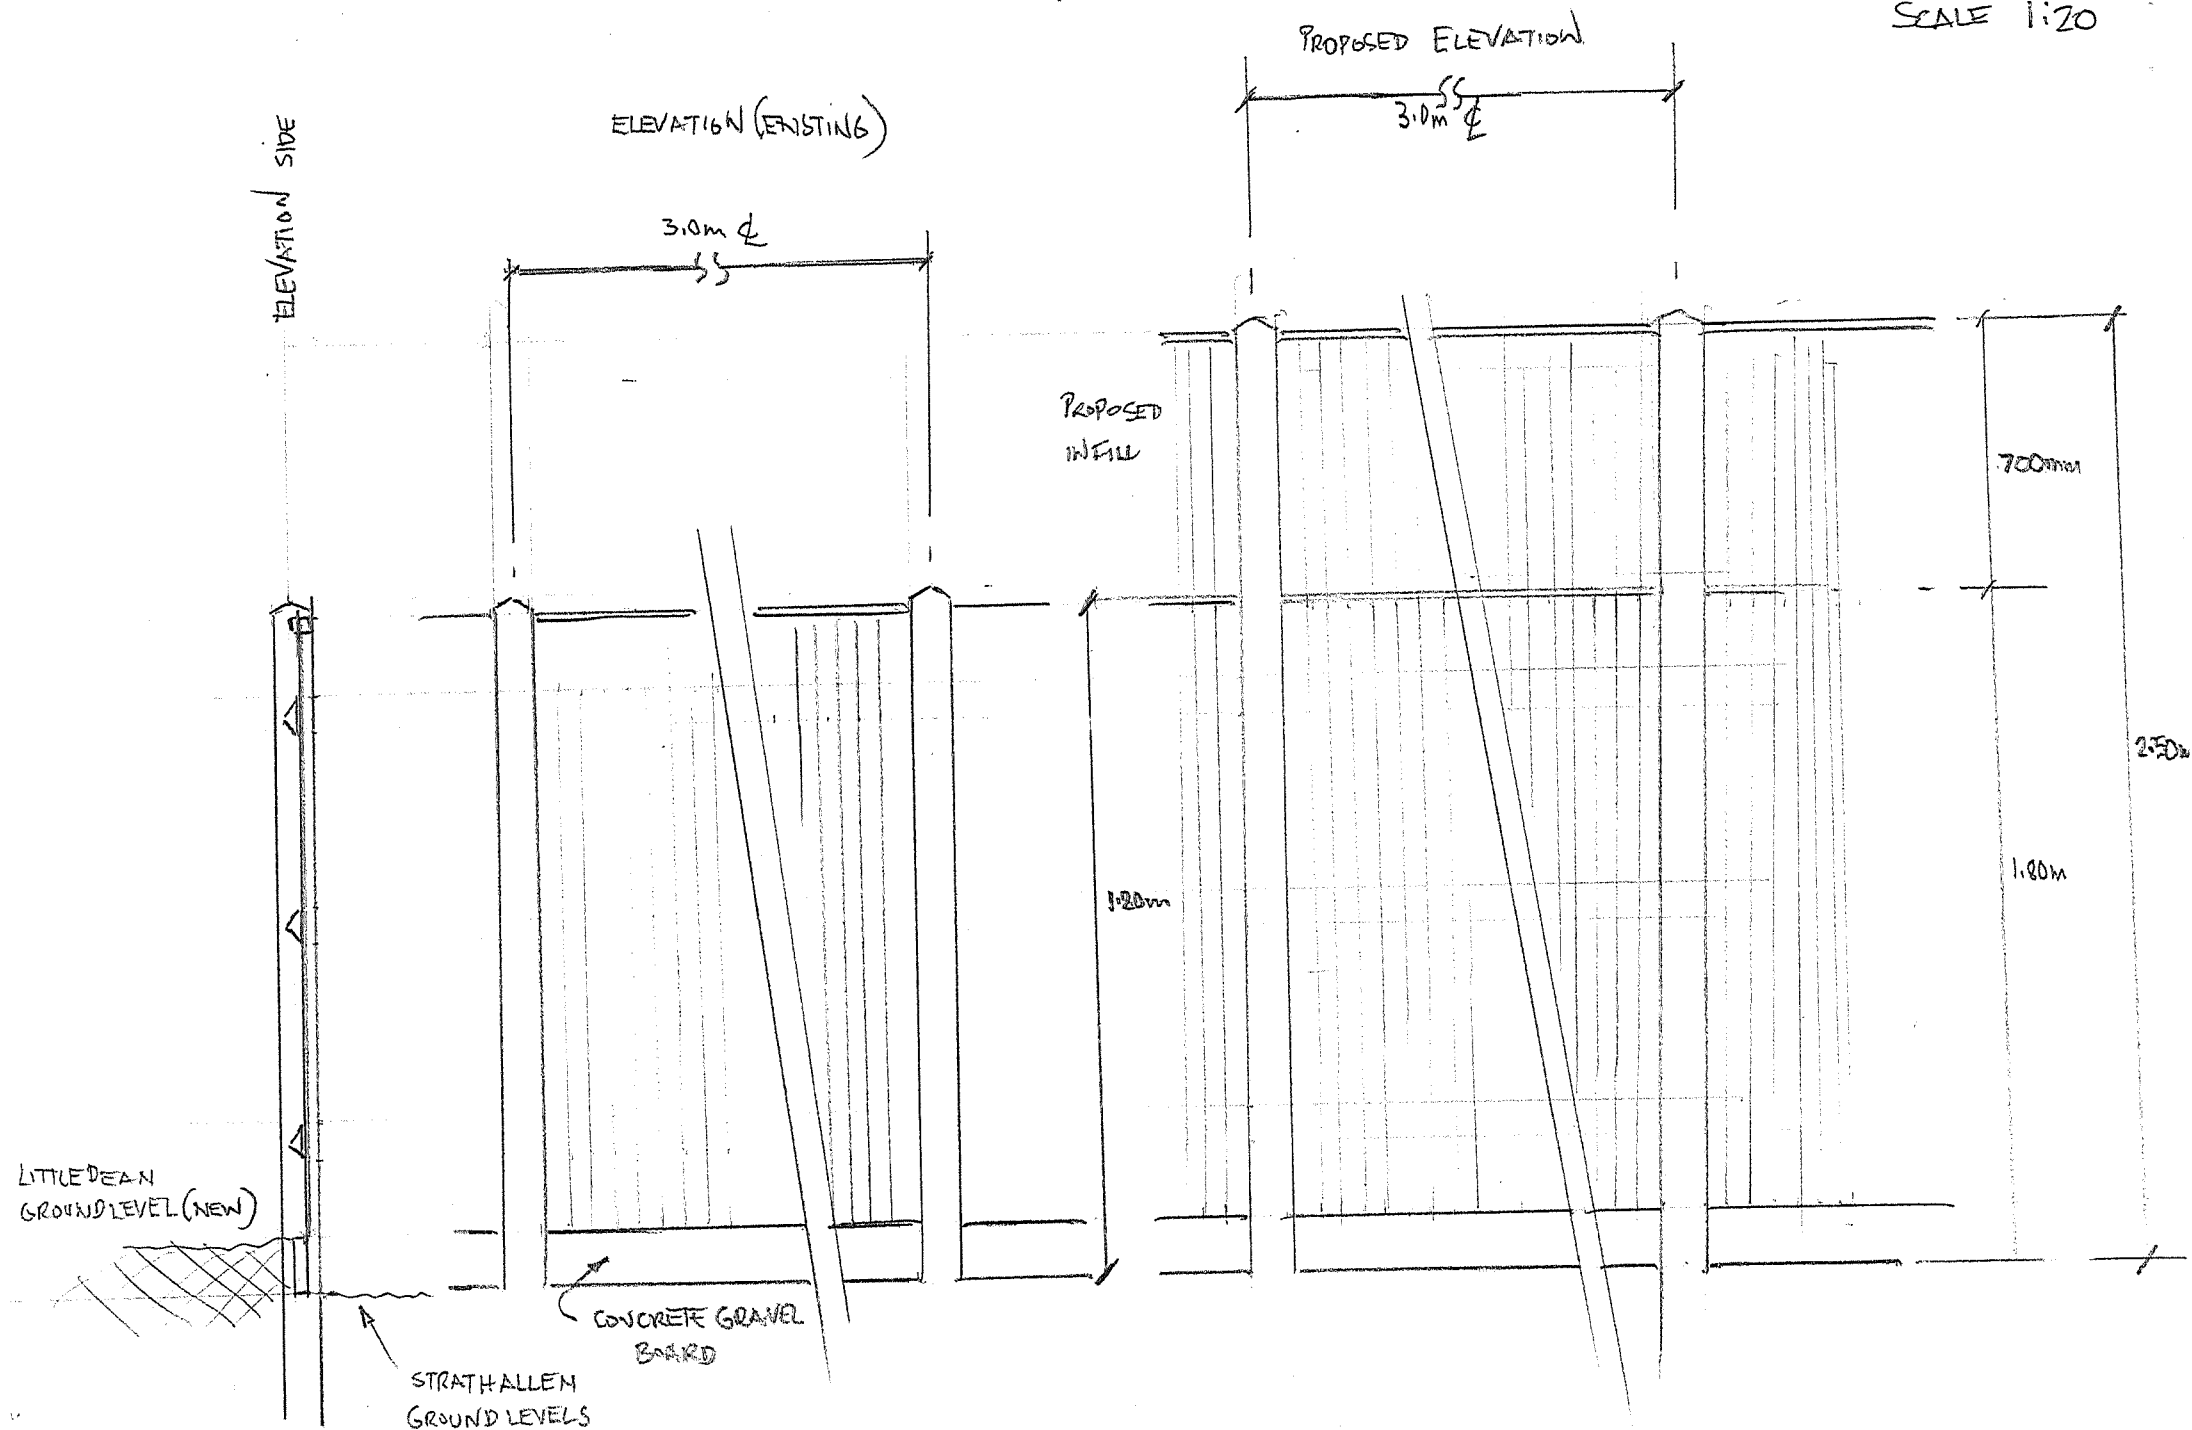

Planning Ref: H/22/93316

PROPOSED HEIGHT EXTENTION TO EXISTING CLOSE BOARDED FENCE