


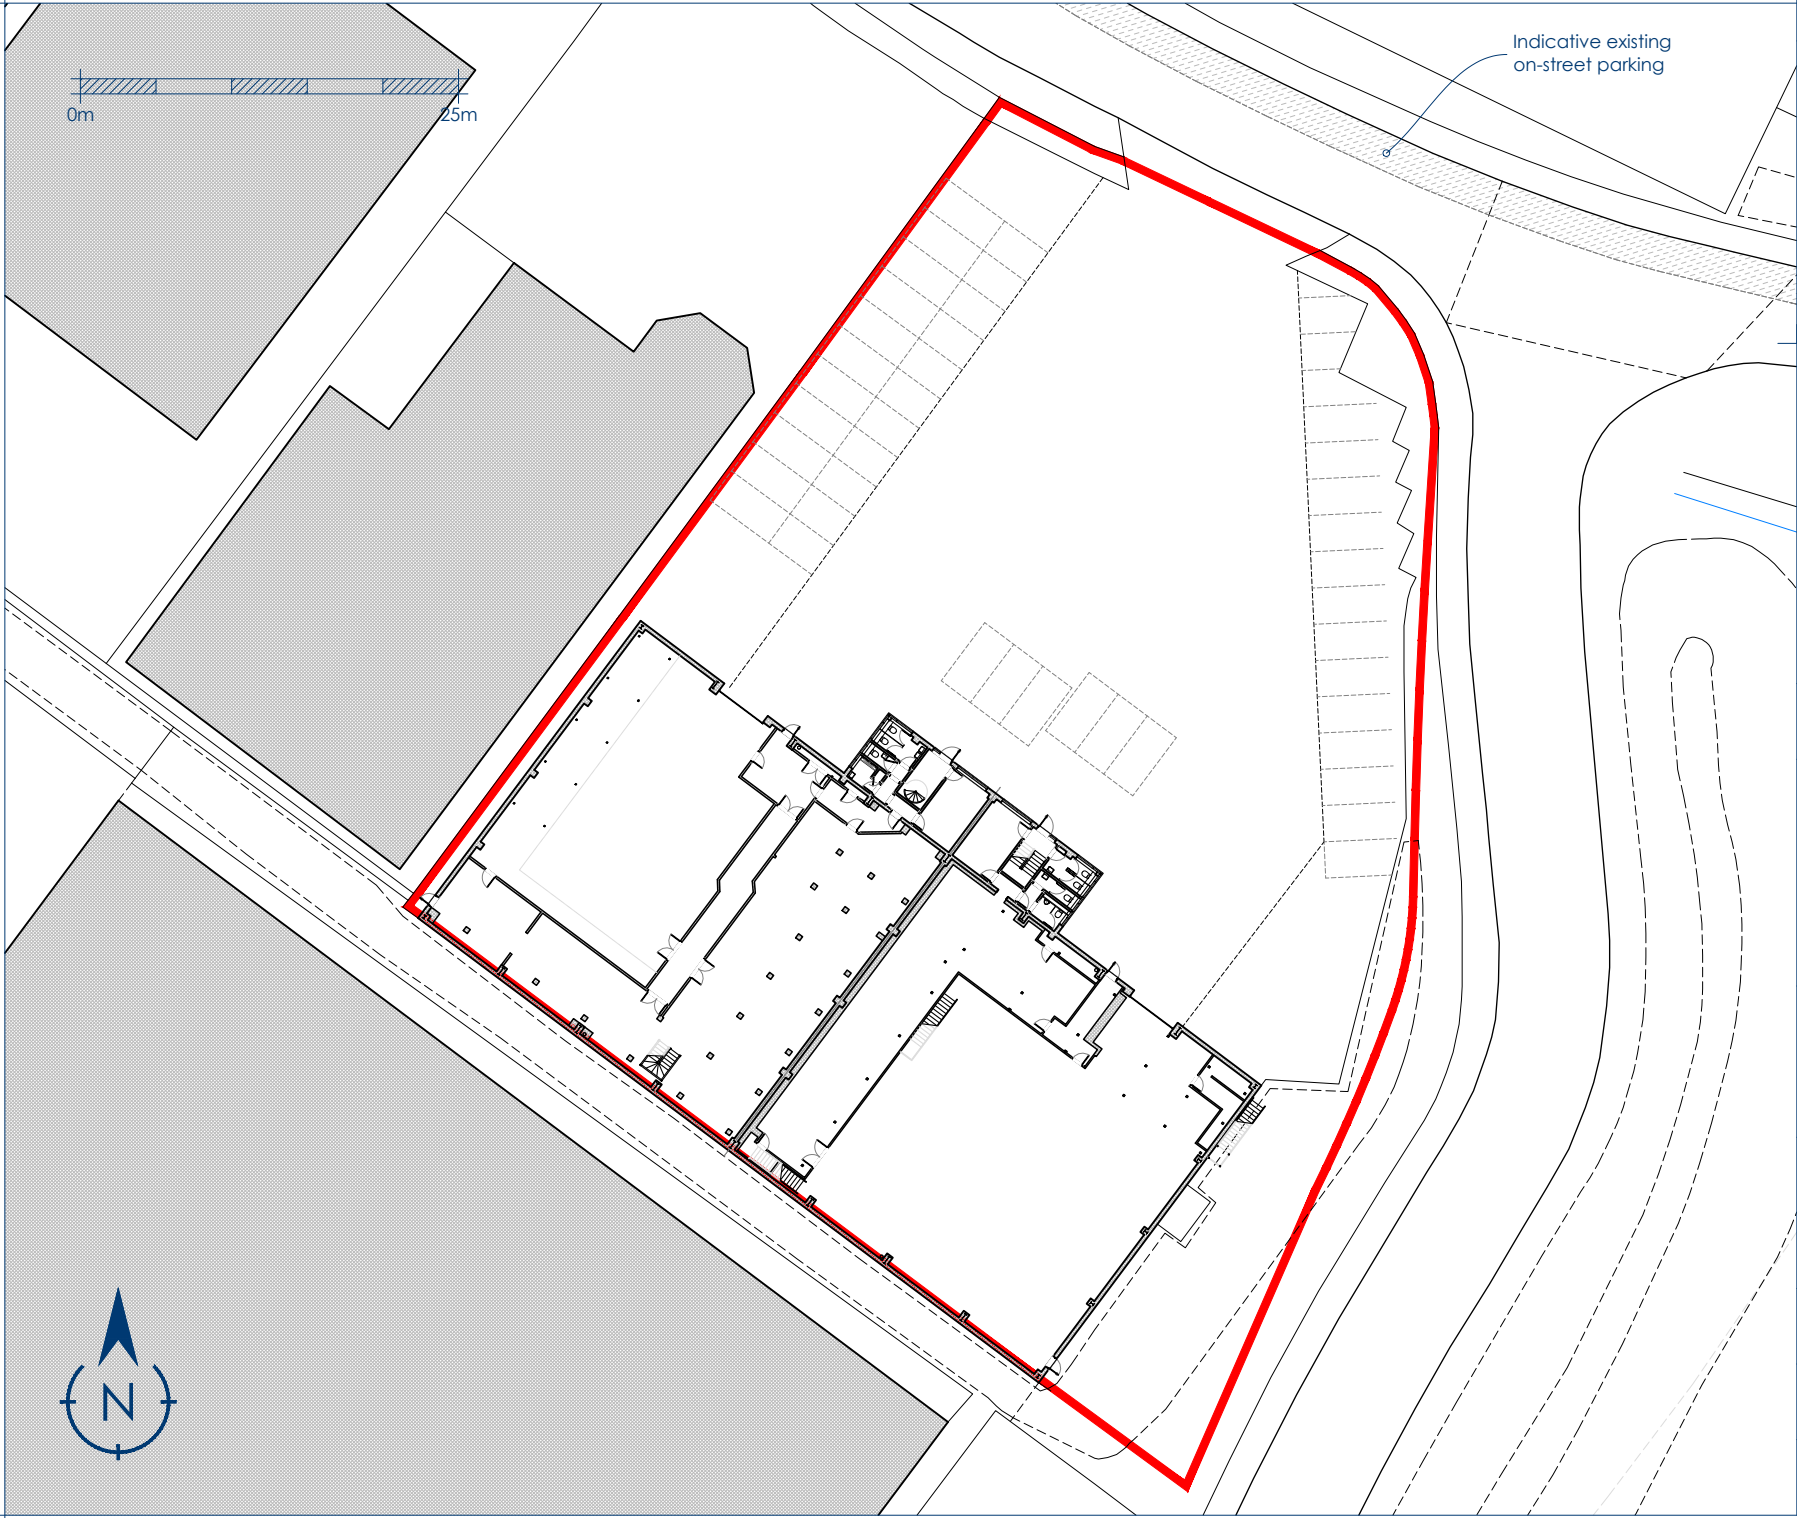

Rev		By	Notes
RWA RUSHWORTH ARCHITECTURE info@r-w-a.co.uk 0777 288 0171			
Client		Forelle Estates Limited	
Project		Units 1-2 Mayflower Close Chandlers Ford SO53 4AR	
Drawing		Existing Site Block Plan	
Project No.		22009	
Status		Existing	
Scale		1:500	Size A4
Drawn by		OR-RWA	Date June 2022
Drawing No.		EX-SITE-02	Revision -