


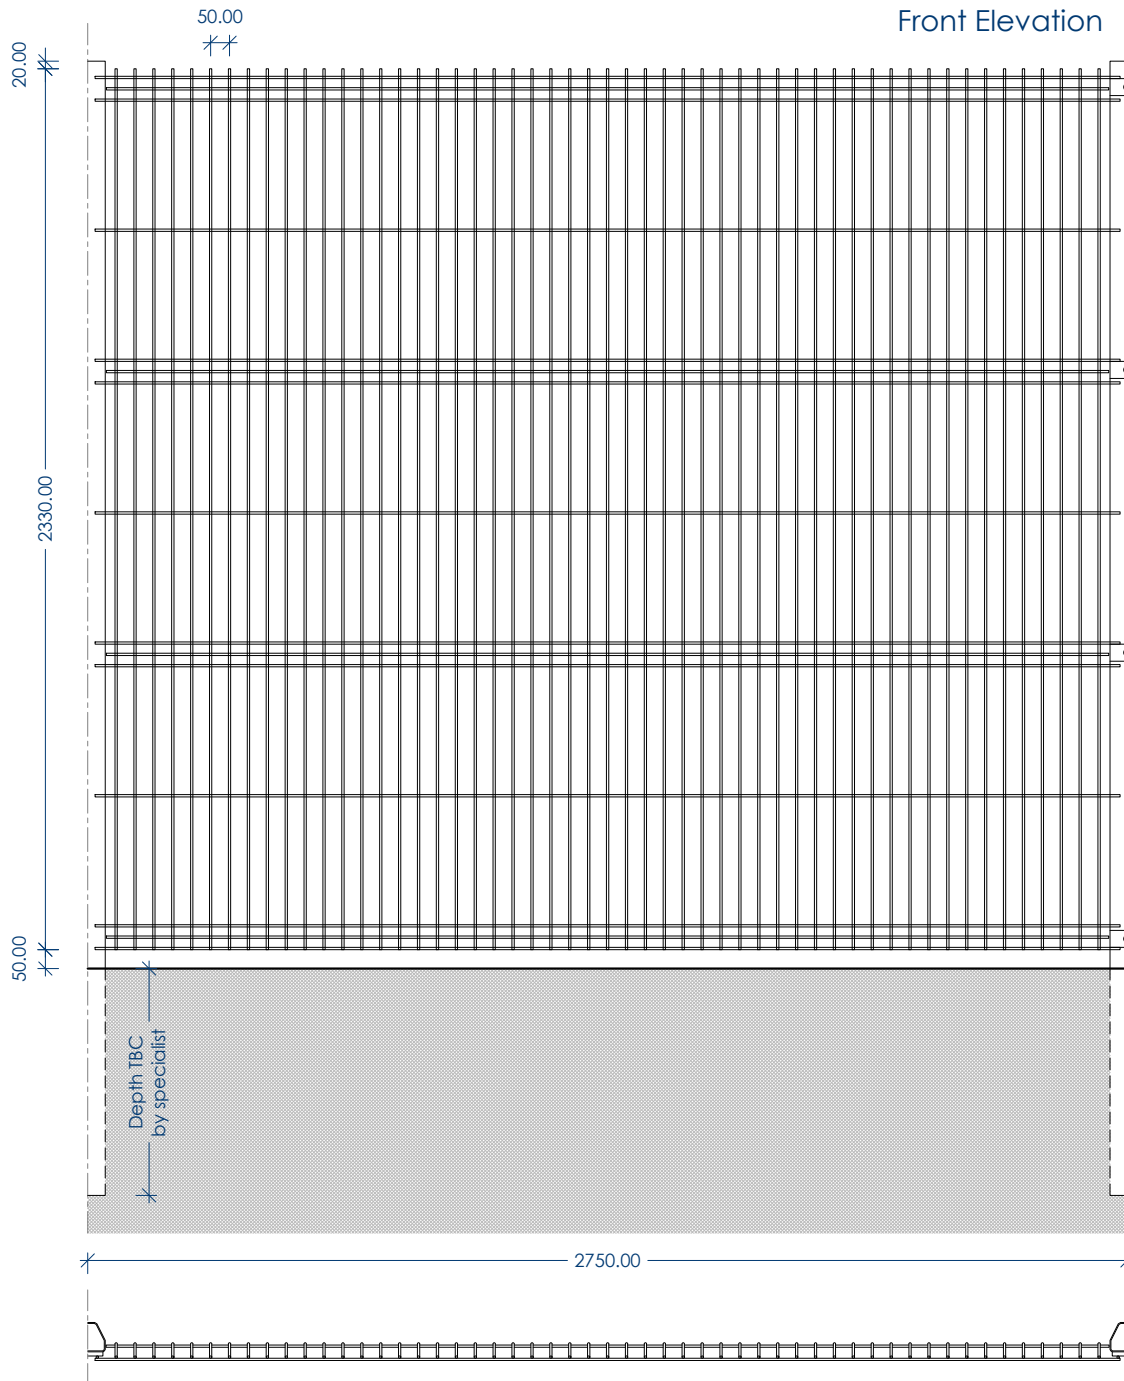

Side Elevation

General fencing detail indicative, TBC by manufacturer. Fencing to be finished in black. Gates to site entrance to match in style, to include locking mechanisms.

Rev	By	Notes
RWA RUSHWORTH ARCHITECTURE info@r-w-a.co.uk 0777 288 0171 Client Forelle Estates Limited Project Units 1-2 Mayflower Close Chandlers Ford SO53 4AR Drawing Proposed Fencing Detail Project No. 22009 Status Planning Scale 1:20 Size A4 Drawn by OR-RWA Date June 2022 Drawing No. PR-ELEV-01 Revision -		