


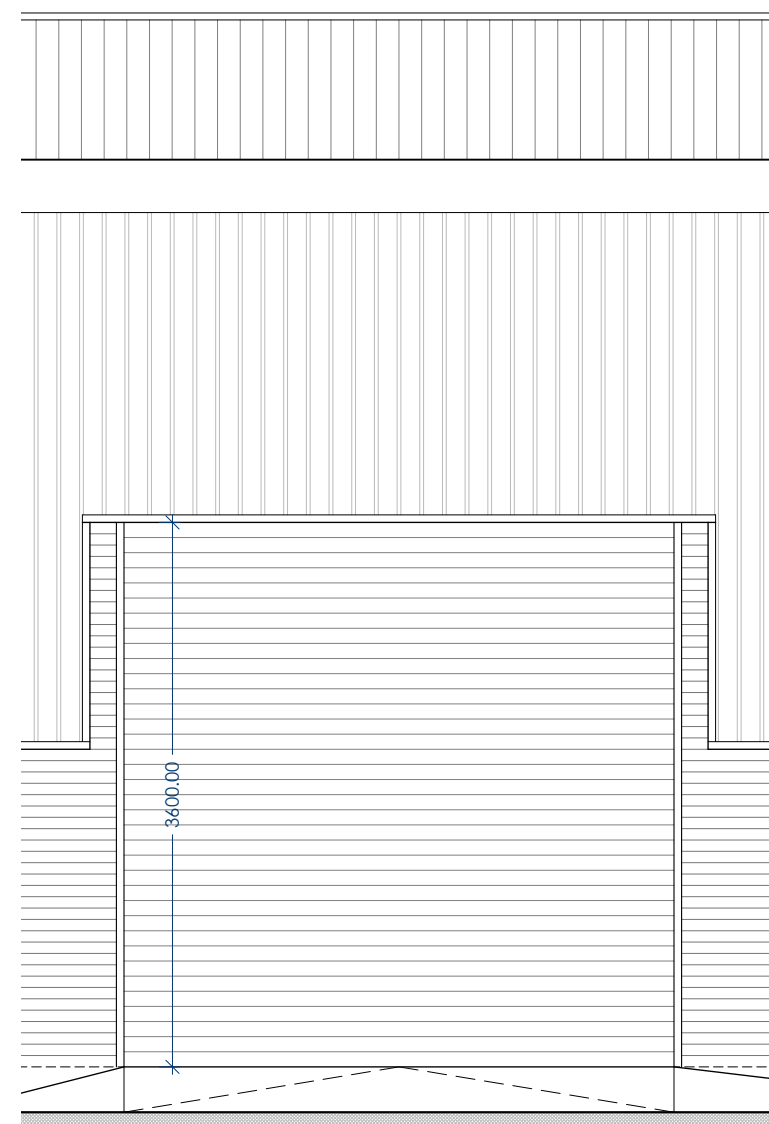

Technical drawing of a portal frame structure. The drawing shows a cross-section of the frame with various components labeled:

- Existing portal frame bracing
- Existing beam supporting roller shutter
- Portal frame in background
- Purlins over portal frame

A dimension line on the left indicates a height of 3600.00.

Rev	By	Notes
RWA RUSHWORTH ARCHITECTURE info@r-w-a.co.uk 0777 288 0171 Client Forelle Estates Limited Project Units 1-2 Mayflower Close Chandlers Ford SO53 4AR Drawing Existing Roller Shutters Project No. 22009 Status Existing Scale 1:50 Size A3 Drawn by OR-RWA Date June 2022 Drawing No. EX-SECT-01 Revision -		