


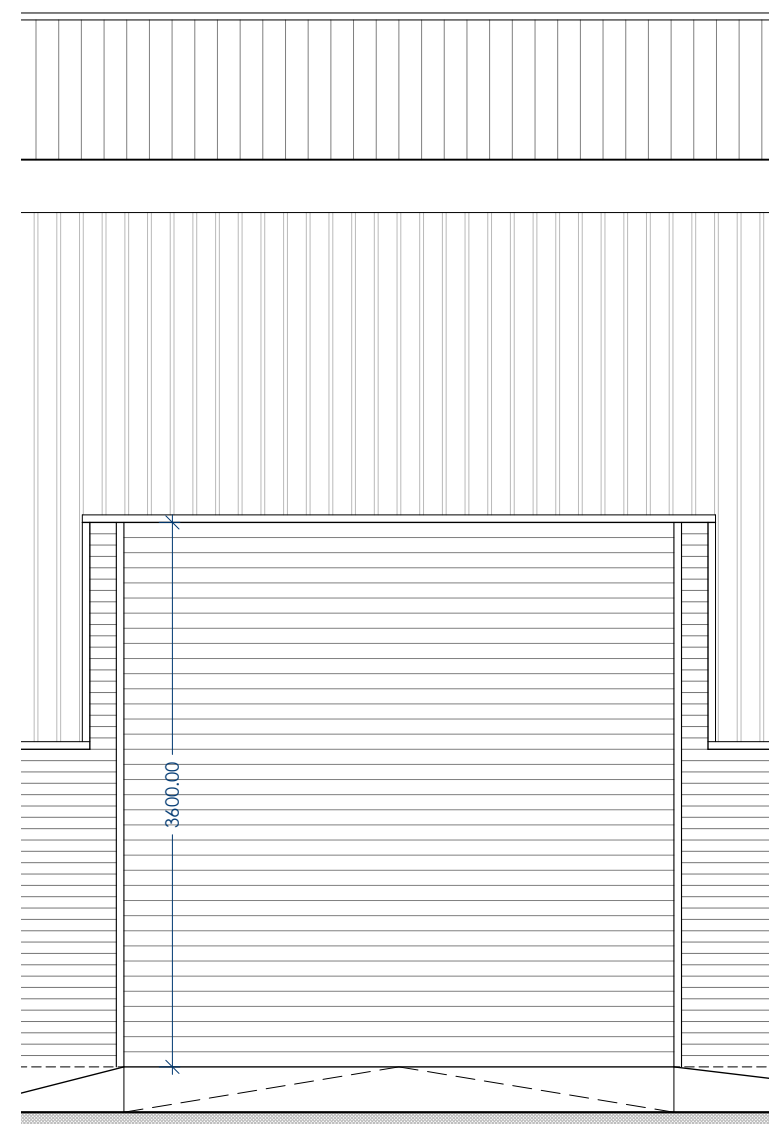

Technical drawing showing a side elevation of a portal frame structure. The drawing includes the following labels and dimensions:

- Existing portal frame bracing**: Points to a vertical bracing member on the left side of the frame.
- Existing beam supporting roller shutter**: Points to a horizontal beam supporting a roller shutter on the left side of the frame.
- Portal frame in background**: Points to the main vertical and horizontal members of the portal frame.
- Purlins over portal frame**: Points to the horizontal members supporting the roof structure.
- 3600.00**: A dimension line indicating the height of the structure from the ground level to the top of the portal frame.

Rev	By	Notes
RWA RUSHWORTH ARCHITECTURE info@r-w-a.co.uk 0777 288 0171 Client Forelle Estates Limited Project Units 1-2 Mayflower Close Chandlers Ford SO53 4AR Drawing Existing Roller Shutters Project No. 22009 Status Existing Scale 1:50 Size A3 Drawn by OR-RWA Date June 2022 Drawing No. EX-SECT-01 Revision -		