Rev	By	Notes

0m 5m

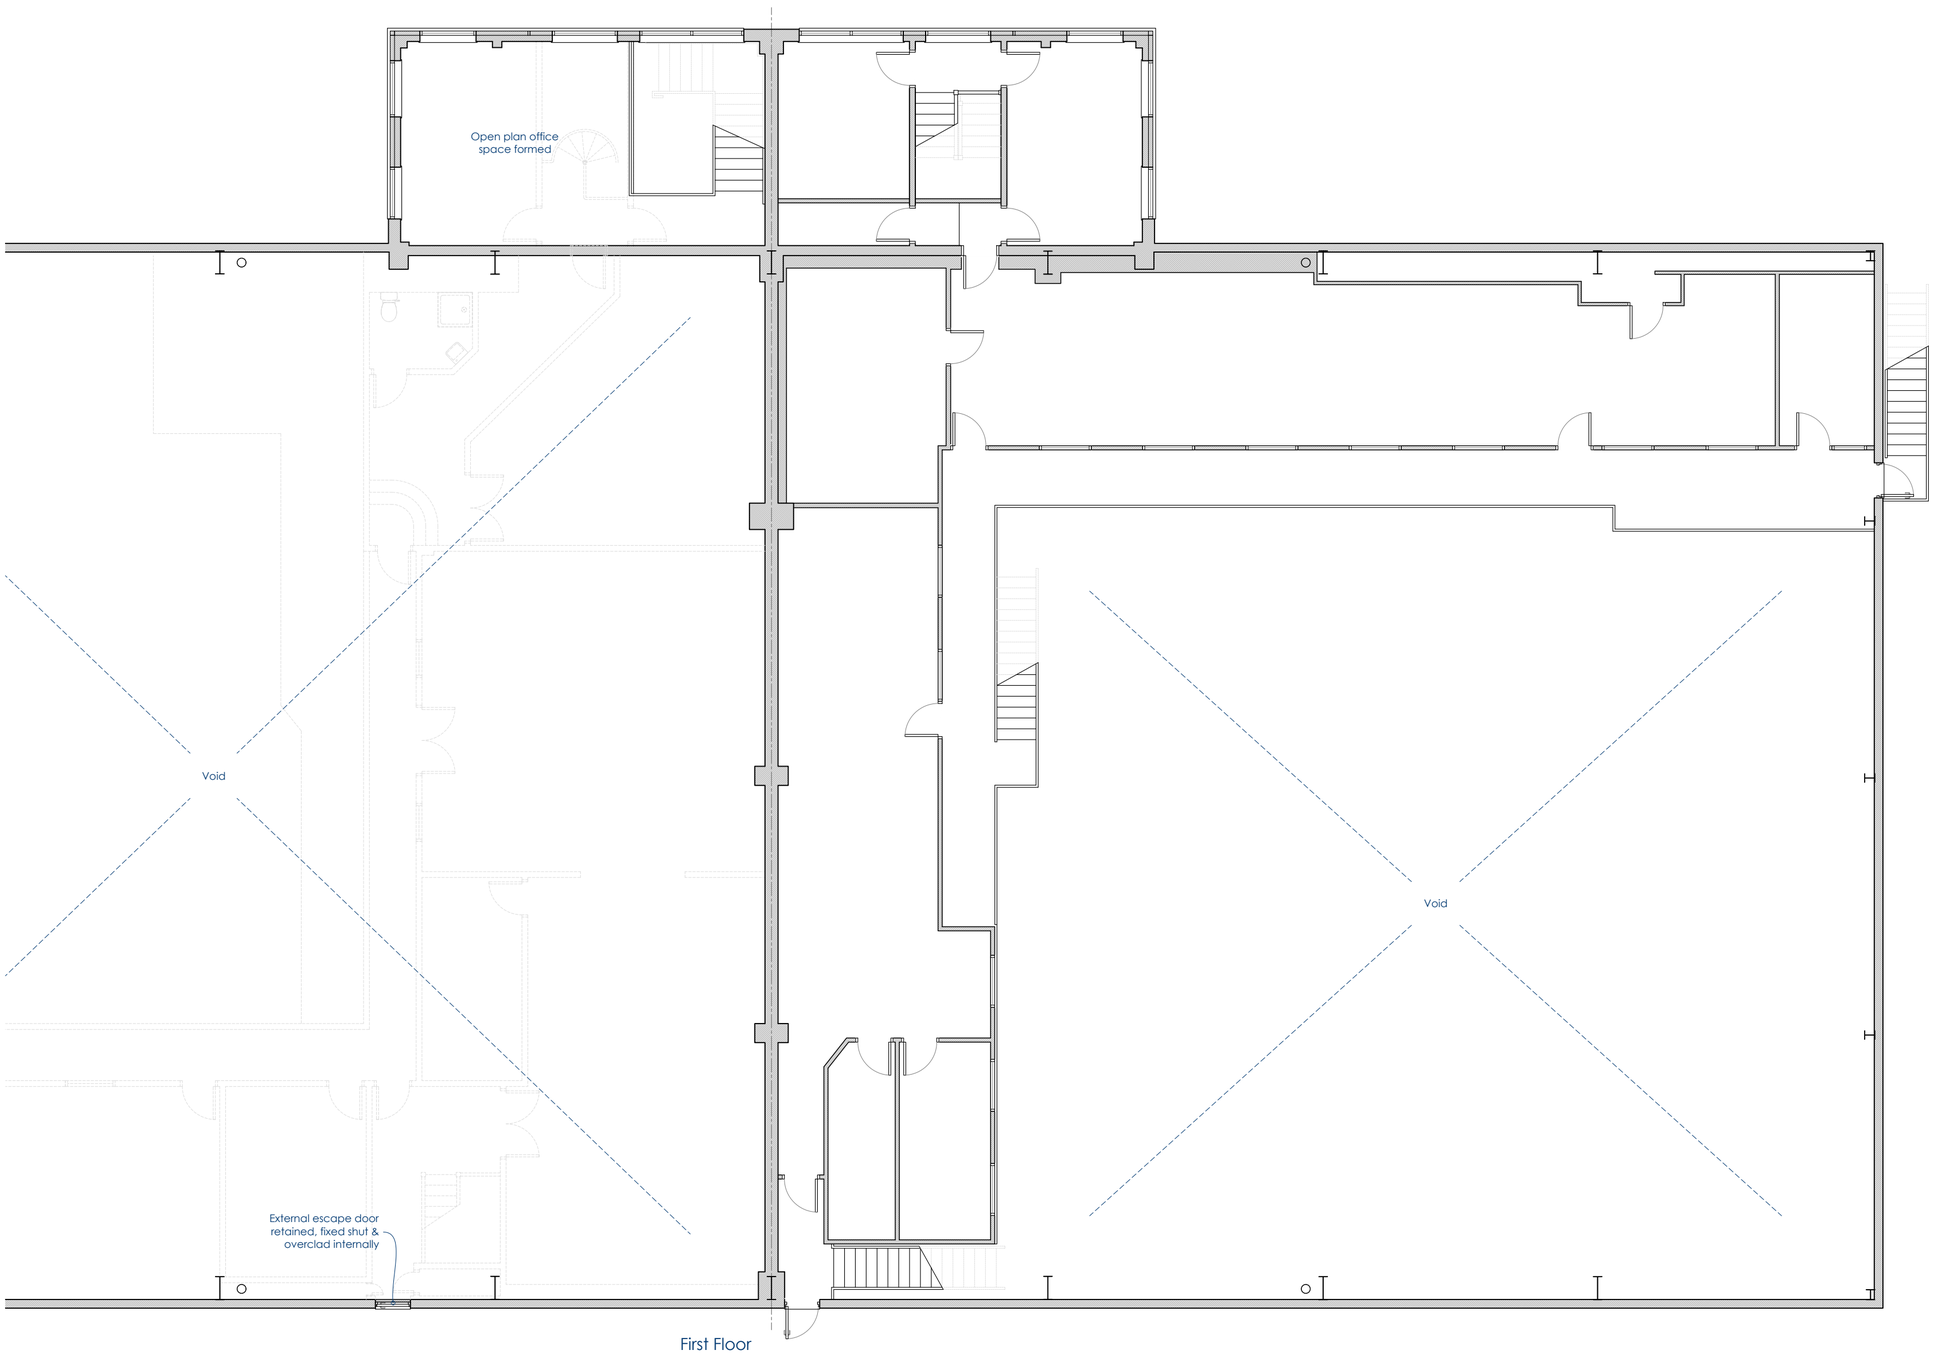

First Floor

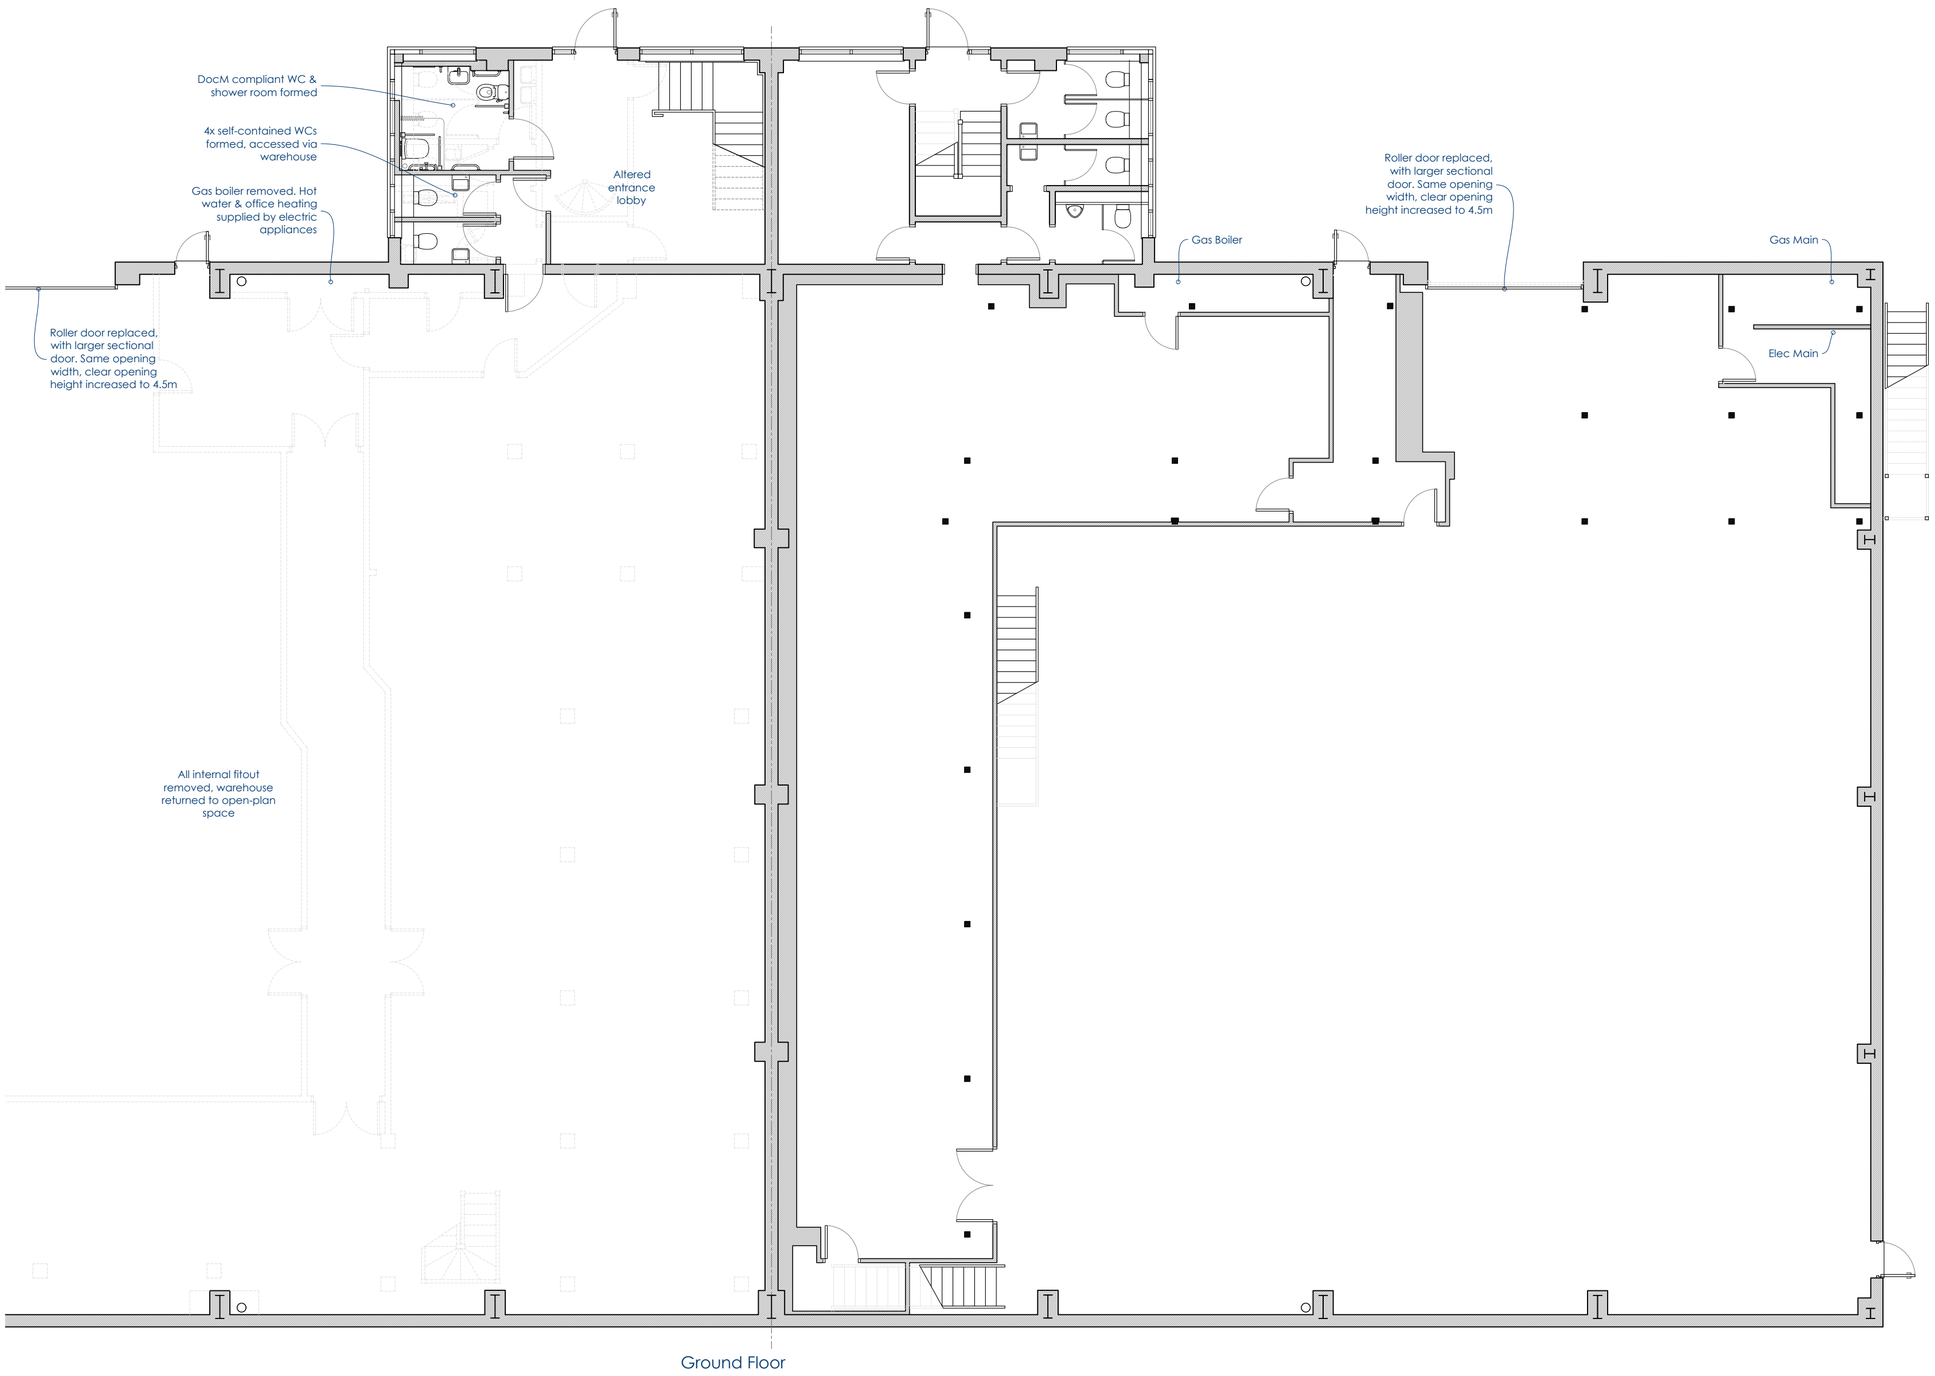

Ground Floor

Do not scale from this drawing except for planning application purposes only. All measurements stated are believed to be correct and should be checked on-site. Any discrepancies or errors should be reported to the designer before work commences. Copyright exists on the information and designs shown in this drawing. OS License: 100061777

RUSHWORTH ARCHITECTURE
info@r-w-a.co.uk
0777 288 0171

Client
Forelle Estates Limited

Project
Units 1-2
Mayflower Close
Chandlers Ford
SO53 4AR

Drawing
Unit 2
Proposed Floor Plans

Project No.
22009

Status
Planning

Scale	Size
1:100	A1
Drawn by	Date
OR-RWA	June 2022
Drawing No.	Revision
PR-PLAN-02	-