


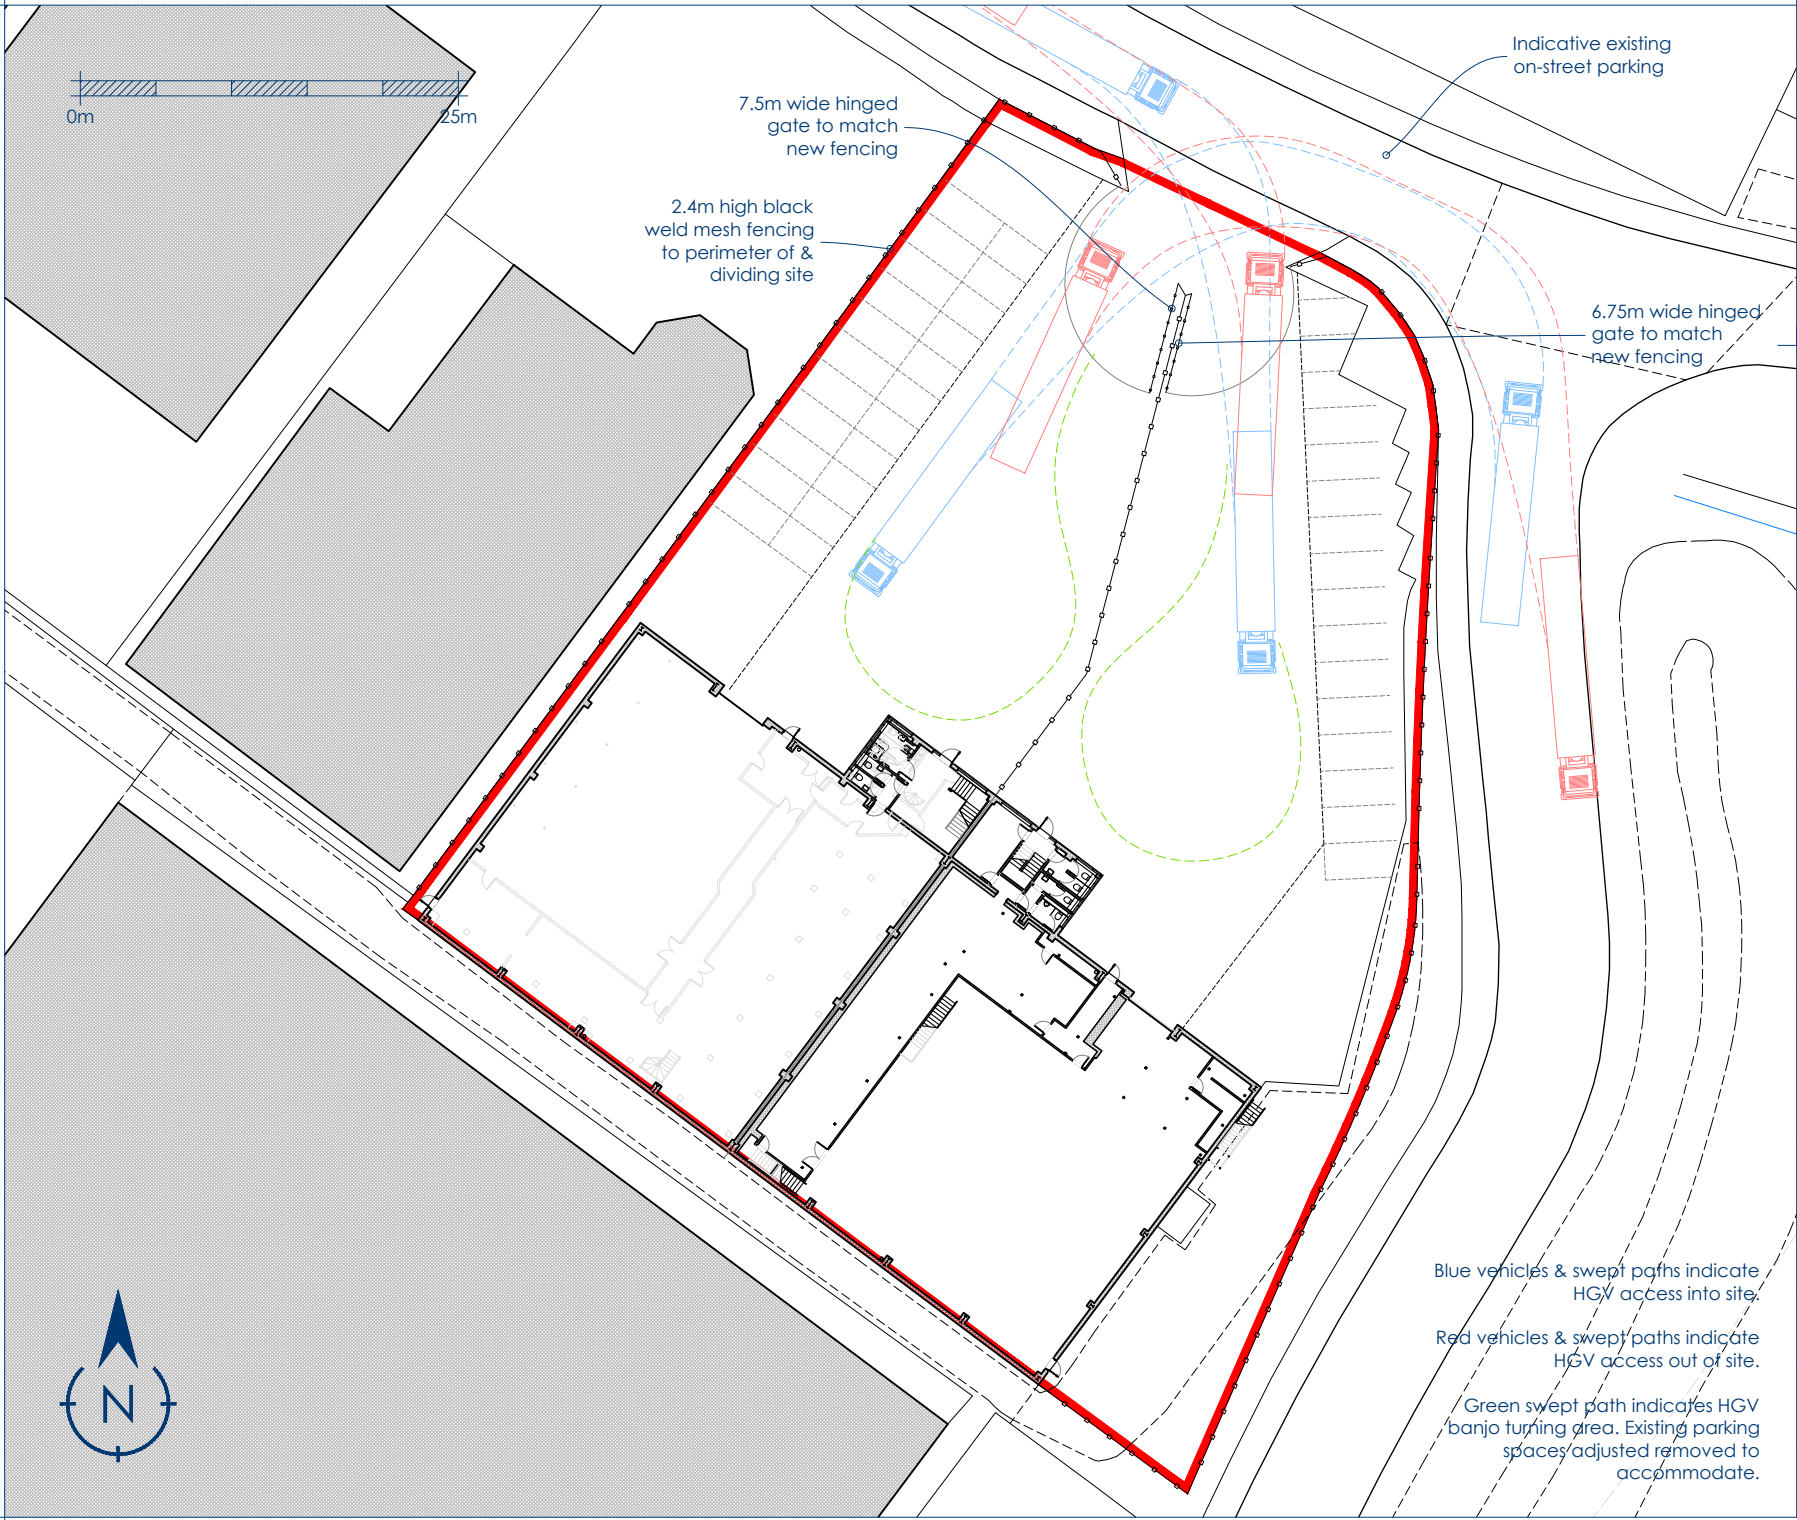

Rev		By	Notes
RWA RUSHWORTH ARCHITECTURE info@r-w-a.co.uk 0777 288 0171			
Client Forelle Estates Limited			
Project Units 1-2 Mayflower Close Chandlers Ford SO53 4AR			
Drawing Proposed Site Block Plan Option 2			
Project No. 22009			
Status Planning			
Scale 1:500		Size A4	
Drawn by OR-RWA		Date June 2022	
Drawing No. PR-SITE-01		Revision -	