
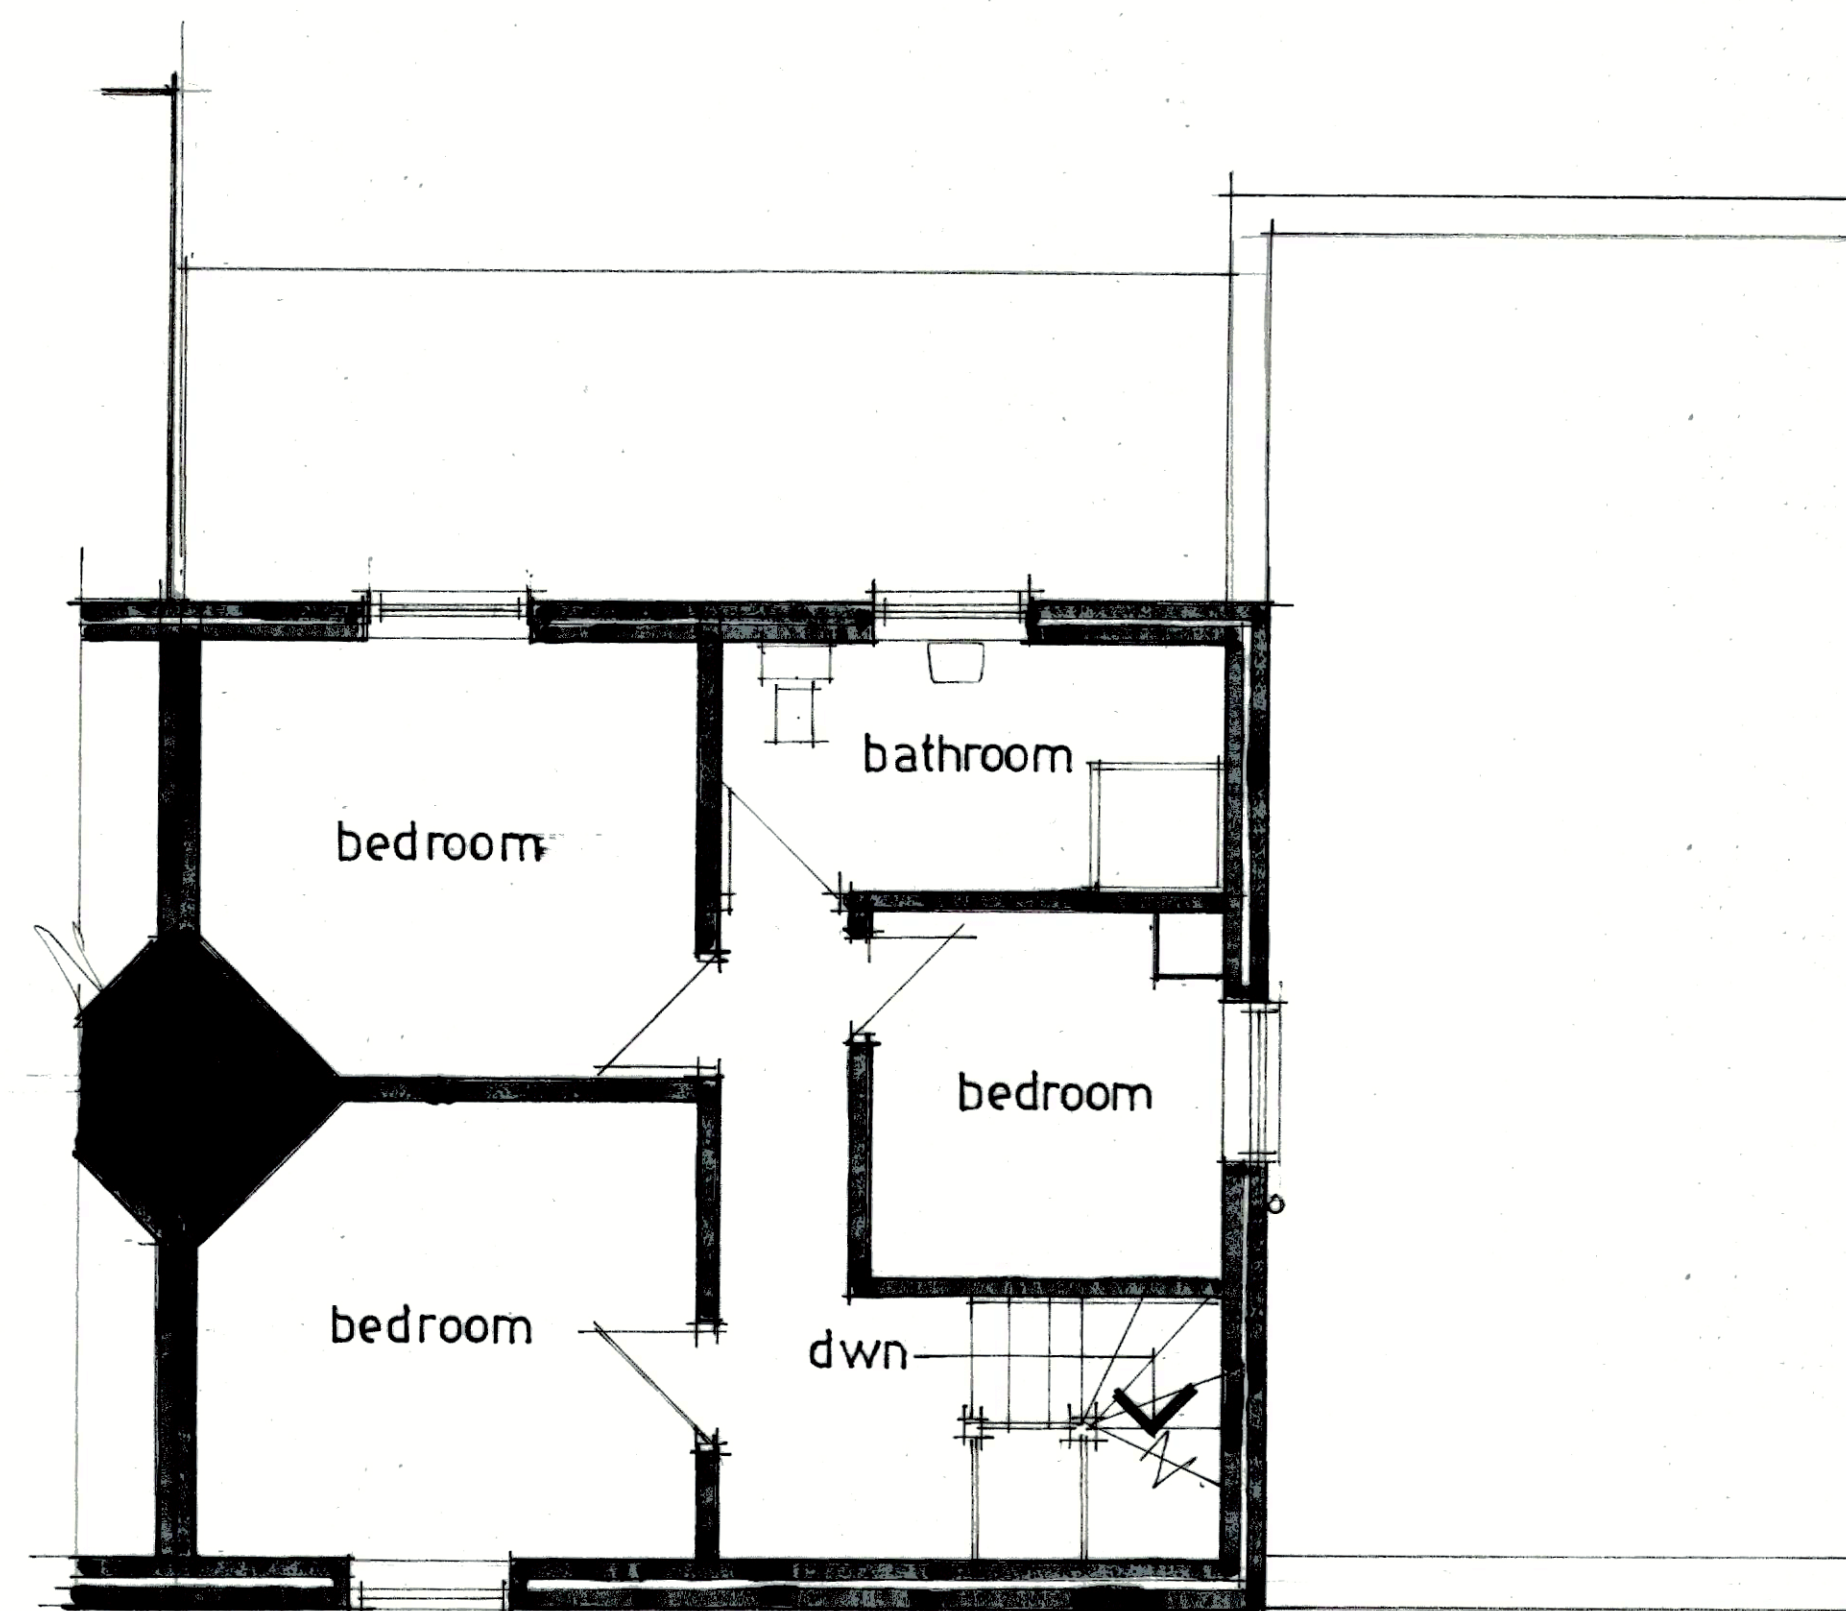
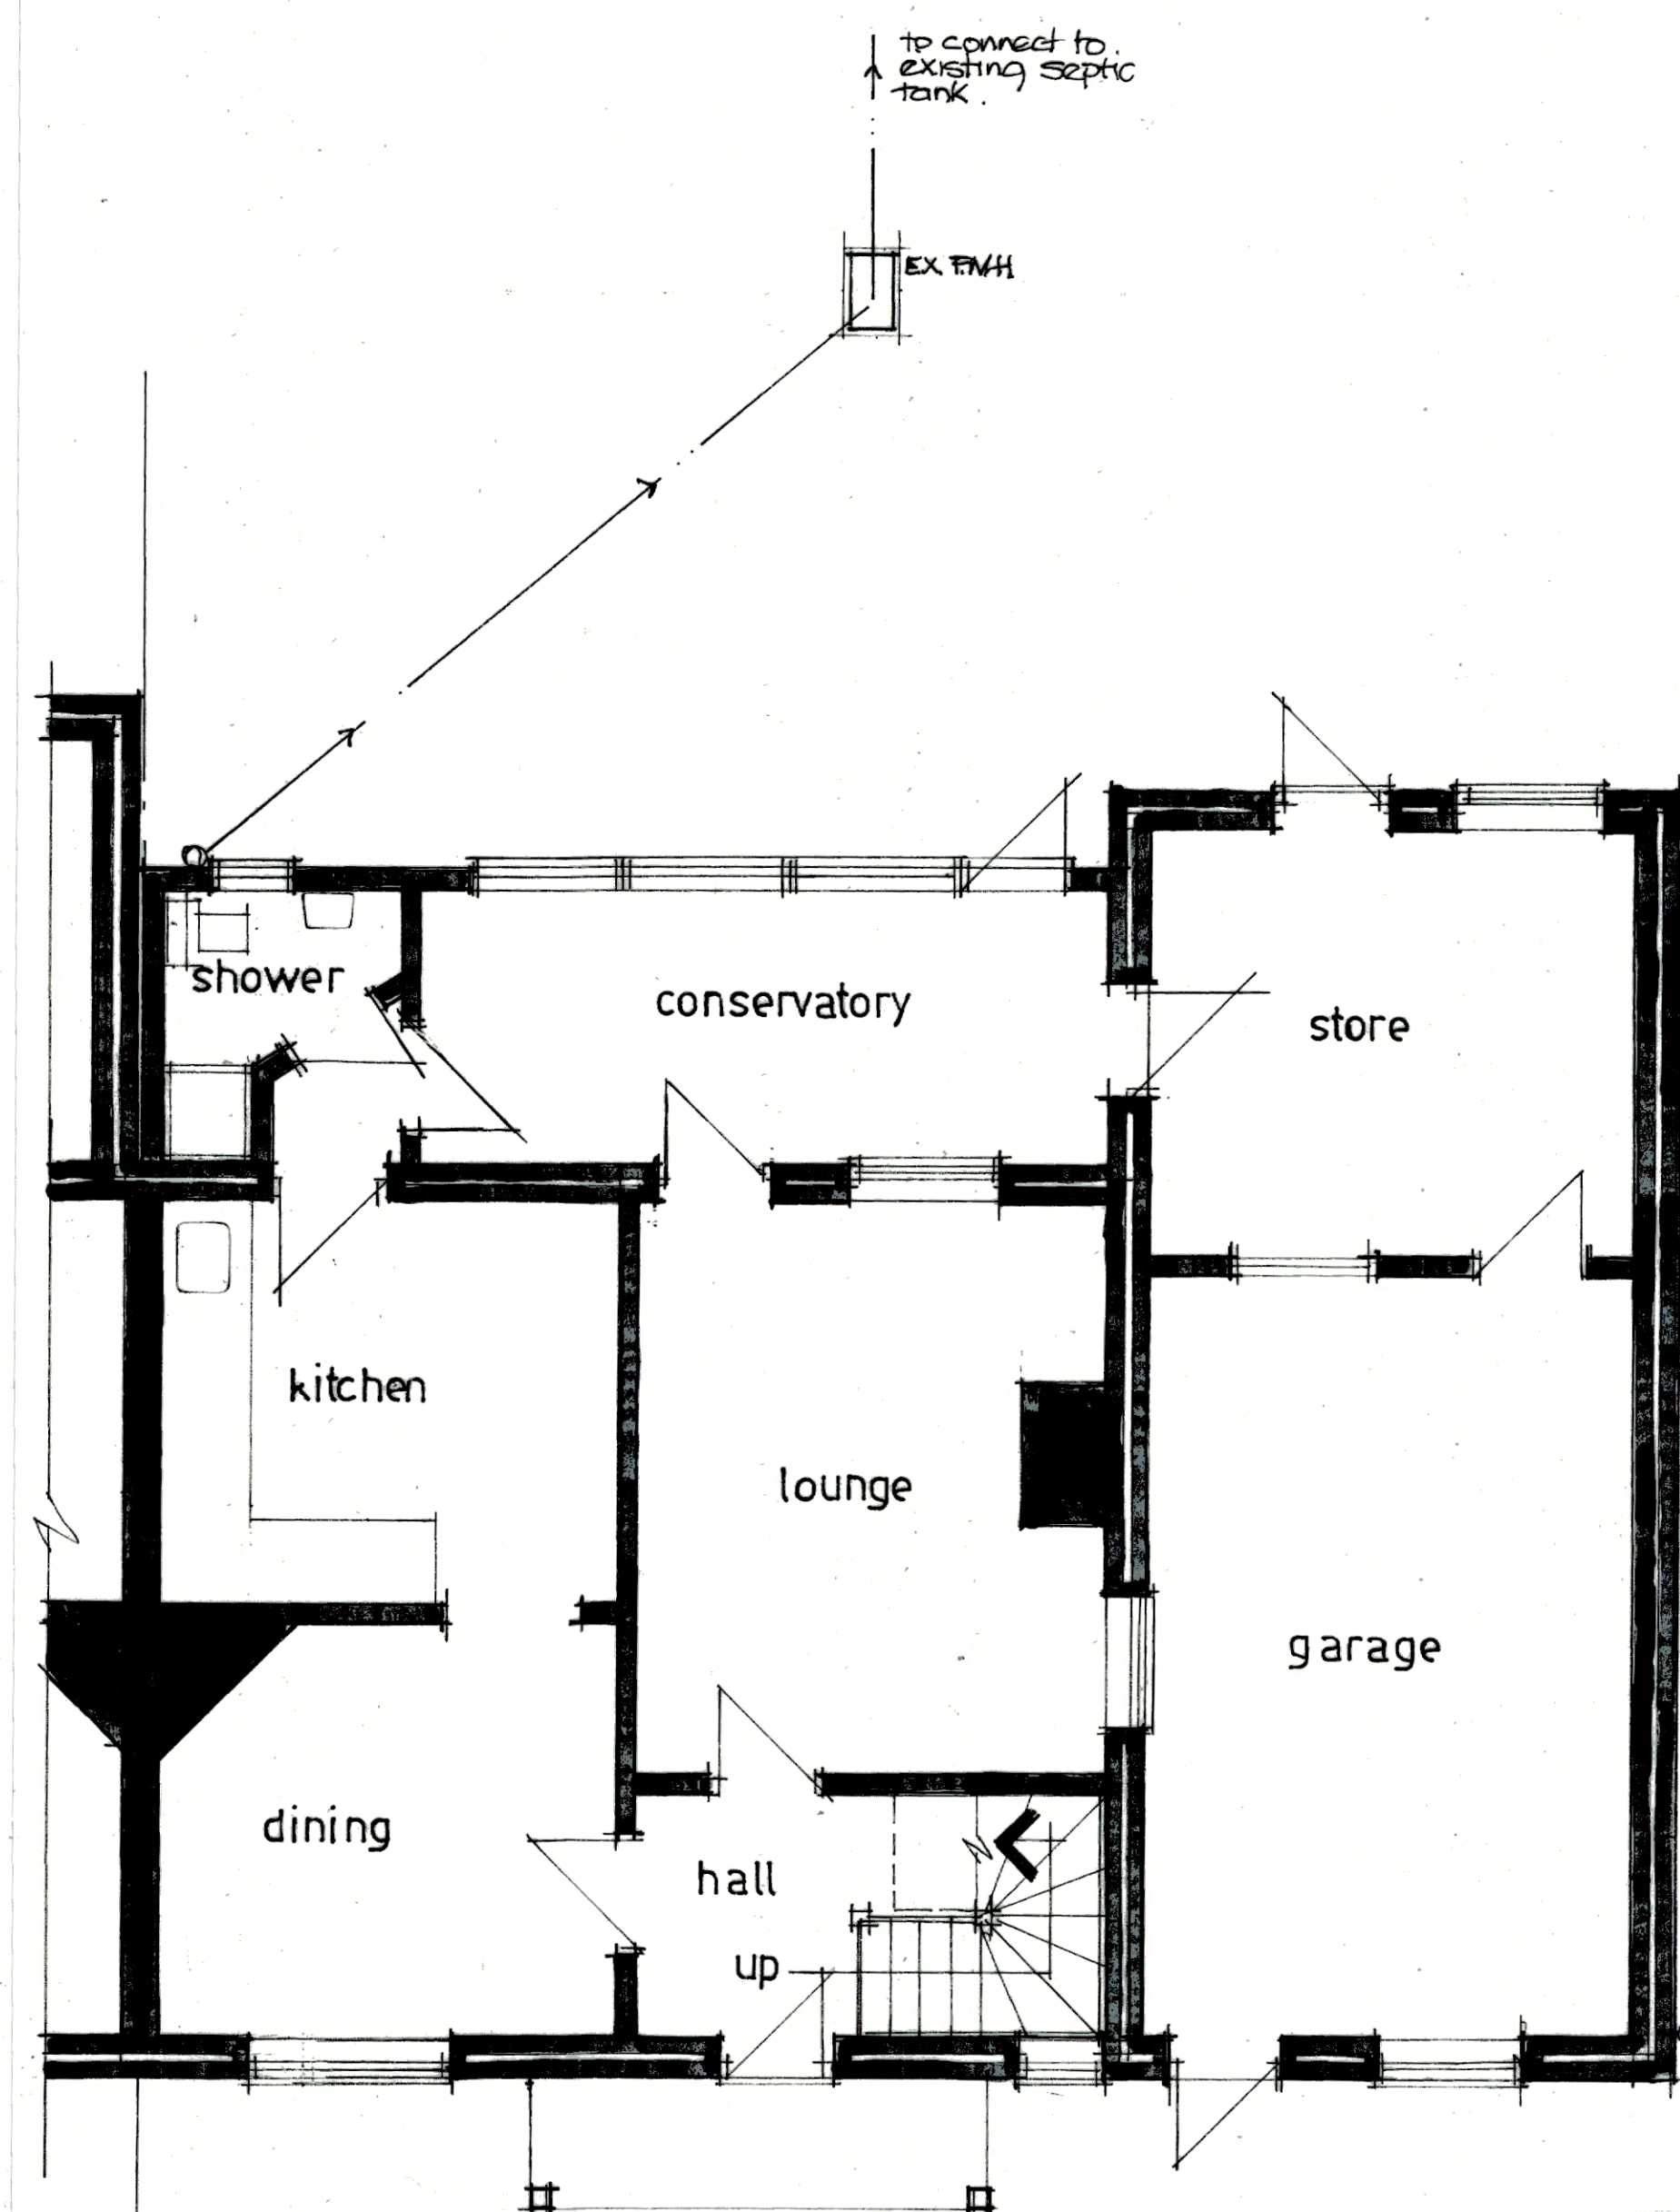
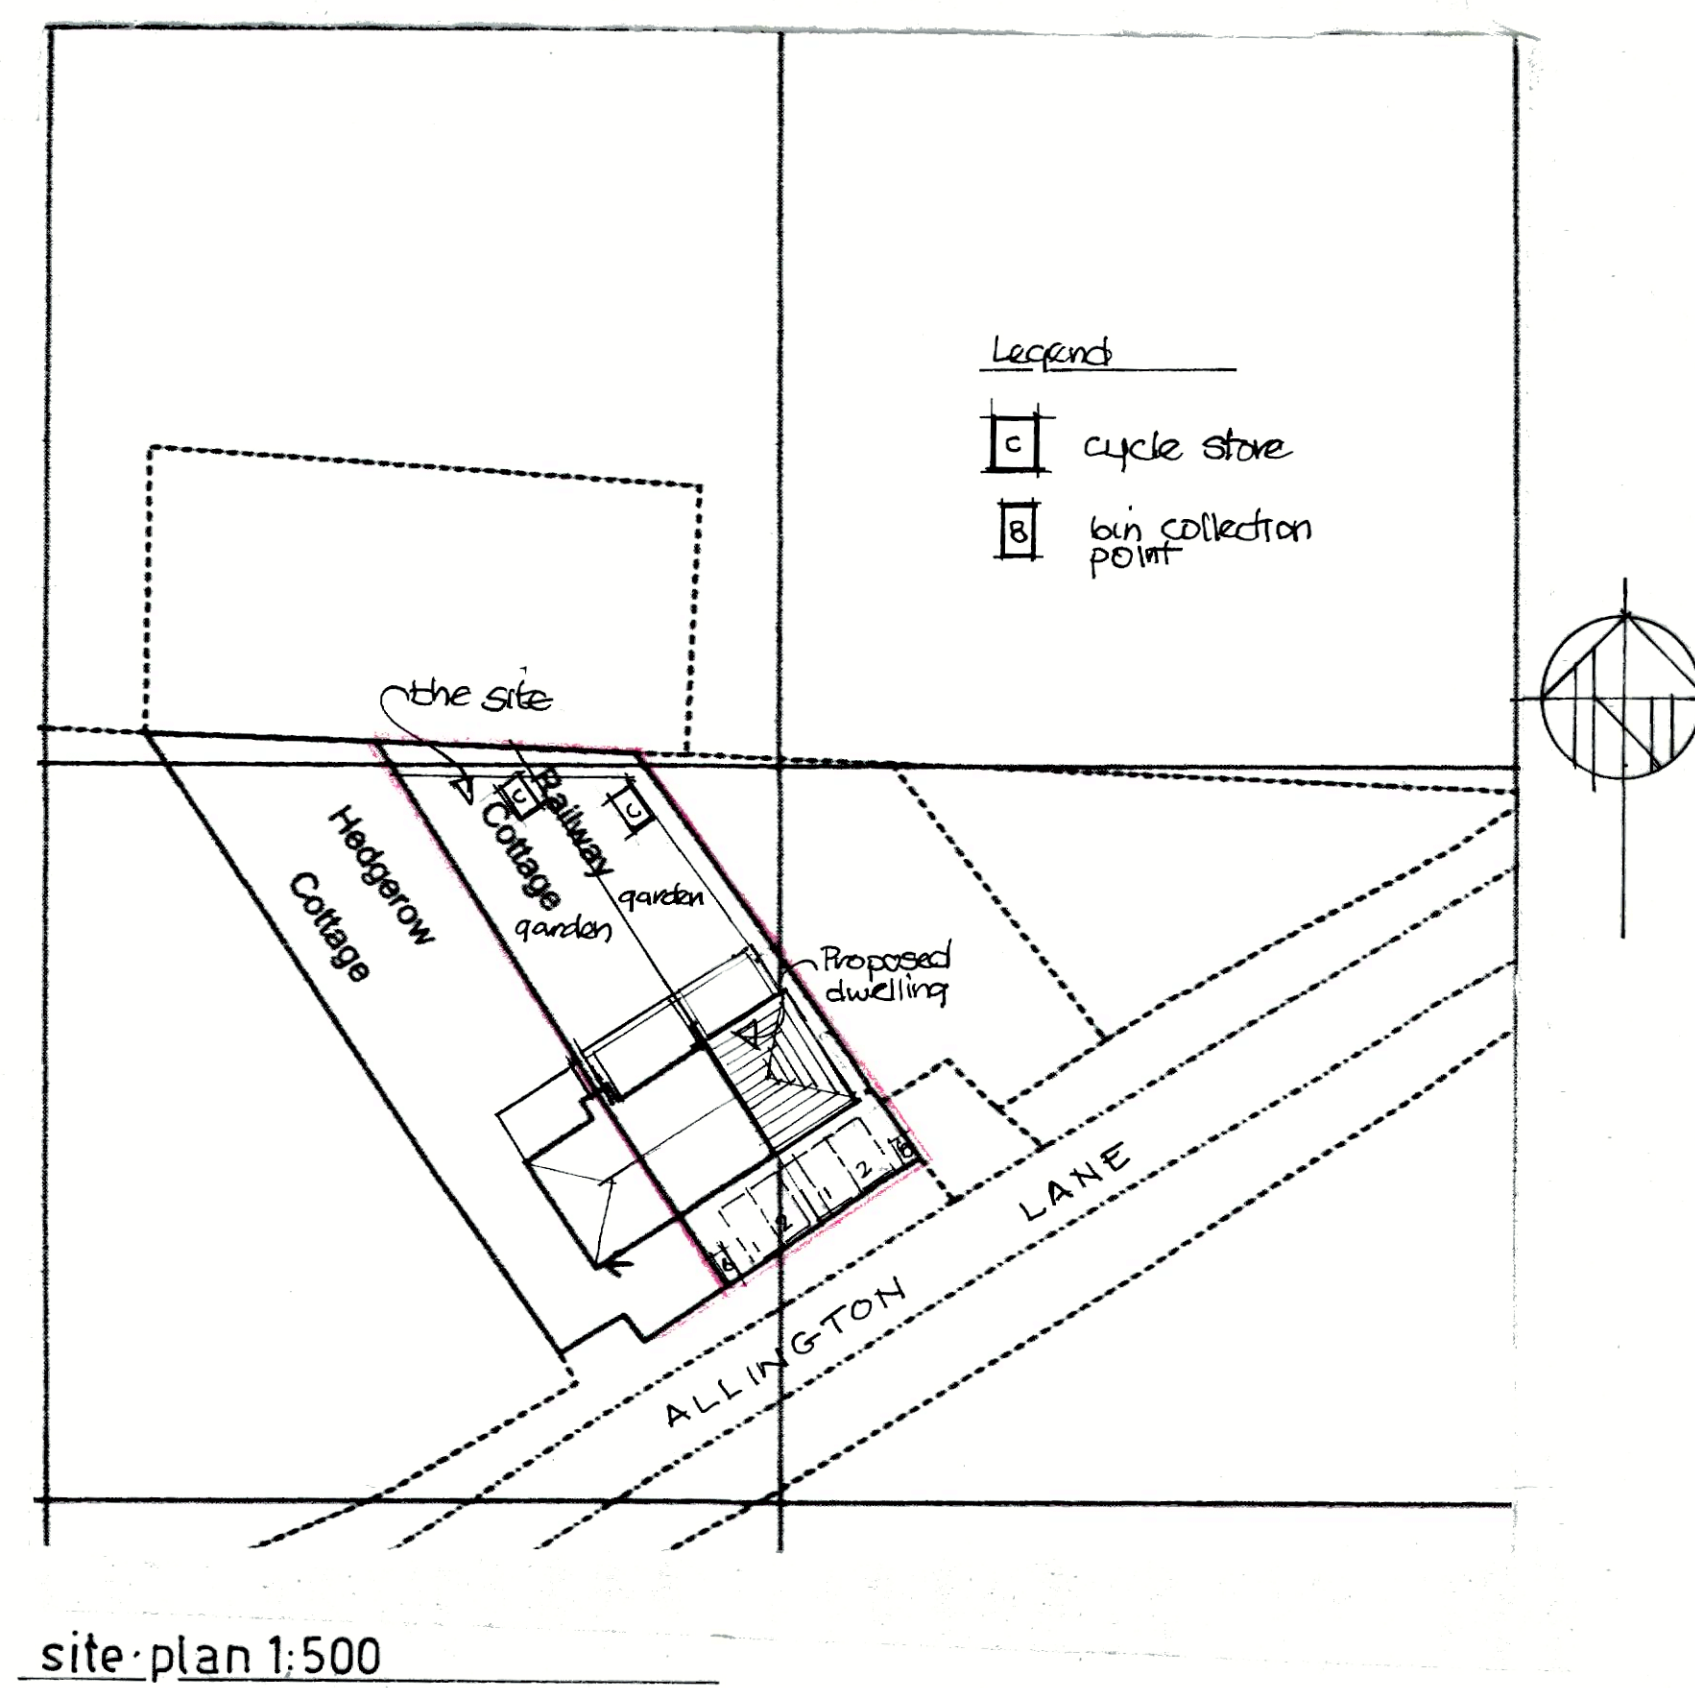


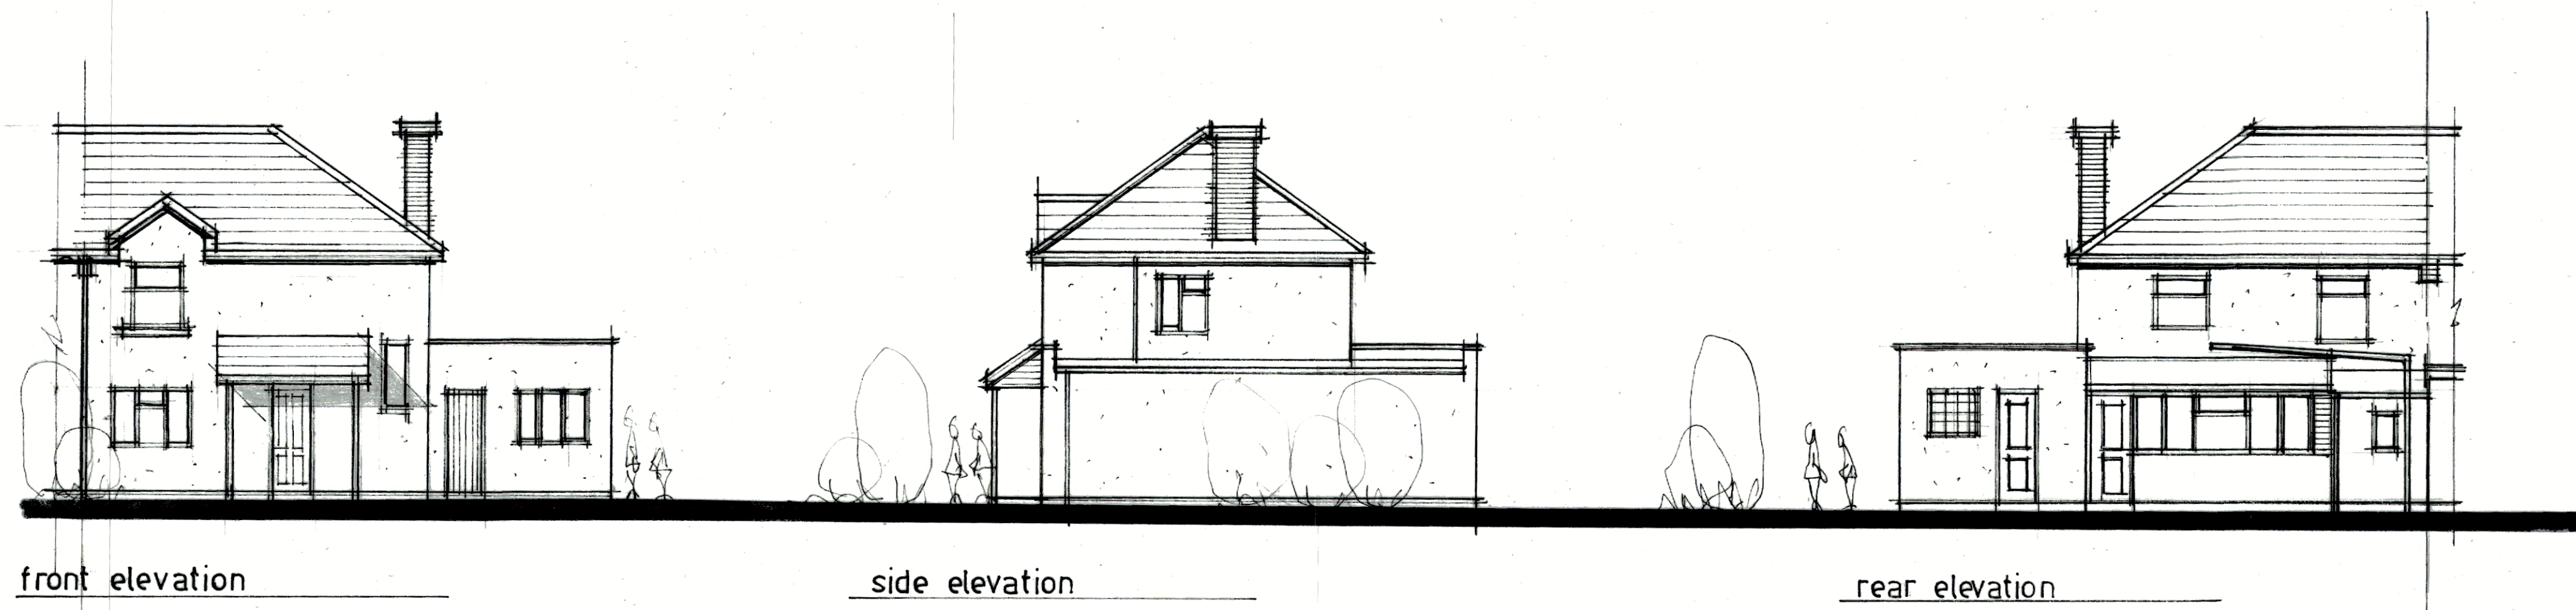

A) Bin & cycle store details added 6/7/22
Drawing title

Proposed alterations at 'Railway Cottage', Allington Lane, Fair, Oak, Hants. SO50 7DE.

Scale
1:50 1:100 & A1.

Date
June 22

Drawn by
David Windsor

Drawing no
R.C.001

Rev.
A.