
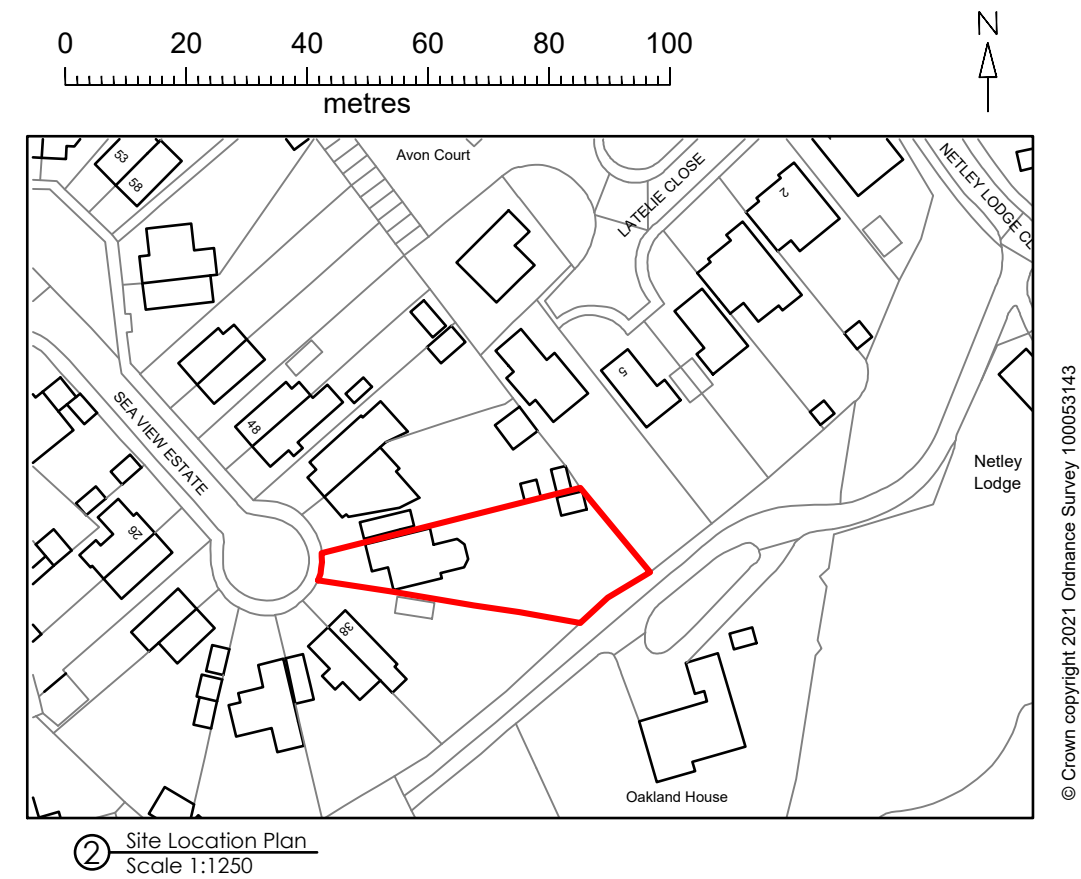


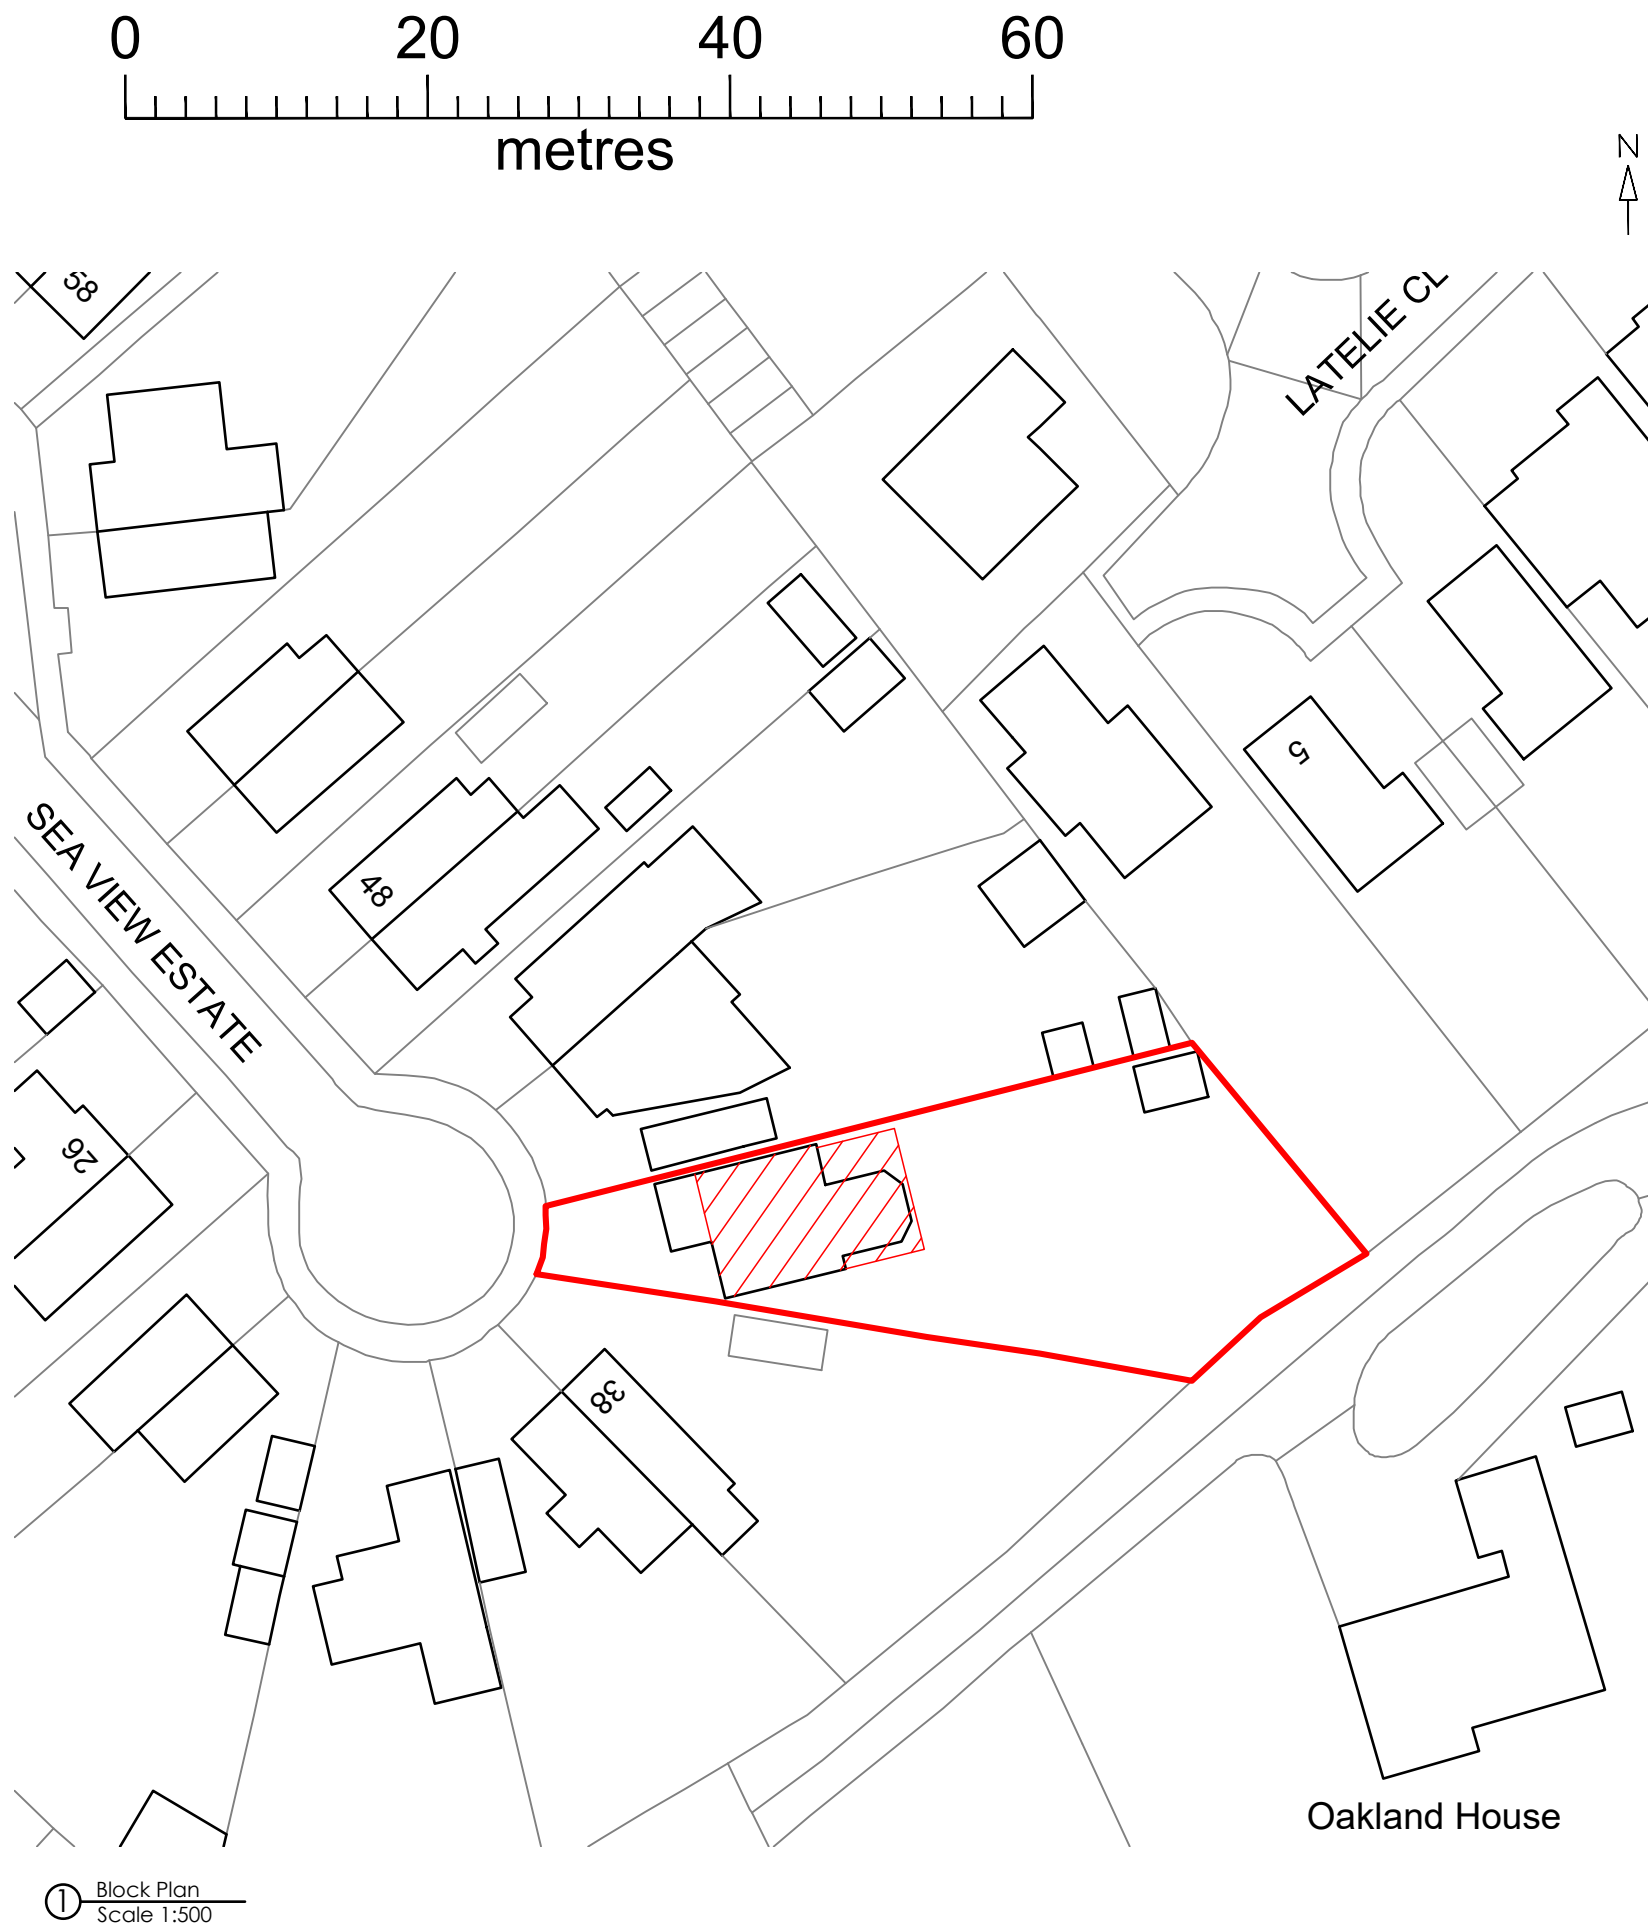

Revisions:

 61 Cromwell Road Southampton Hampshire, SO15 2JE Tel: 023 8022 2292			
Project Title: 40 Seaview Estate Netley Abbey Southampton SO31 5BQ			
Drawing Title: Site Location & Block Plan			
Client	Abbey Akhurst & Paul Underwood		
Dwg No:	P006105_001	Scale	1:100 @ A3
Drawn	AW	Date	Mar 2022
All dimensions are in millimeters and are to be checked on site. Contact Primmer Olds BAS with any queries and to report any discrepancies.			