


Antenna Aperture ID	Proposed 4G/5G Bearing
A1	30°
A2	30°
B1	N/A
B2	N/A
C1	270°
C2	270°

- NOTES:
1. ALL DIMENSIONS IN MM UNLESS OTHERWISE NOTED.

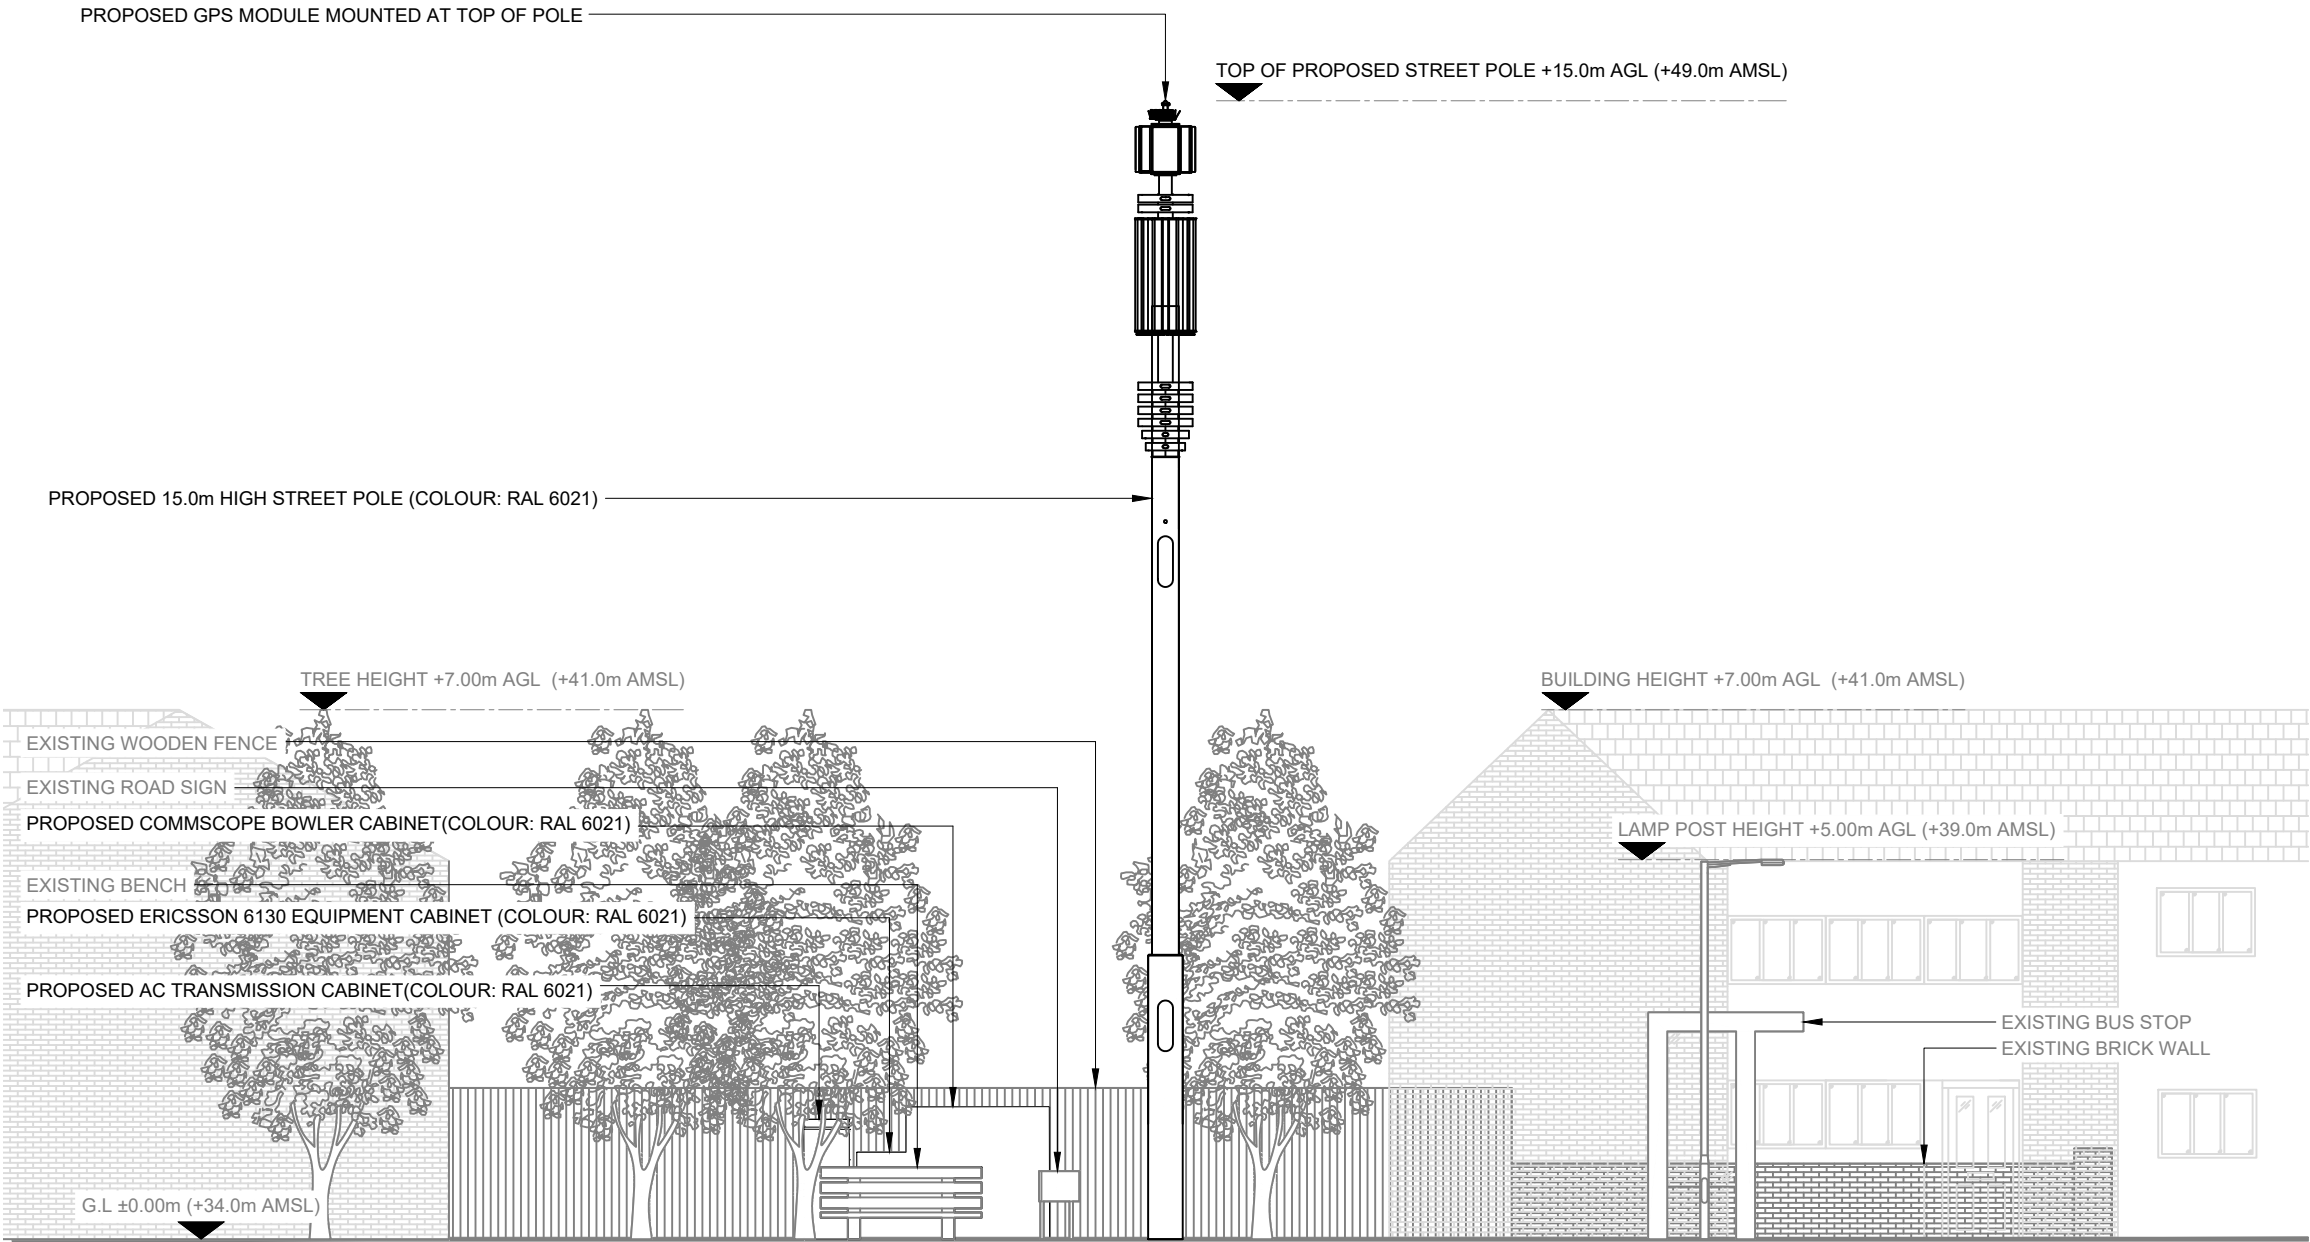

**CK Hutchison
Networks (UK)
Limited**

450 Longwater Avenue,
Green Park,
Reading,
RG2 6GF

Design Consultant & Principal Contractor:



Great British Communications
Lapwing House, Block 3 Forward Point,
Tan House Lane, Widnes, Cheshire, WA8 0SL
t. 44 (0)151 420 4128
www.gbcservices.co.uk

Site Name: **BELMONT ROAD**

3UK Nominal ID: **ELH21677**

Address: **CHANDLERS FORD
EASTLEIGH
HAMPSHIRE
SO53 3FJ**

Title: **265 PROPOSED SITE ELEVATION**

Project: **UNILATERAL SW**

Purpose of Issue: **PLANNING**

MBNL/TM/H3G Cell ID:
ELH066/86351/SO0619

Drawing No: **ELH21677_ELH066_86351_SO0619_GA_REV A**

Issue: **A**