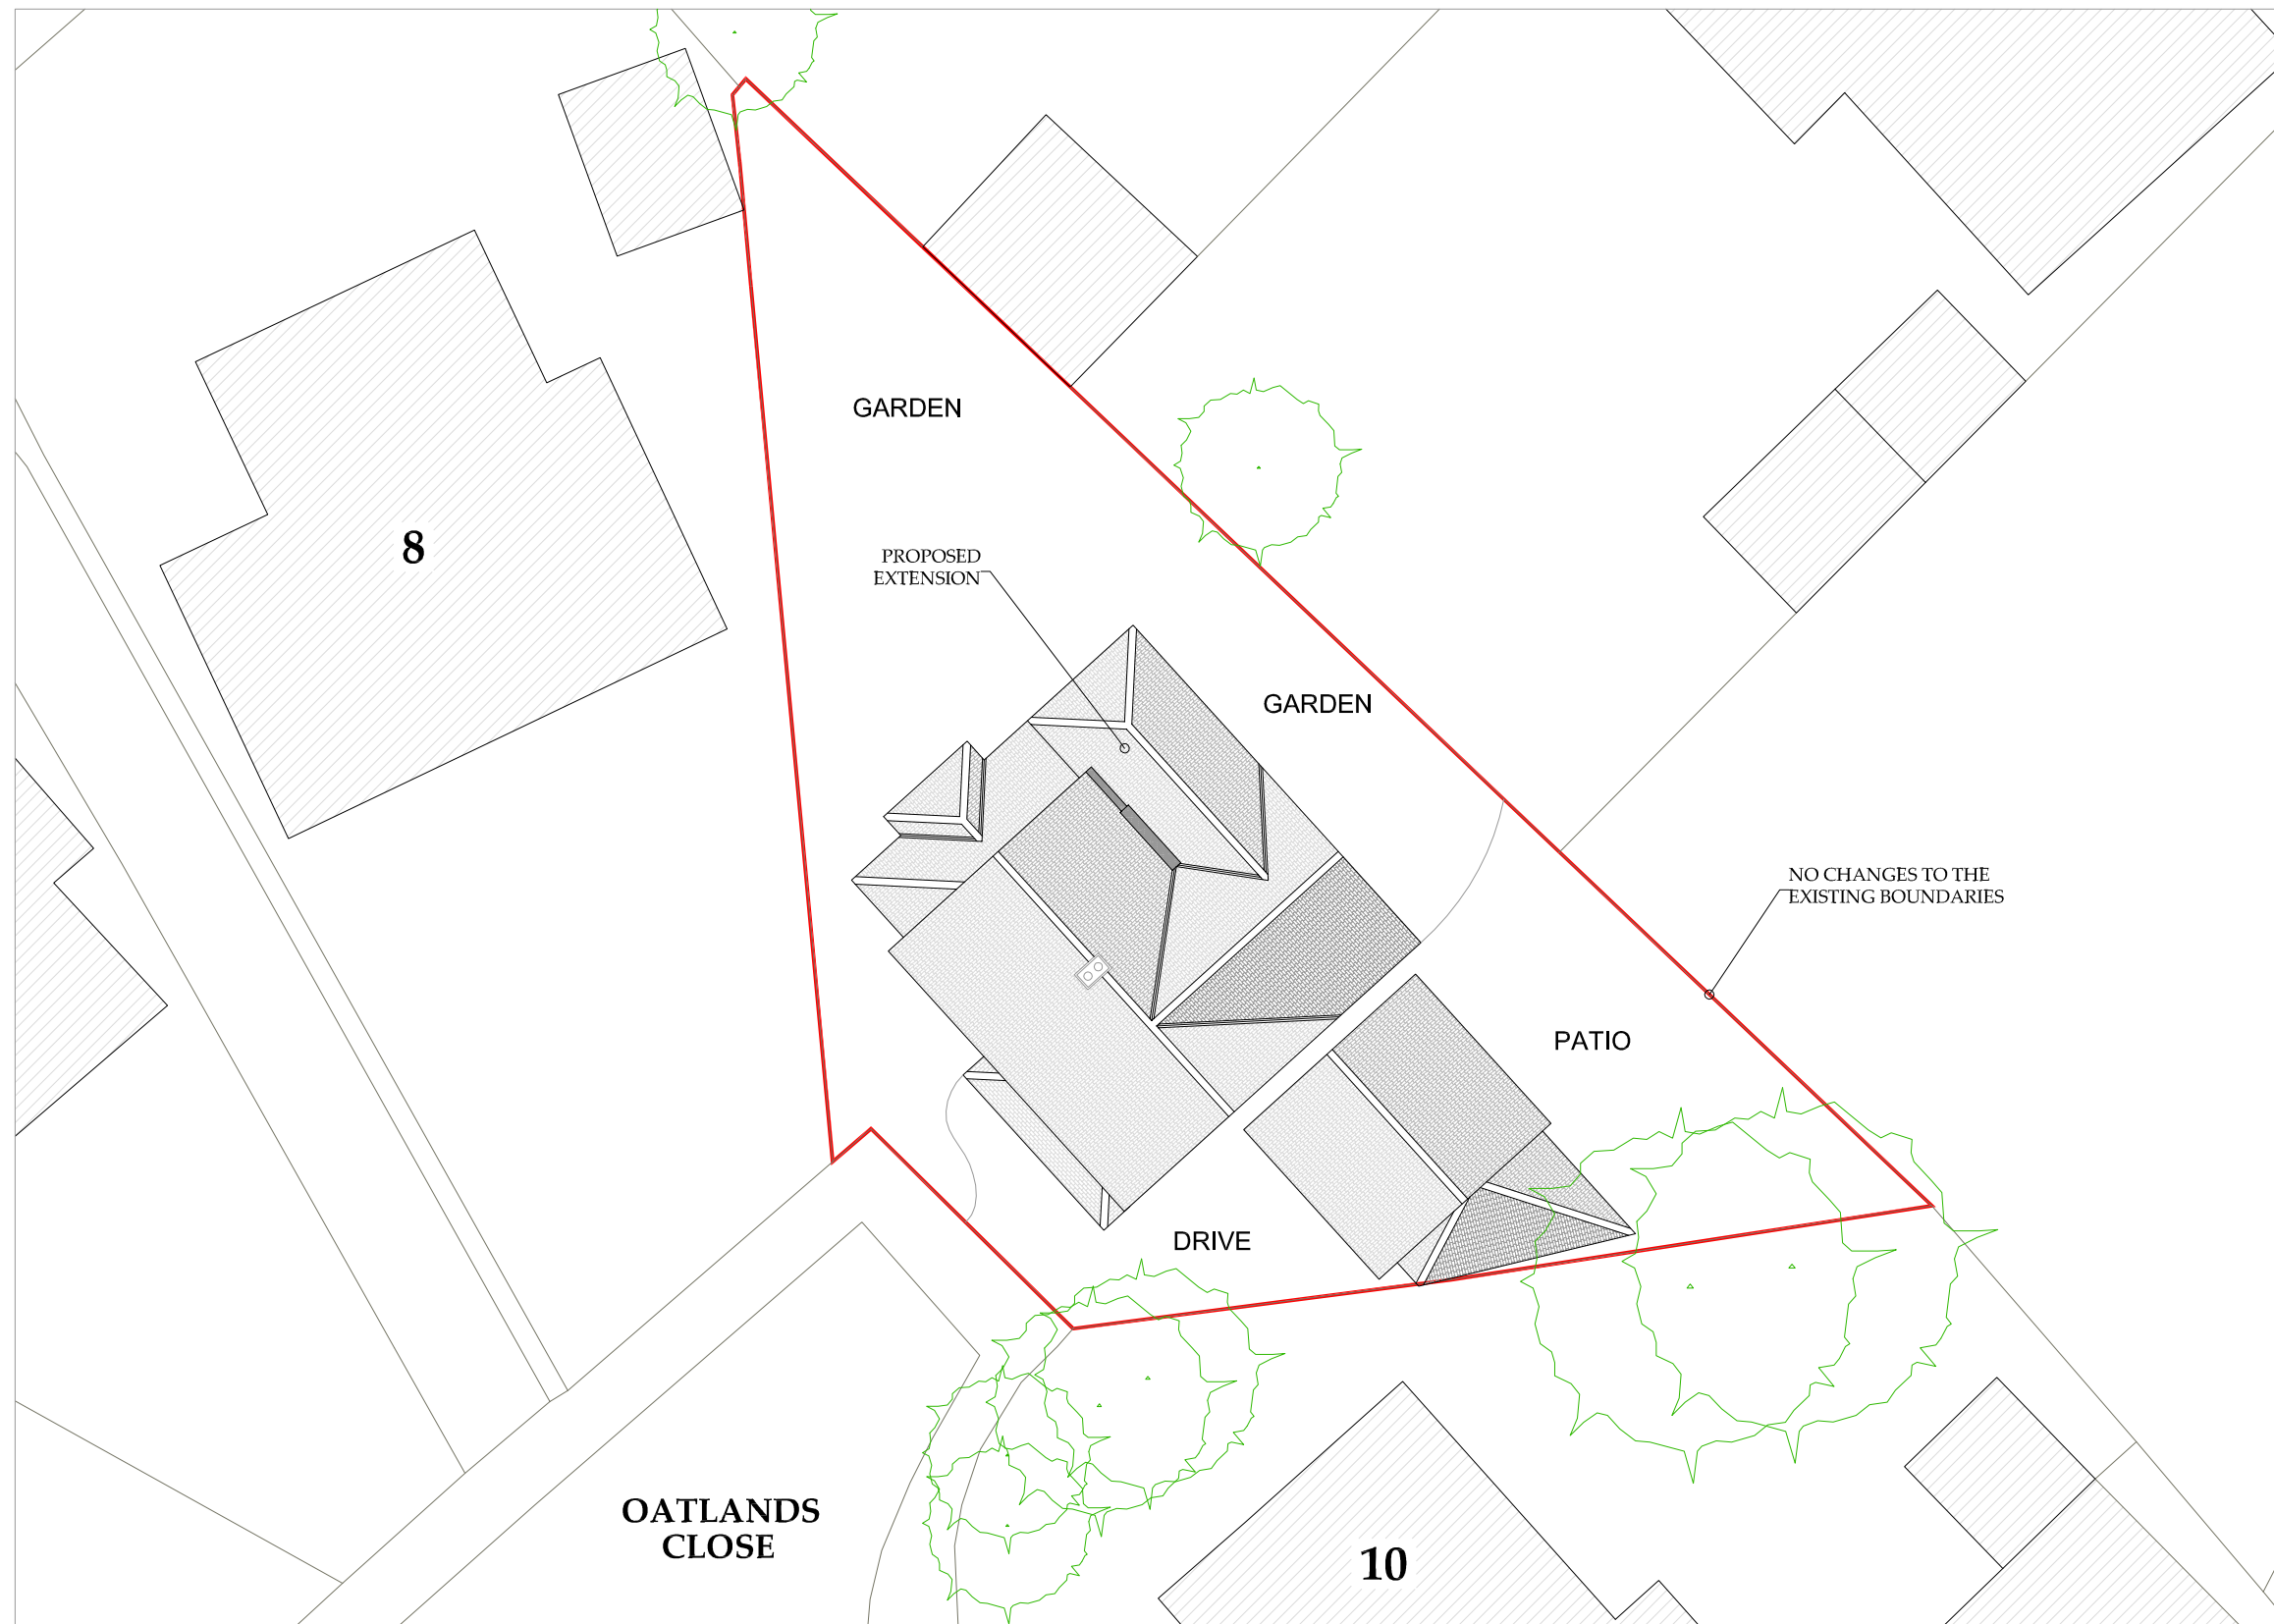


1 Wordsworth Road
Southampton, SO15 5LX
Tel: 07803 079640

Project Name and Address
9 Oatlands Close
Botley
Southampton
SO32 2DF

PROPOSED TWO STOREY SIDE
& REAR EXTENSION

BLOCK & ROOF PLAN

THIS DRAWING IS THE COPYRIGHT OF WHOLE CONCEPTS ©



Project	Rev.1	Sheet
Date	07.07.22	3
Scale	1:200@A3	