


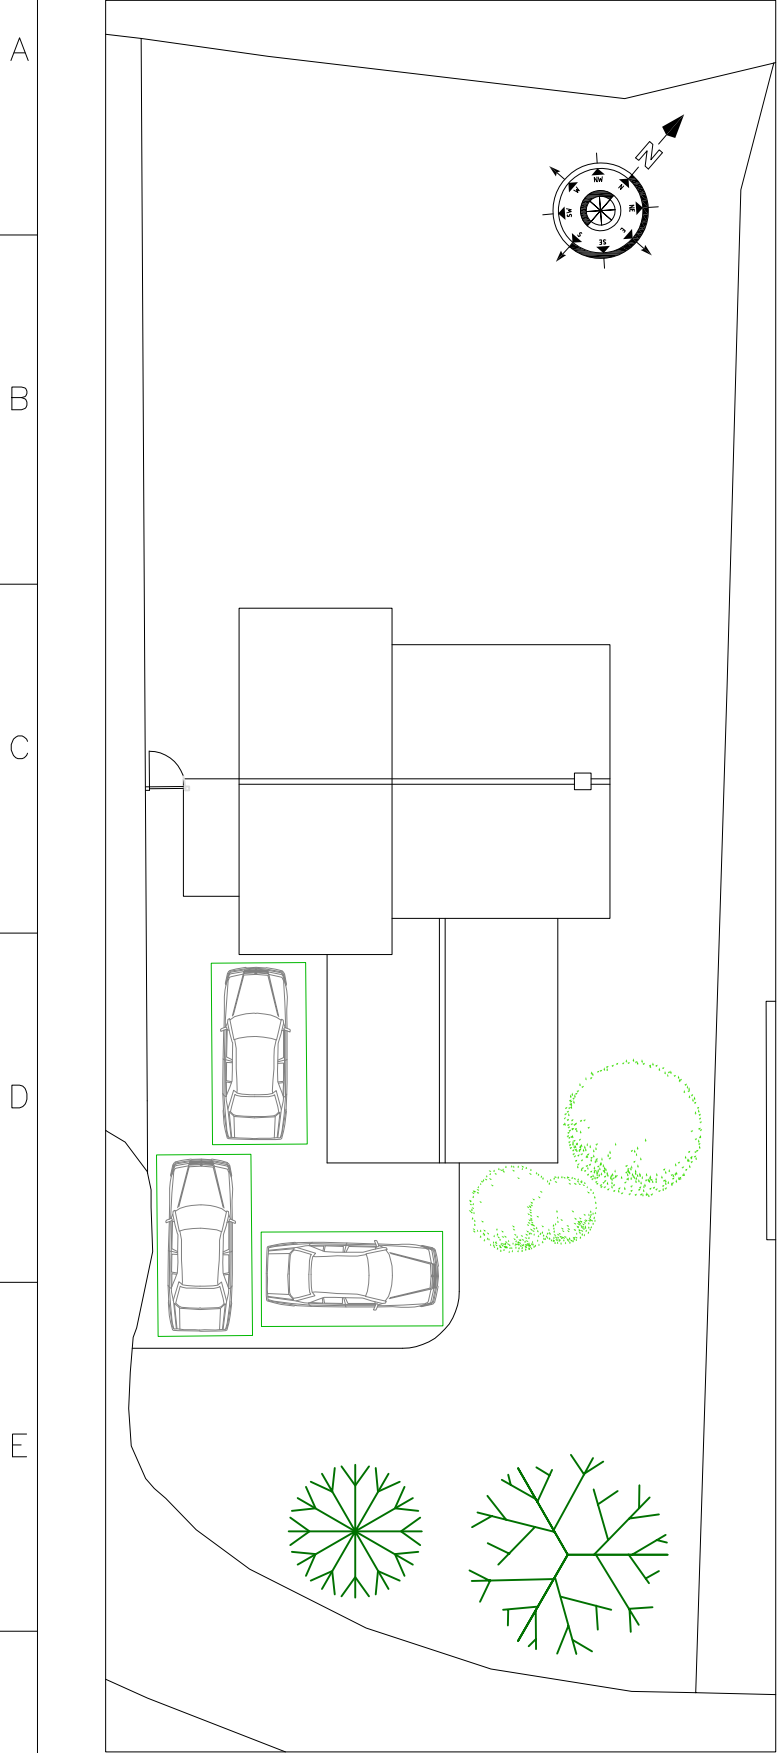


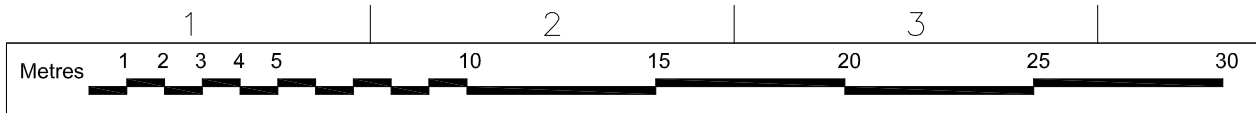

Existing Block Plan - Scale 1:200

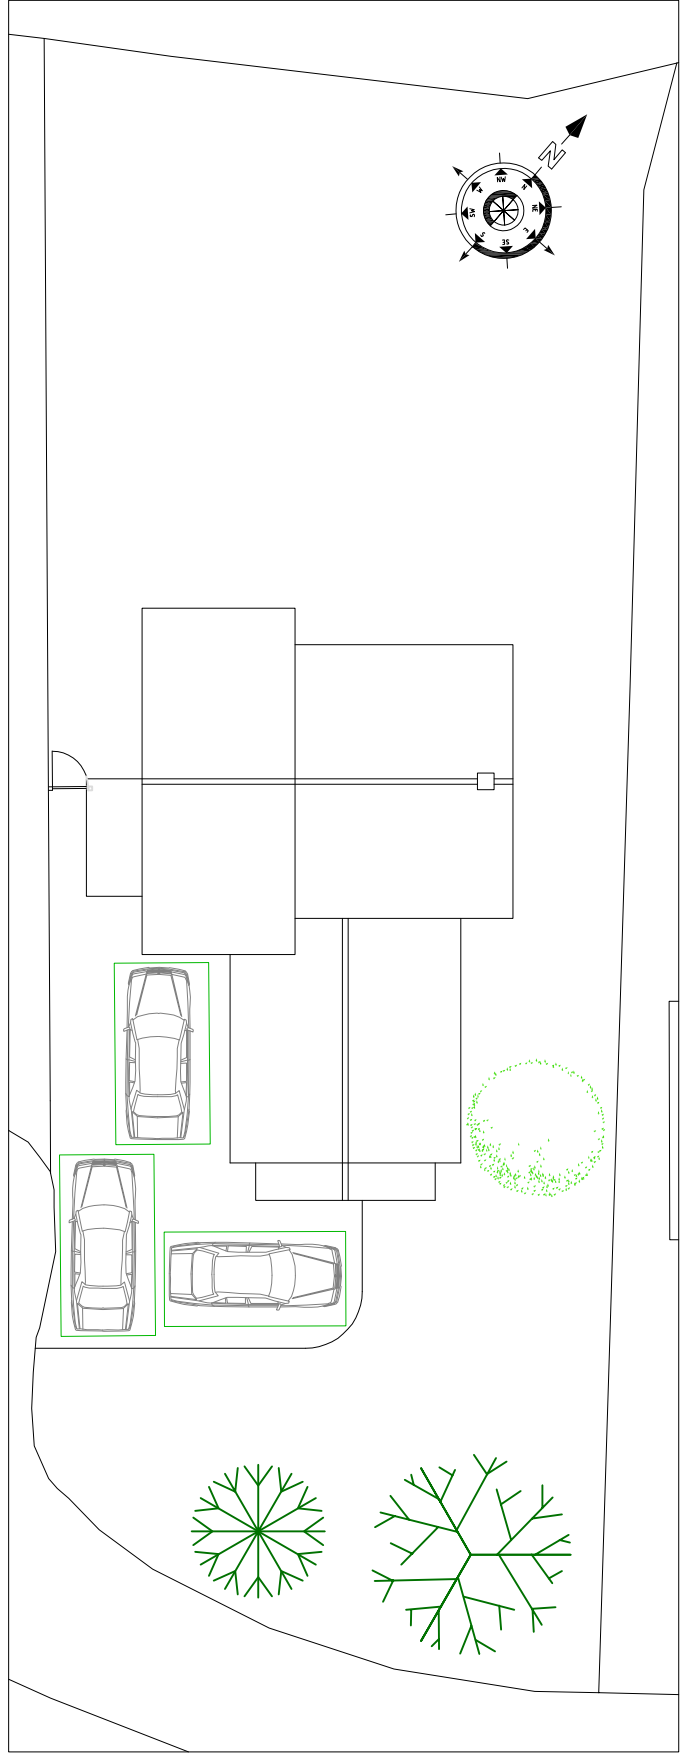

Proposed Block Plan - Scale 1:200

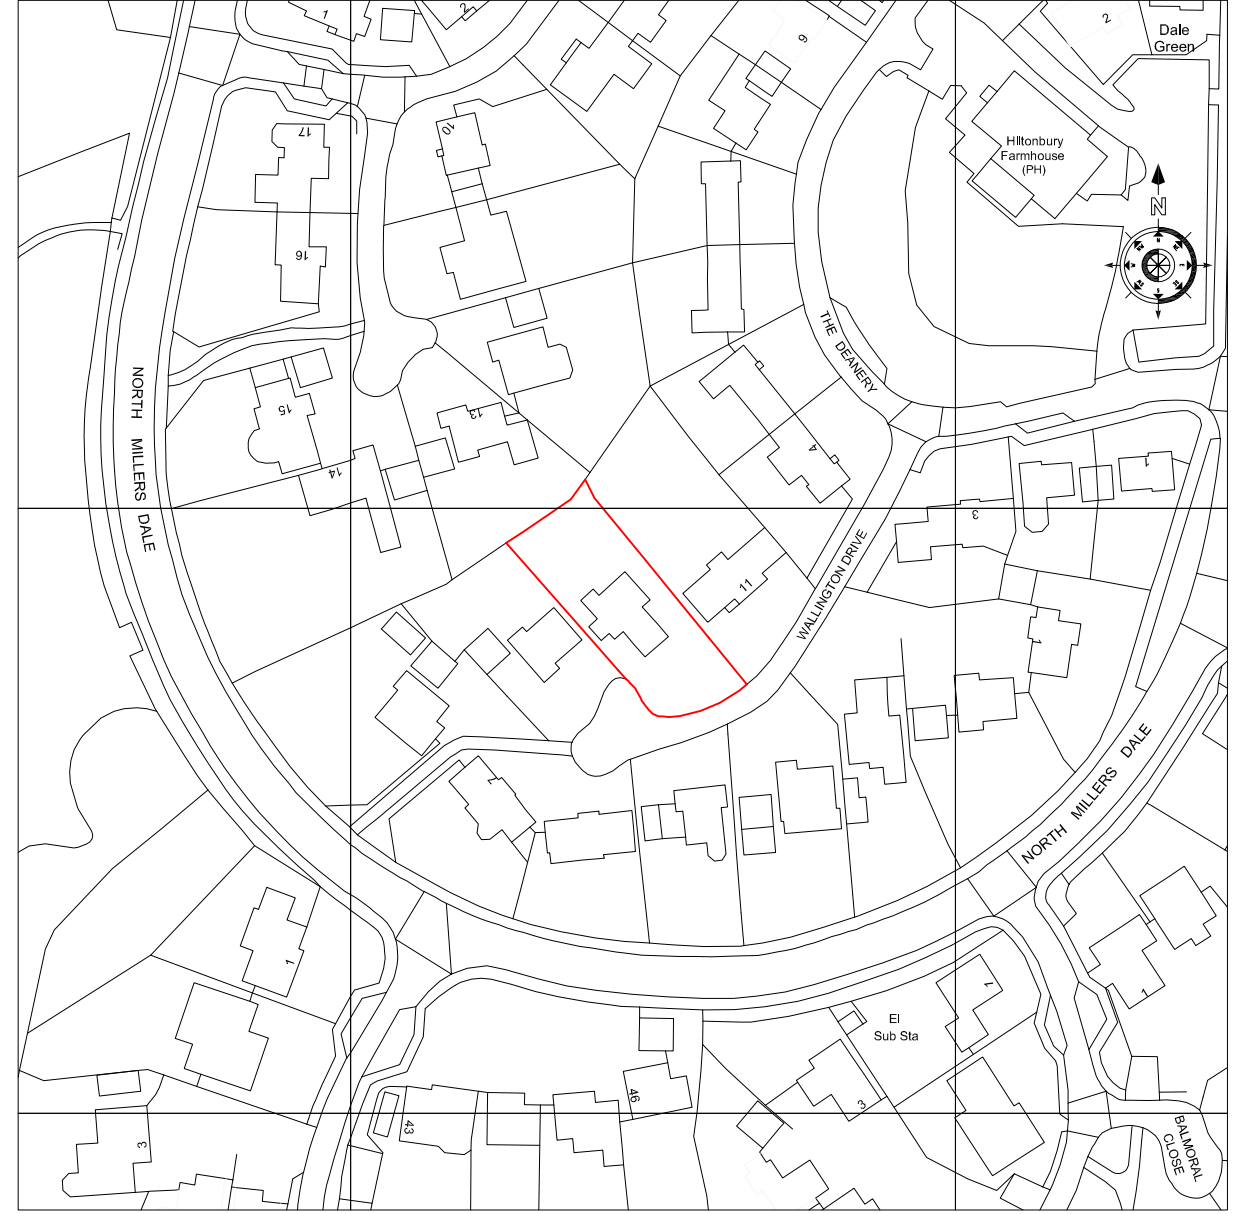

Location Plan - Scale 1:1250



Dwg. Nr.: SMT065/01 A DATE: July 2022 SCALE: 1:1250 1:200 @ A3 DRAWN BY: ST CHECKED: SMT Building Design Services Ltd	PROJECT: PROPOSED GARAGE CONVERSION AND EN-SUITE AT 10 WALLINGTON DRIVE, CHANDLERS FORD SO53 1TR CLIENT: David Ford TITLE: EXISTING AND PROPOSED BLOCK PLANS AND LOCATION PLAN	Rev:	Revision details:		Amended by:	Date:
		A	Location Plan scale amended to 1:1250		ST	July 2022
		PLANNING				
"COPYRIGHT.." The copyright of this document lies with SMT Building Design Services Ltd. No use or copying this document, or part of this document, shall be permitted without prior written consent of SMT Building Design Services Ltd, other than for the purpose of copying for contract documentation and for site use."		SMT Building Design Services Ltd		SMT Building Design Services Ltd 31 Virginia Park Road, Gosport, Hants, PO12 3DZ Tel: (+44) 7788 437 899 E-mail address: simon@sm-bdsLuk		

Crown Copyright and database rights 2022.
OS 100031961 National Map Centre.
Purchased 10/06/2022 1 year licence.

*COPYRIGHT.
The copyright of this document lies with SMT Building Design Services Ltd. No use or copying this document, or part of this document, shall be permitted without prior written consent of SMT Building Design Services Ltd, other than for the purpose of copying for contract documentation and for site use.*