


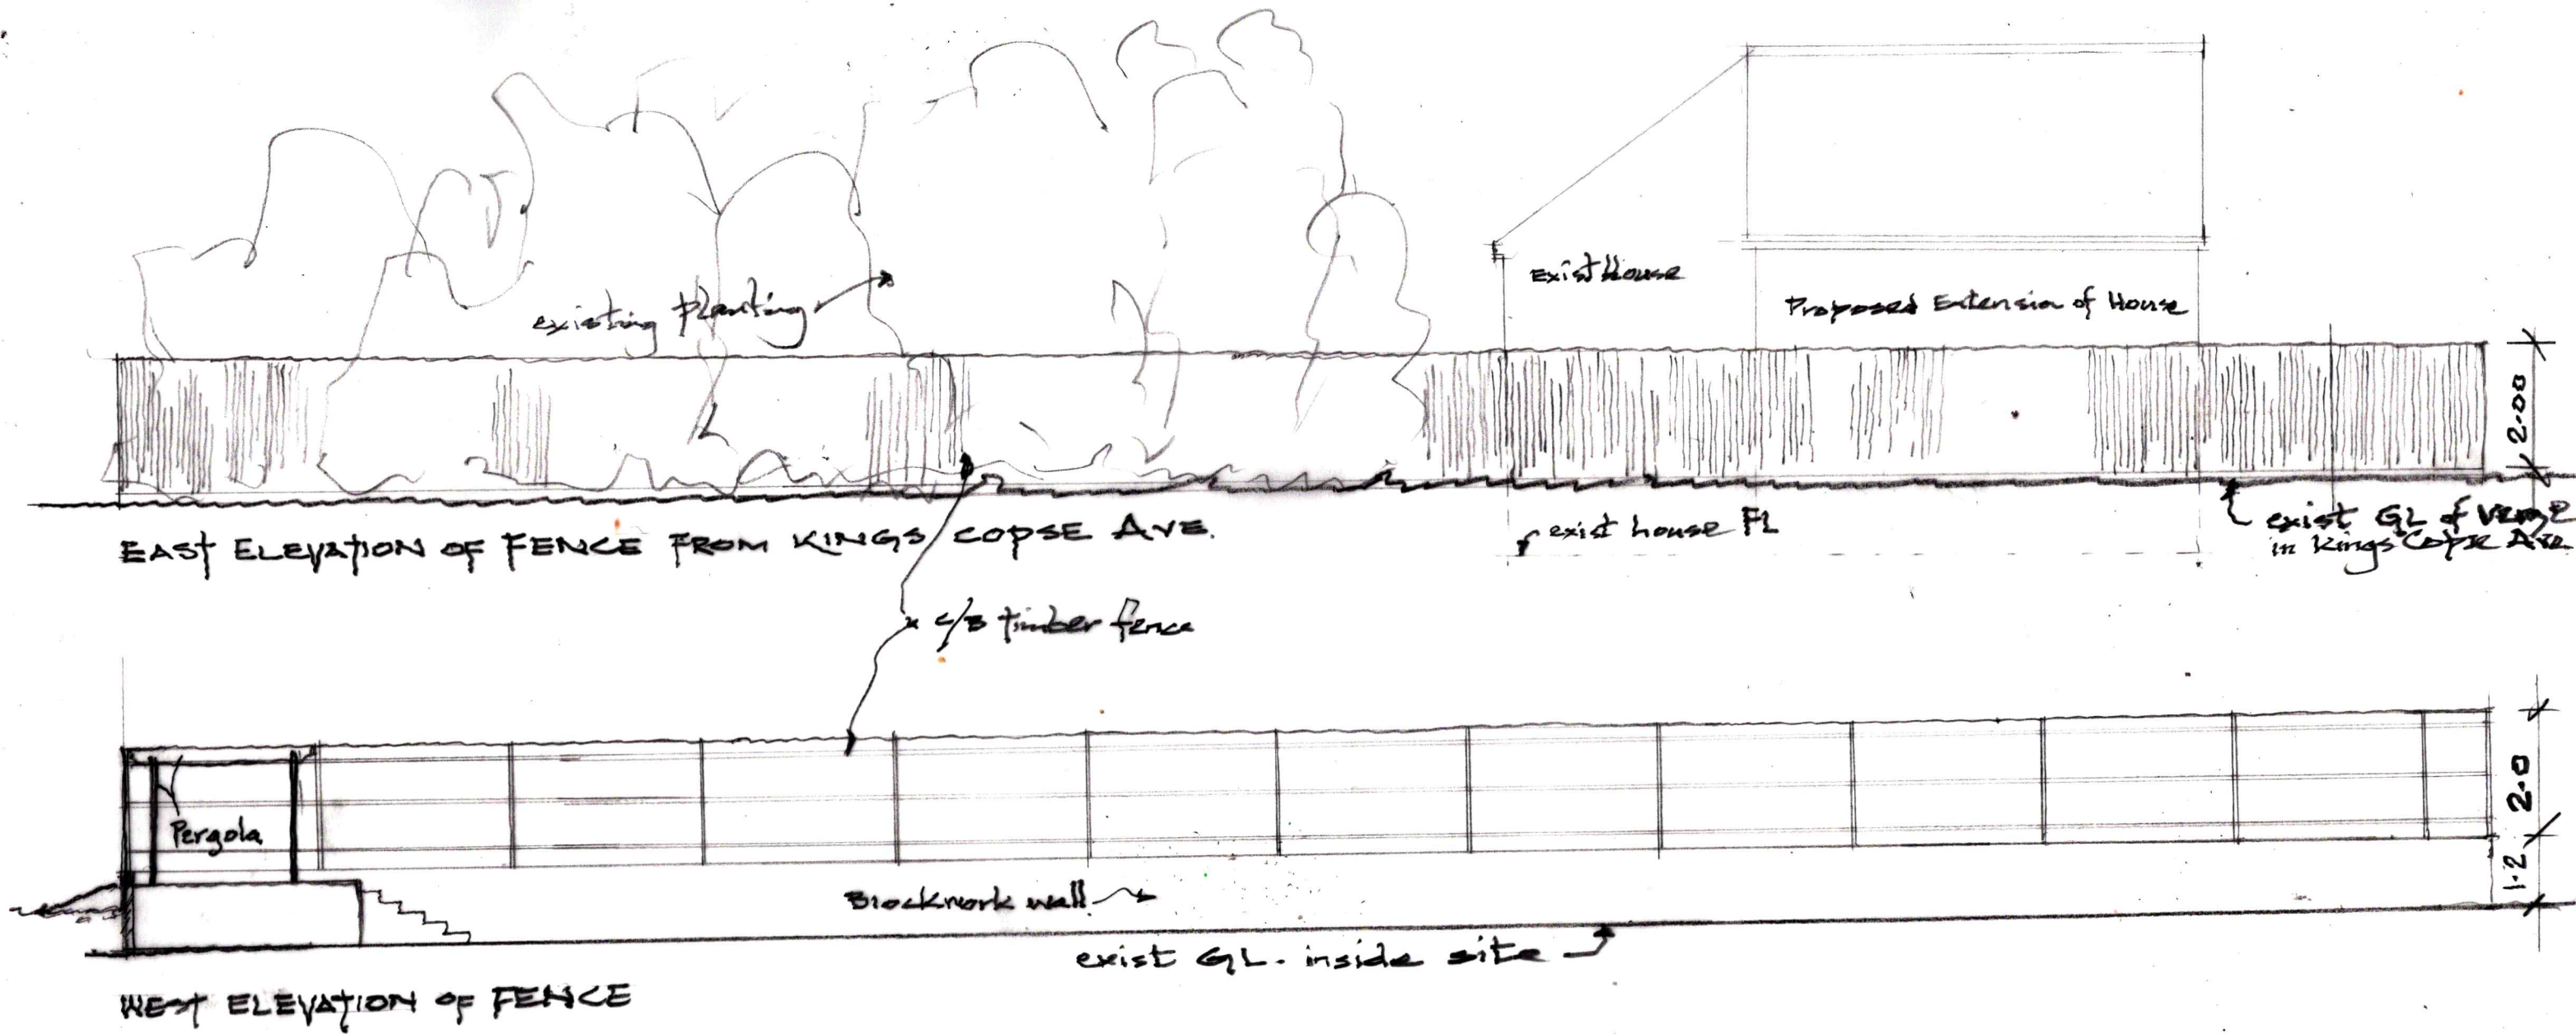

ELEVATIONS OF FENCE - AS CONSTRUCTED
 36 FERNDAL HEDGE END
 1:100 MAY 22
 DYN 06A

Rev A - notes & heights
 June 22. added

