


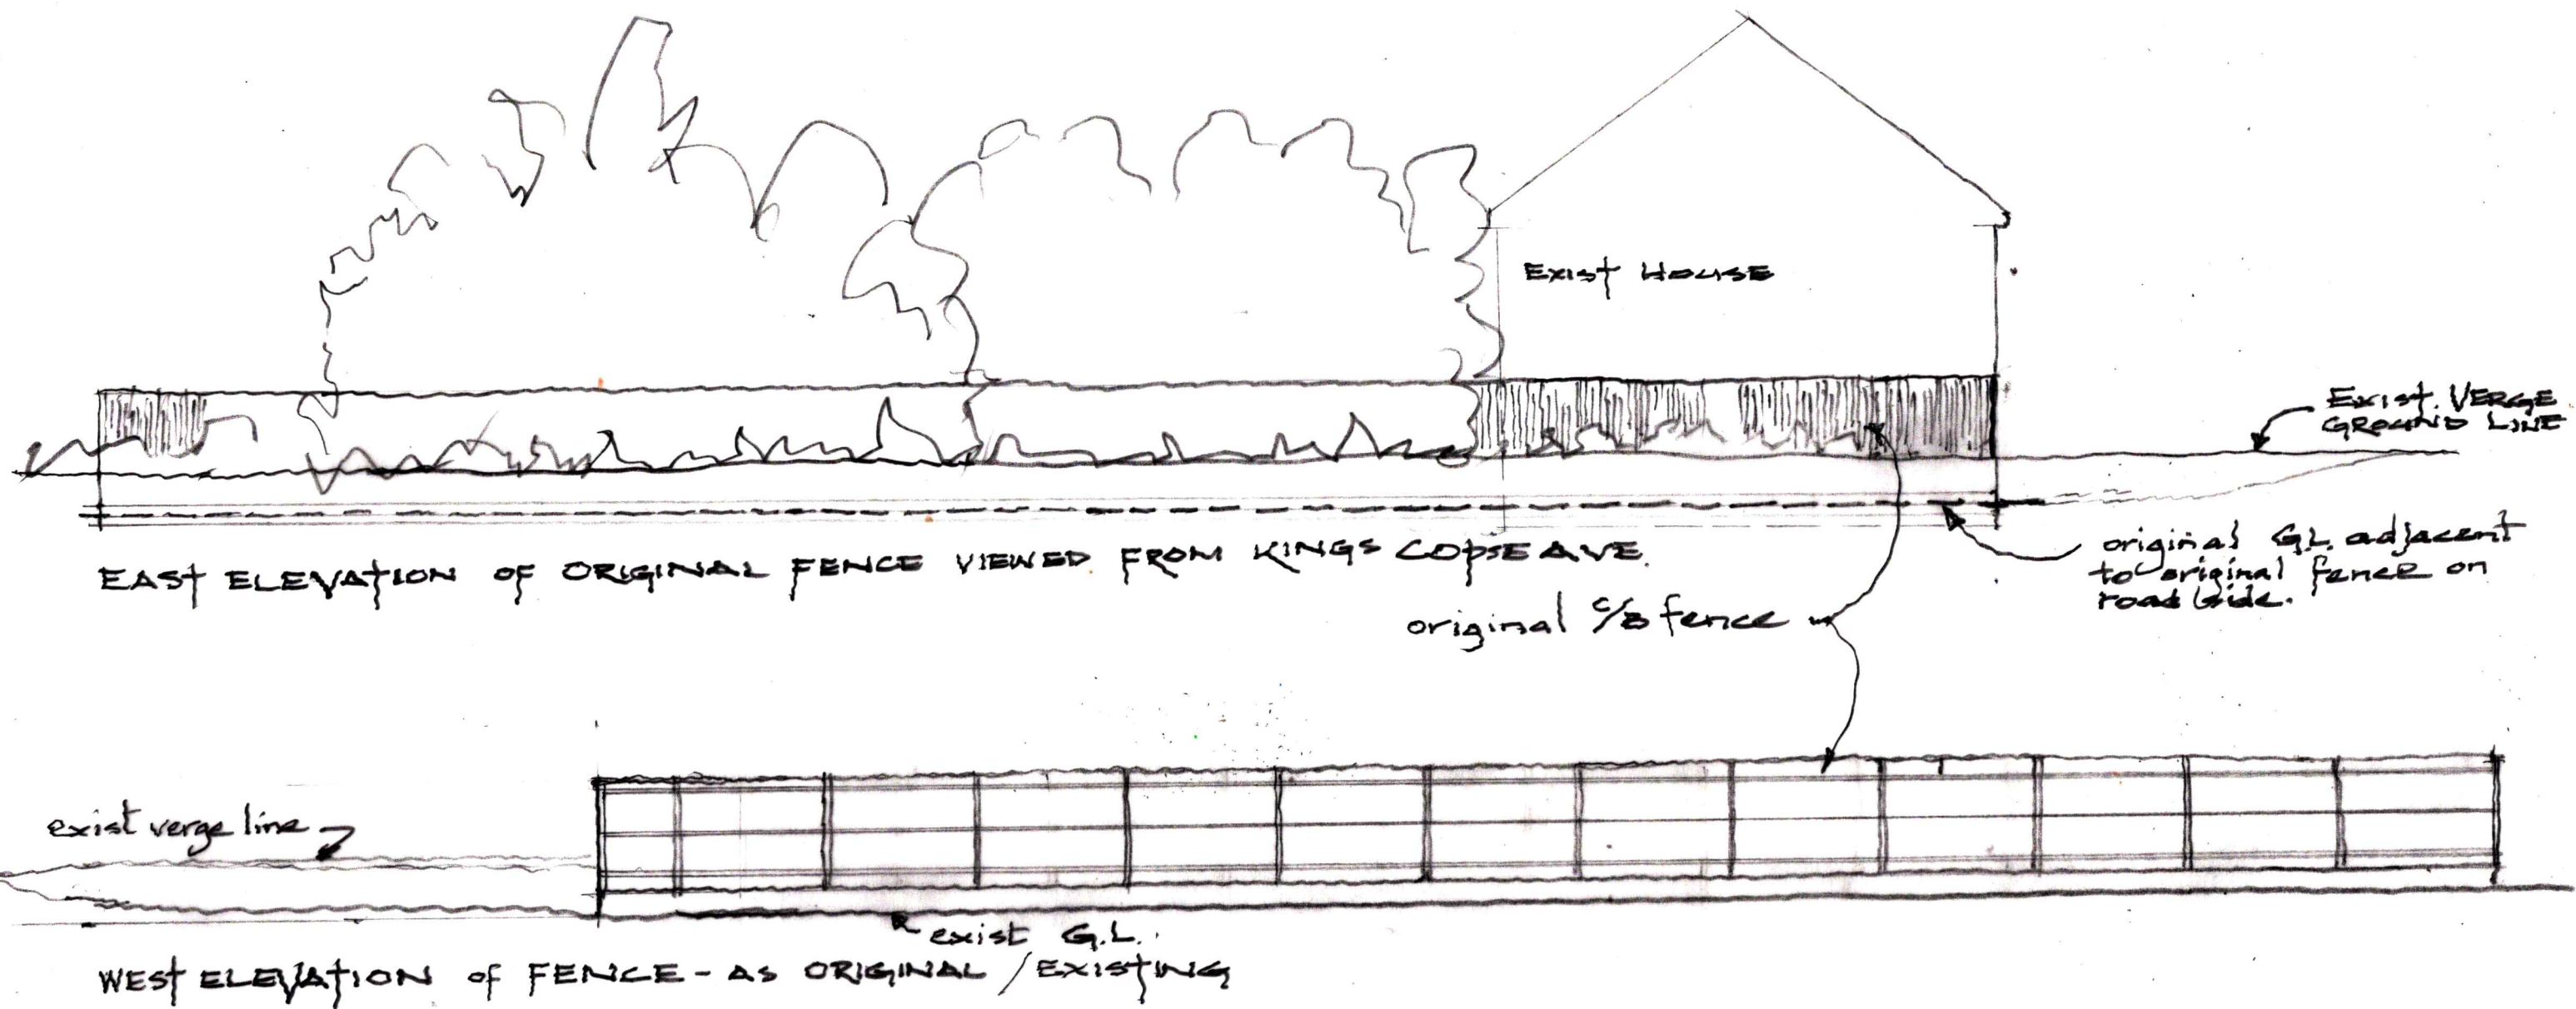

ELEVATIONS of ORIGINAL/EXIST FENCE
 36 FERNDALE, HEDGE END
 1:100 @ A3 JUNE 22, DMH' 08

