

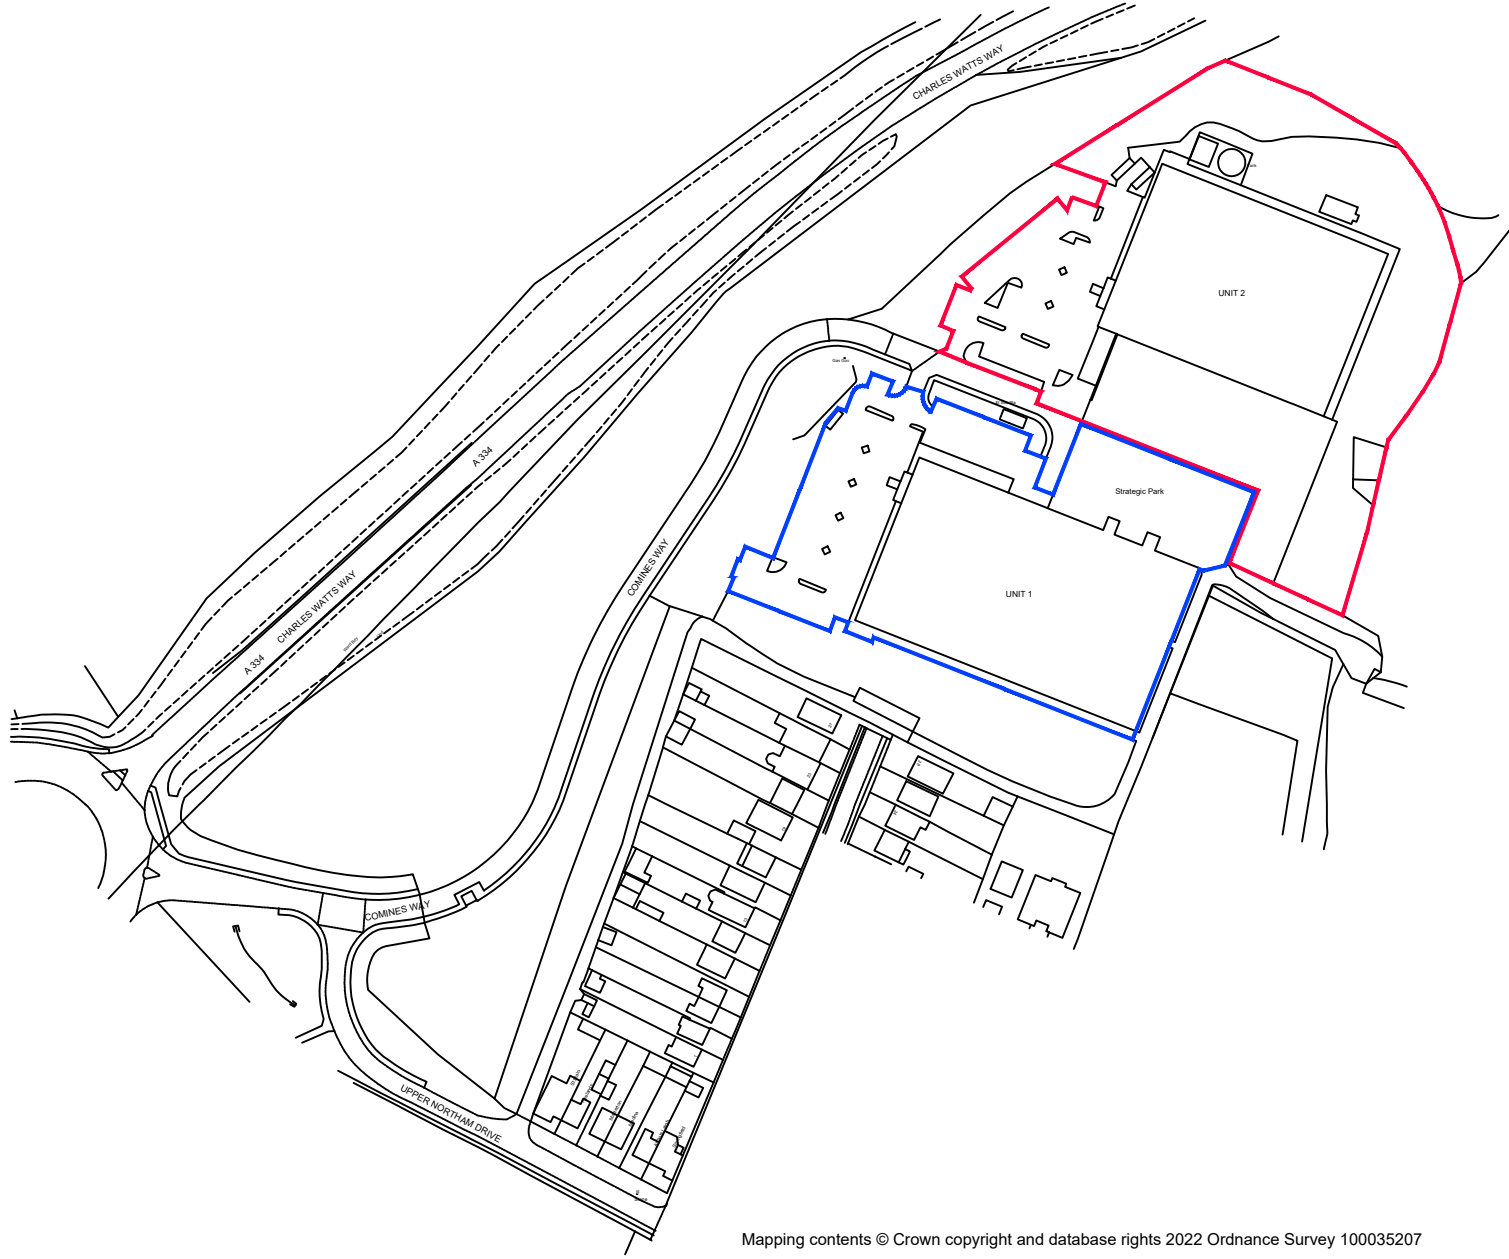


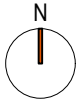

Mapping contents © Crown copyright and database rights 2022 Ordnance Survey 100035207

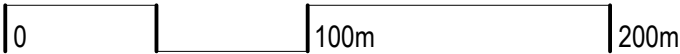

notes: 1. This drawing is the copyright of vision architects limited 2. DO NOT copy, alter or reproduced in any way or pass to a third party without written authority 3. DO NOT scale these drawings-dimensions to be checked on site prior to commencing <u>any</u> work 4. <u>READ</u> in conjunction with other Consultants documentation & drawings regarding this project 5. DISCREPANCIES should be reported in writing to the project architect or engineer immediately MODEL FILE REFERENCE - 22009-A-PL-Planning	© Copyright Reserved				A Planning Application issue.					
					2022.07.12		AJC		dp	
					date		by		ch	