




Produced on 27 June 2022 from the Ordnance Survey National Geographic Database and incorporating surveyed revision available at this date.

This map shows the area bounded by 443150 121241, 443292 121241, 443292 121383, 443150 121383, 443150 121241

Crown copyright 2022. Supplied by copla ltd trading as UKPlanningMaps.com a licensed Ordnance Survey partner (100054135).

Reproduction in whole or part is prohibited without the prior permission of Ordnance Survey.

Data licence expires 27 June 2023. Unique plan reference: v2c/817425/1105029

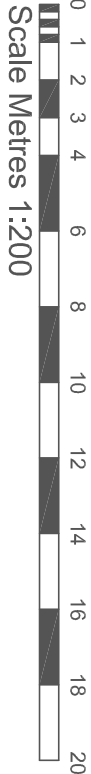

BLOCK PLAN 1:200

Revisions:

Drawing by:

unsted design

3D Computer Aided
Architectural Design

Unsted Design Ltd
16 Hazel Close,
Chandlers Ford,
EASTLEIGH,
SO53 5RF.
Tel: 023 80274720
Fax: 023 8027 4720
Email: info@UnstedDesign.co.uk
Web Site: www.UnstedDesign.co.uk
Company Number 8013235

Legend

New Work Outline
45 Degree Sight Line

Utilities/Highways/Environment: It is the responsibility of the client or their contractor to liaise with Utility Providers, Highways Authority's and Environment Agency and to ensure that all approvals are in place unless Unsted Design Ltd have been given written instructions to act your behalf.

Dimensions: All dimensions to be checked on site prior to the commencement of any work. Do not scale from this drawing for construction purposes.

Copyright: The copyright for this drawing remains the property of Unsted Design. It cannot be copied, altered or reproduced in any form without the written consent of Unsted Design Ltd. It cannot be passed to a third party without the written consent of Unsted Design Ltd.

Party Wall Agreements: It is the sole responsibility of the building owner or their contractor to draw up any agreements or notices required to comply with the Party Wall Act. This drawing does not guarantee the position of the boundary.

Client: MR D. WHITEHOUSE
Project Address: 87a BROWNHILL ROAD
CHANDLERS FORD
EASTLEIGH
HANTS
SO53 2FH

Drawing Contents: BLOCK PLAN

Purpose: PLANNING APPLICATION
Scale: 1:200
Date: 27th JUNE 2022

Drawn by: JAU

Drawing Number Client Status Project Number Sheet Size

004-WHITEHOUSE -BP- 1404 -A3