



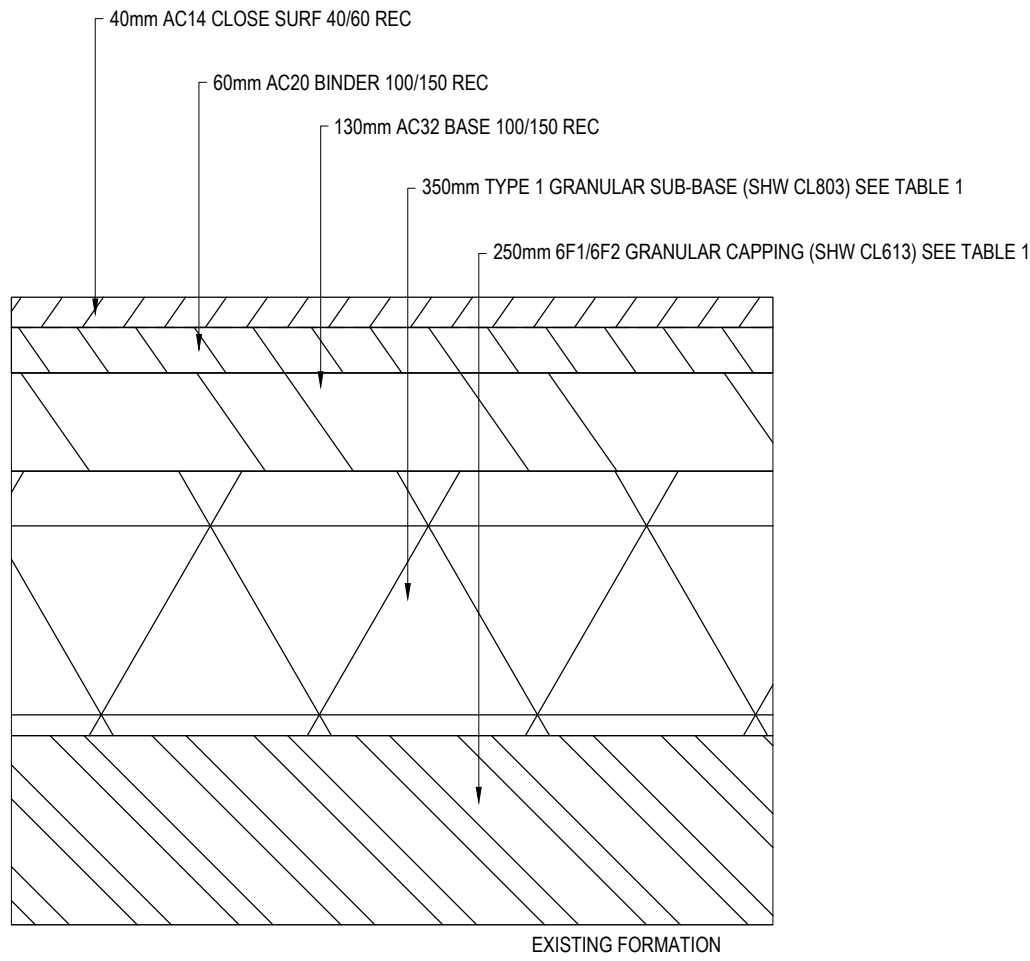


ASPHALT CARRIAGEWAY DETAIL
ASSUMED 2.5% CBR
SCALE : 1 : 10


FOUNDATION DESIGN FOR FLEXIBLE SURFACING (AC, HRS SMA)					
IAN 73/06 RESTRICTED DESIGN CLASS 2.					
TABLE 1					
CBR VALUE	TYPE 1 SUB-BASE	6F1/6F2 CAPPING	OR	CBR VALUE	SUB-BASE ONLY
< 2	SPECIALIST DESIGN			< 2	SPECIALIST DESIGN
2.5	350	250		2.5	450
3	320	240		3	420
4	270	220		4	360
5	240	210		5	320
6	230	200		6	300
7	215	190		7	285
8	200	180		8	270
9	190	180		9	260
10	180	170		10	240
12	165	160		12	225
15 or >	150	150		15 or >	200

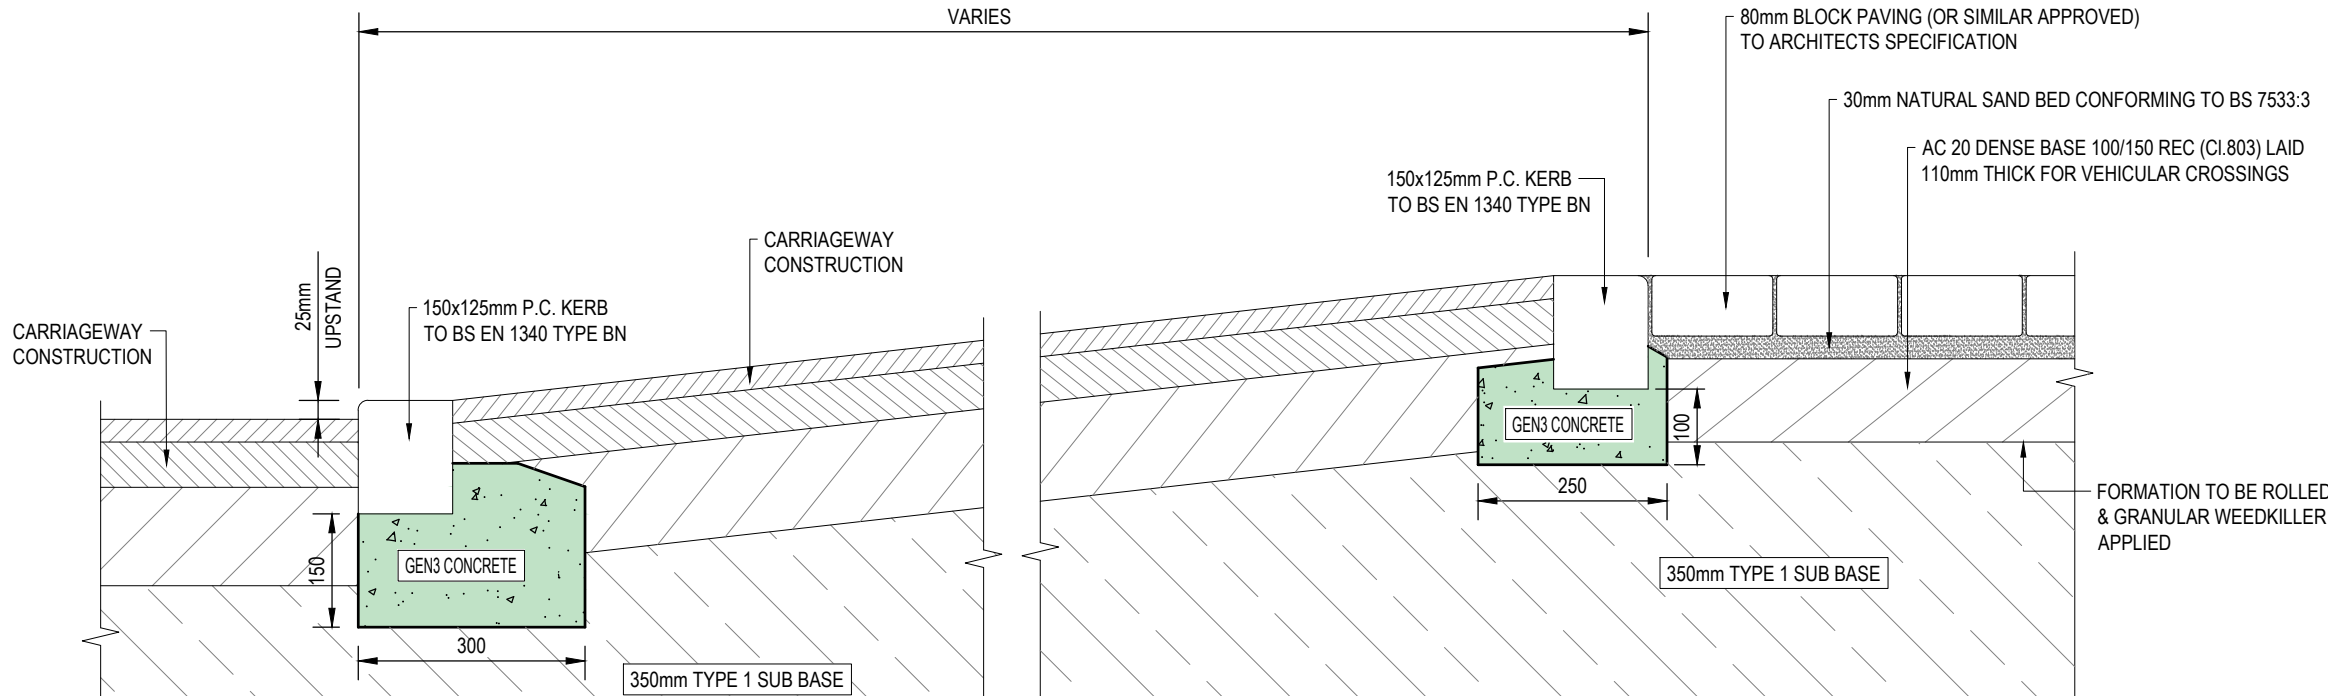


VEHICULAR RAISED TABLE
SCALE 1:10

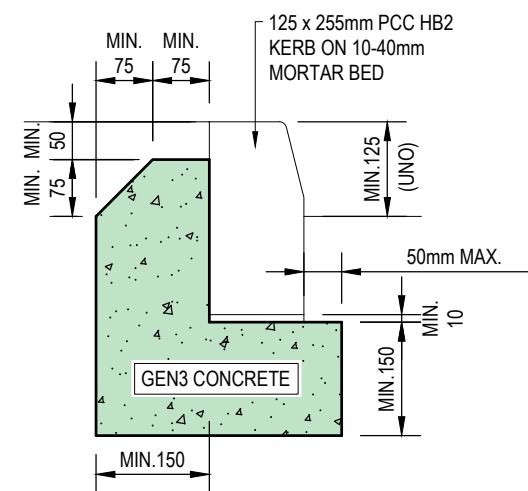


HB2 KERB
PRIVATE KERB TYPE
SCALE : 1 : 10

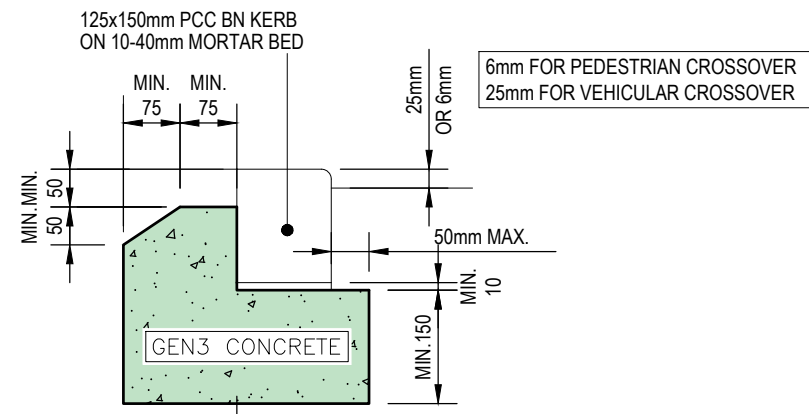


BN KERB
PRIVATE KERB TYPE
SCALE : 1 : 10

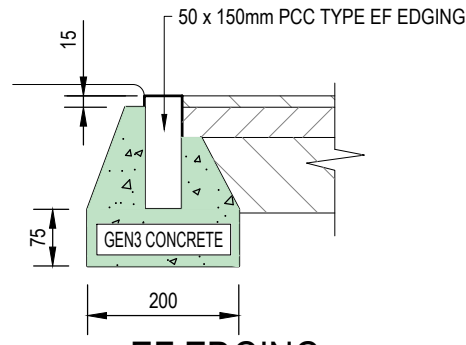


EF EDGING
SCALE : 1 : 10

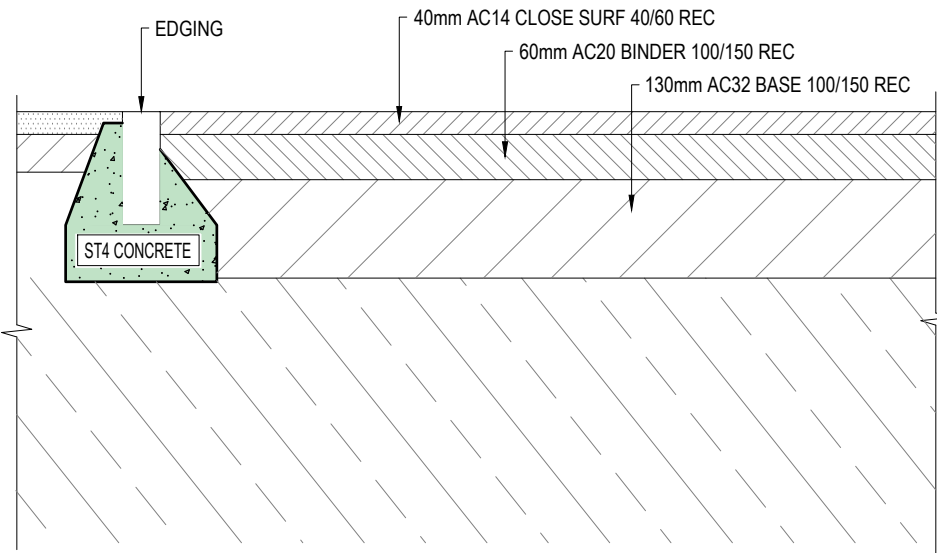

FOOTWAY ADJACENT TO HIGHWAY
(BASED ON 5% CBR)
SCALE 1:10
LIGHT VEHICLE FOOTWAY LOADING

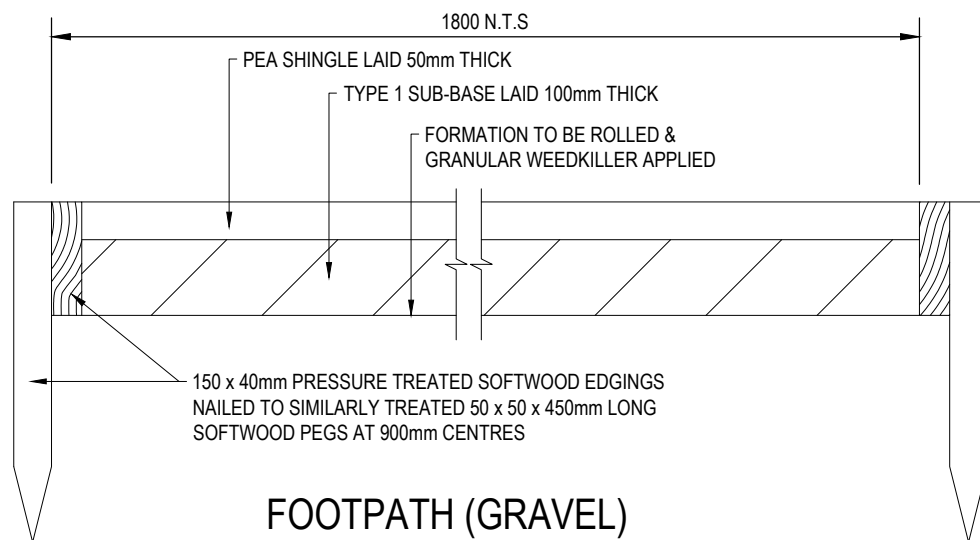

FOOTPATH (GRAVEL)
CONSTRUCTION DETAIL
(PROPOSED PUBLIC FOOTPATH)
SCALE : 1 : 10

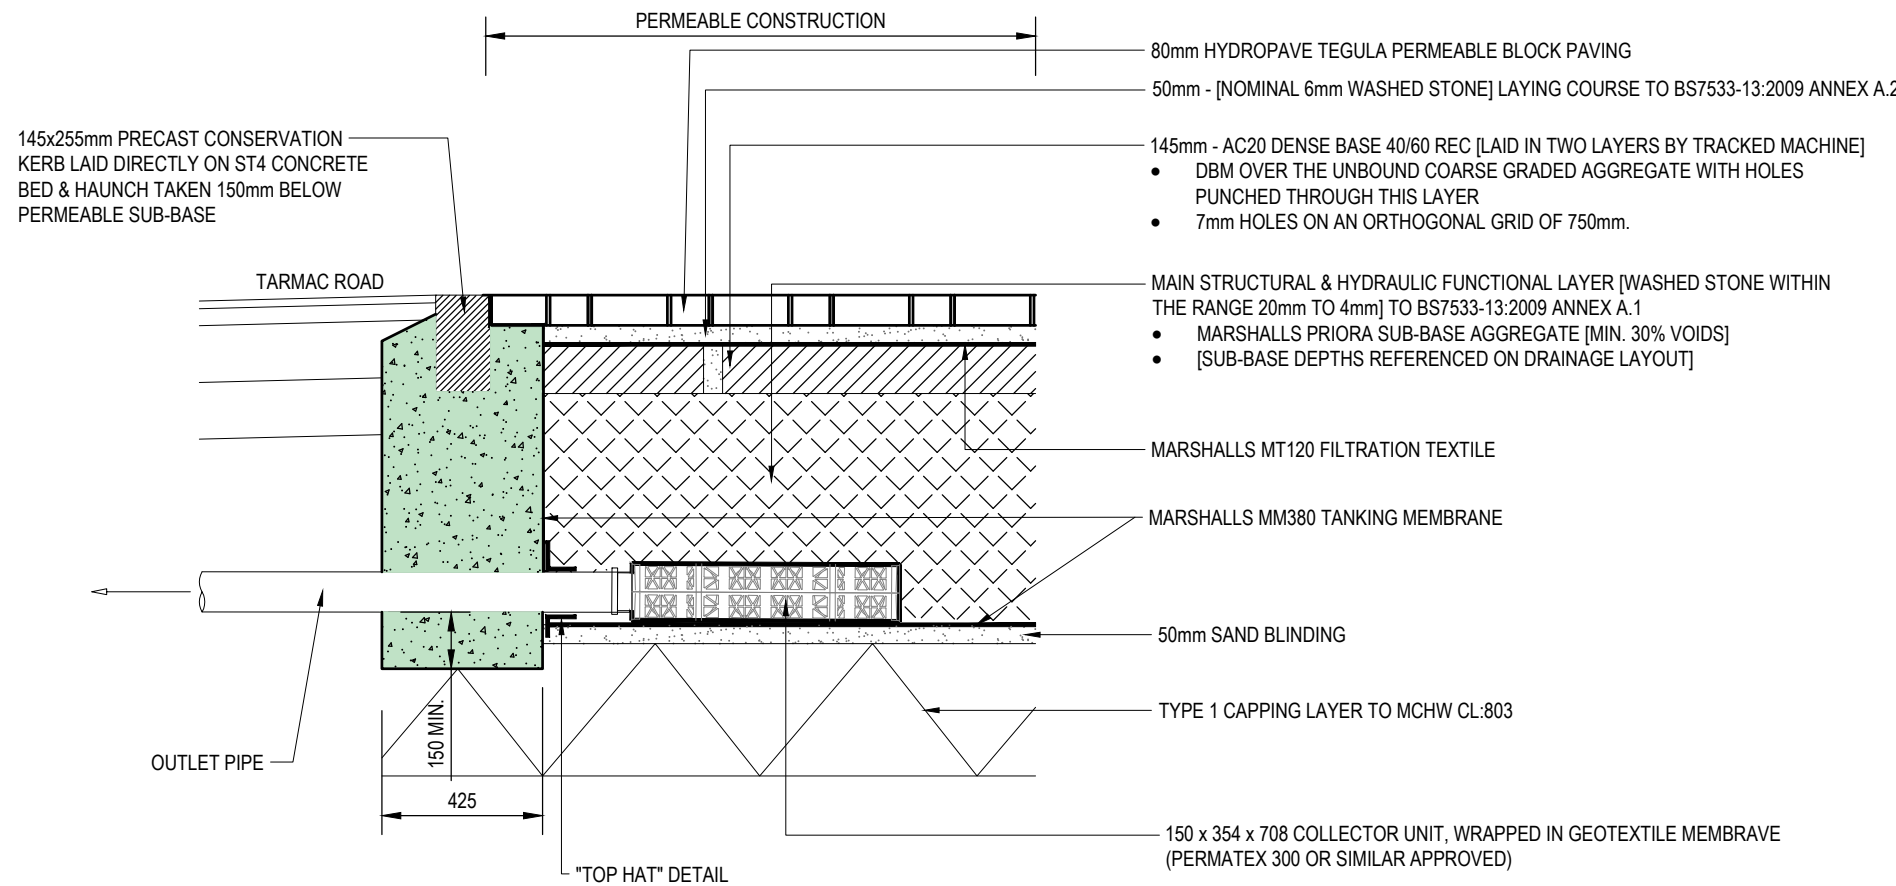

TYPICAL SECTION THROUGH PERMEABLE PAVING
SCALE : 1 : 20

- DISCLAIMER NOTES:
- THIS DOCUMENT IS COPYRIGHT OF THE ORIGINATOR AND MUST BE TREATED AS CONFIDENTIAL.
 - THIS DOCUMENT MUST NOT BE ALTERED, REPRODUCED OR DISTRIBUTED WITHOUT PRIOR WRITTEN CONSENT OF THE ORIGINATOR
 - THIS DOCUMENT MUST NOT BE ALTERED - THE ORIGINATOR ACCEPTS NO RESPONSIBILITY FOR ANY DISCREPANCIES ARISING AS A RESULT OF THE ORIGINATORS INFORMATION BEING ALTERED BY OTHERS
 - ANY DISCREPANCY MUST BE REPORTED TO THE ORIGINATOR
 - DO NOT SCALE THIS DOCUMENT - USE FIGURED DIMENSIONS ONLY
 - ALL DIMENSIONS MUST BE CHECKED ON SITE PRIOR TO COMMENCEMENT OF ANY RELATED WORKS
 - THIS DOCUMENT MUST BE READ IN CONJUNCTION WITH ALL SUPPORTING DOCUMENTS PRODUCED BY THE ORIGINATOR AND OTHER PROJECT DISCIPLINES
 - THE ORIGINATOR ACCEPTS NO RESPONSIBILITY FOR THE ACCURACY OF BACKGROUND INFORMATION PRODUCED BY THIRD PARTIES - THIS MUST BE TREATED AS INDICATIVE ONLY
 - USERS OF THIS DOCUMENT ARE RESPONSIBLE FOR CHECKING WHICH REVISION IS CURRENT
 - THE DOCUMENT STATUS "INFORMATION" OR "PRELIMINARY", INDICATES THAT THIS DRAWING IS FOR REFERENCE PURPOSES ONLY - THE ORIGINATOR WILL ACCEPT NO RESPONSIBILITY FOR THE COMPLETENESS OF INFORMATION UNDER THIS STATUS
 - THE DOCUMENT STATUS "RECORD" OR "AS BUILT" HAS BEEN PREPARED, IN PART, BASED UPON INFORMATION FURNISHED BY OTHERS. WHILE THIS INFORMATION IS BELIEVED TO BE RELIABLE, THE ORIGINATOR ASSUMES NO RESPONSIBILITY FOR THE ACCURACY OF THIS "RECORD" OR "AS BUILT" DOCUMENT OR FOR ANY ERRORS OR OMISSIONS THAT MAY HAVE BEEN INCORPORATED INTO IT AS A RESULT OF INCORRECT INFORMATION PROVIDED TO THE ORIGINATOR. THOSE RELYING ON THE "RECORD" OR "AS BUILT" DOCUMENT ARE ADVISED TO OBTAIN INDEPENDENT VERIFICATION OF ITS ACCURACY

DRAWING NOTES:

CDM REGULATIONS 2015
SIGNIFICANT OR NON-OBVIOUS RISKS AND RISKS WHICH ARE DIFFICULT TO MANAGE ARE IDENTIFIED ON THIS DRAWING USING THE FOLLOWING SYMBOL IDENTIFIED TO THE RIGHT WITH BRIEF ACCOMPANYING TEXT. FOR FURTHER DETAILS OF THE RISKS IDENTIFIED BY DESIGNERS, REFERENCE SHOULD BE MADE TO CDM HAZARD REGISTER.



C02	UPDATE IN ACCORDANCE WITH CLIENTS COMMENTS	21/02/2022	RML
C01	CONSTRUCTION ISSUE	22/09/2021	CL
-	INITIAL ISSUE	29/07/2021	CL
REV	DESCRIPTION	DATE	DRAWN

ORIGINATOR:

RIDGE

PARTNERSHIP HOUSE
MOORSIDE ROAD
WINCHESTER
SO23 7RX
TEL: 01962 834400
WWW.RIDGE.CO.UK

CLIENT:

FOREMAN HOMES



PROJECT:
MADDOXFORD LANE
BOORLEY GREEN
PHASE 2

TITLE:
EXTERNAL WORKS
CONSTRUCTION DETAILS

ENG:	CSE:	ICSE:	SCALE:	@
CL	For Clerk [Signature] 2022.02.28 17:00	For Clerk [Signature] 2022.02.28 17:00	AS SHOWN	A1

STATUS:
CONSTRUCTION

DRAWING No:	PROJECT:	ORG:	ZONE:	LEVEL:	TYPE:	ROLE:	NUMBER:	REV:
	5015142	RDG	XX	ST	DR	C	1160	C02