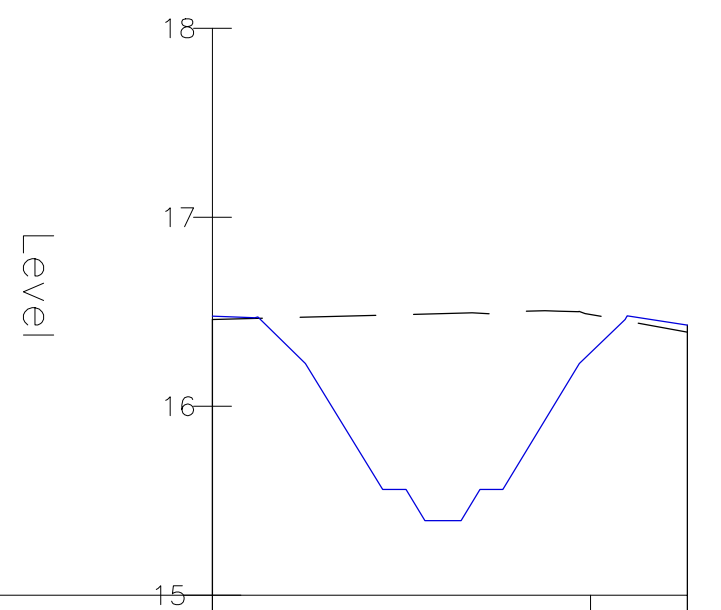
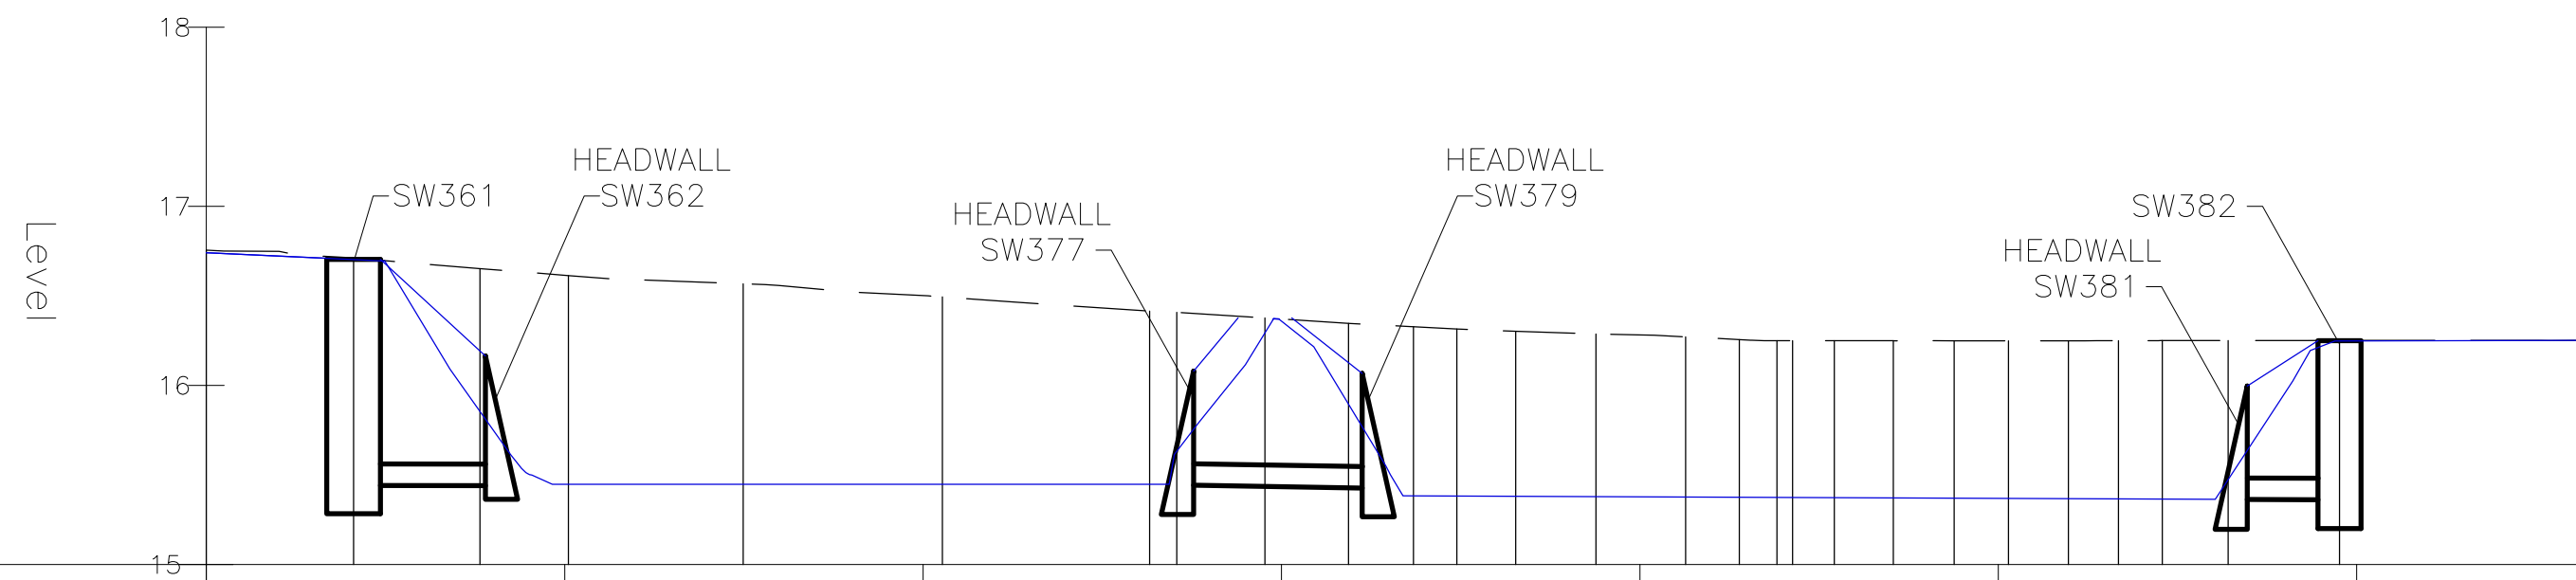
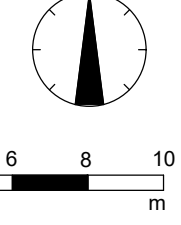


16.42216.302

E
S 

CONSENT AND AGREEMENT TO BE SOUGHT FROM FUEL
LINE ASSET OWNER PRIOR TO ANY INVESTIGATION AND
CONSTRUCTION WORKS COMMENCING

REV:-
S, FOREMAN HOMES - 13/10/2021)

REV:B

ORIGINATOR:

PARTNERSHIP HOUSE
MOORSIDE ROAD
WINCHESTER
SO23 7RX

TEL: 01962 834400

WWW.RIDGE.CO.UK



FOREMAN
HOMES

TITLE:
PROPOSED ATTENUATION POND
PLAN & SECTIONS
SHEET 02

	2022.01.14 14:28:49	14:40:23	
STATUS:			

DRAWING No:

DRAWING No.