





KEY PLAN
SCALE : 1 : 1000

PROPOSED ROAD 2 – LONGSECTION
SCALE: H 1:500,V 1:100. DATUM: 15.000

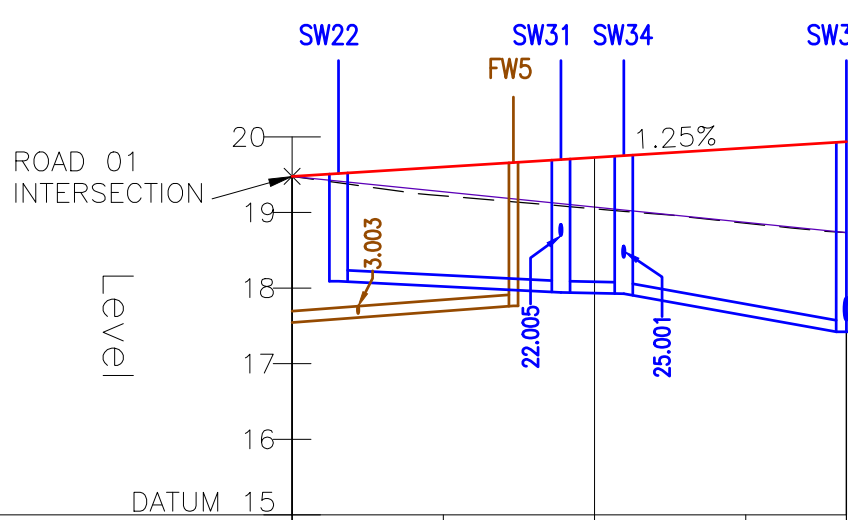


Chainage	00.000	10.000	20.000	30.000	36.651
Existing Levels	19.478	19.220	19.048	18.858	18.733
Proposed Levels	19.478	19.603	19.727	19.852	19.935
Level Difference	0.000	0.383	0.679	0.994	1.202
Horizontal Geometry	L=36.651				

PROPOSED ROAD 4 – PHASE 1 TIE-IN – LONGSECTION
SCALE: H 1:500,V 1:100. DATUM: 15.000

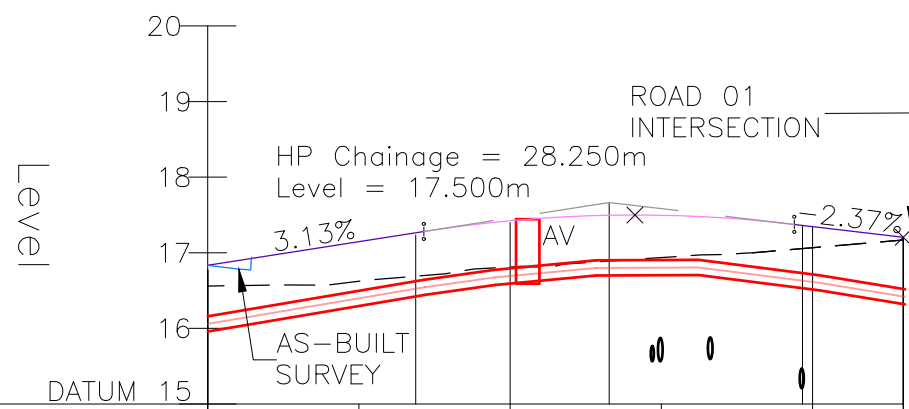

Chainage	00.000	10.000	20.000	30.000	40.000	45.998
Existing Levels	16.834	16.623	16.811	16.936	17.067	17.170
Proposed Levels	16.834	17.147	17.424	17.497	17.347	17.205
Level Difference	0.000	0.524	0.612	0.560	0.279	0.035
Horizontal Geometry	L=45.998					

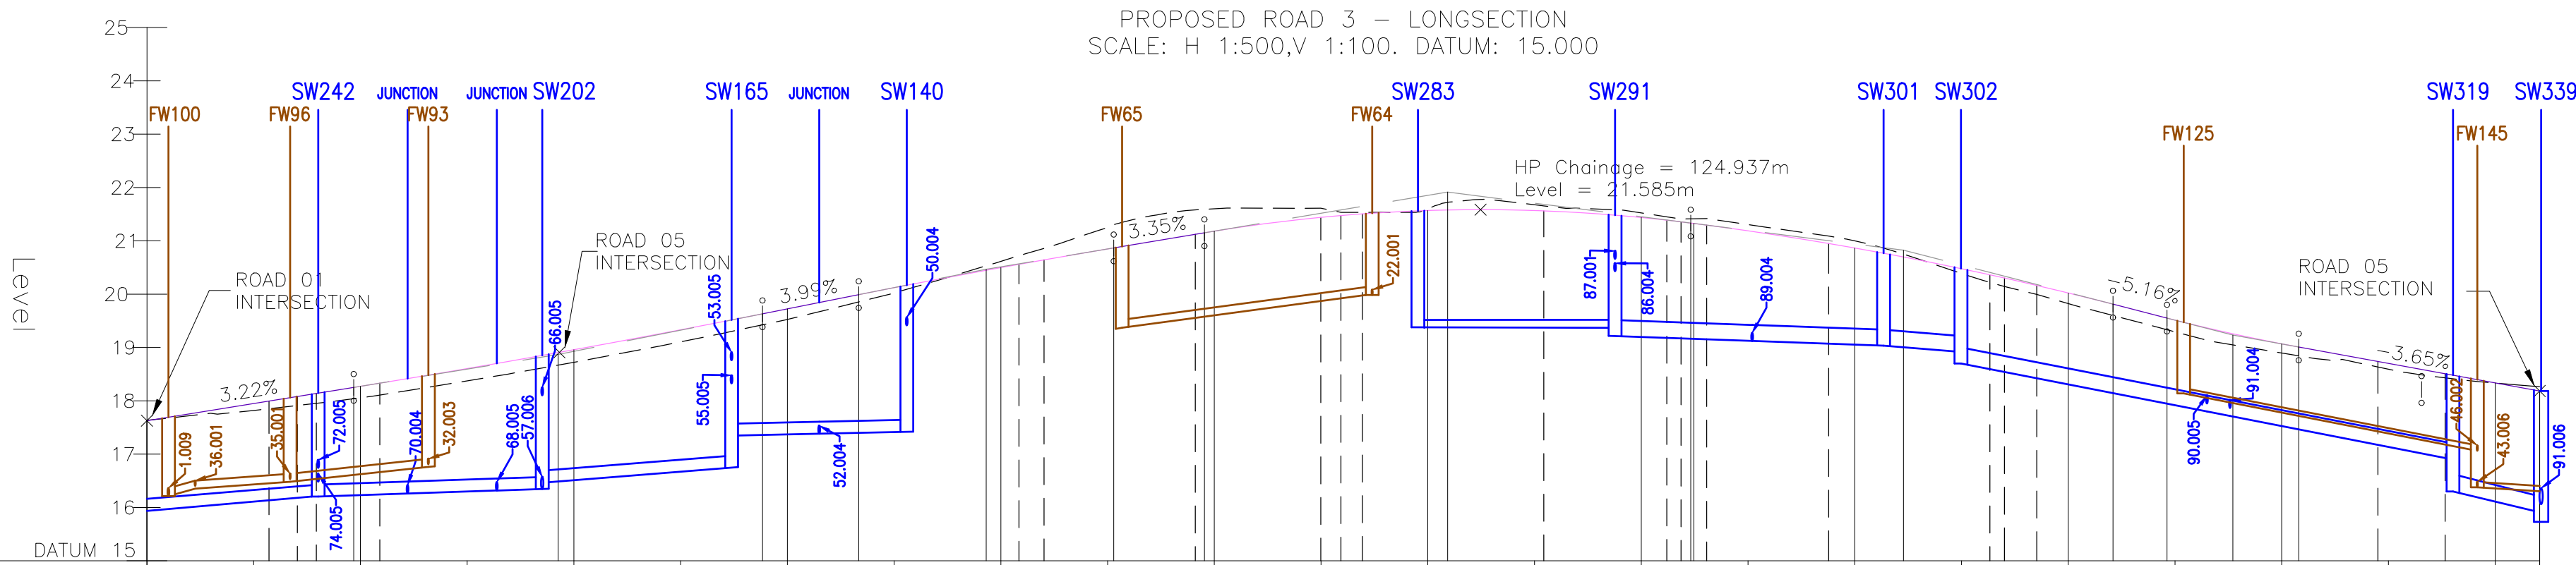

Chainage	00.000	10.000	20.000	30.000	40.000	50.000	60.000	70.000	80.000	90.000	100.000	110.000	120.000	130.000	140.000	150.000	160.000	170.000	180.000	190.000	200.000	210.000	220.000	224.172
Existing Levels	17.635	17.819	18.056	18.375	18.723	19.106	19.526	20.023	20.615	21.249	21.501	21.611	21.603	21.676	21.524	21.305	21.000	20.387	19.823	19.295	18.897	18.592	18.333	18.263
Proposed Levels	17.628	17.950	18.272	18.605	18.958	19.332	19.724	20.121	20.498	20.848	21.182	21.440	21.569	21.568	21.438	21.188	20.886	20.478	20.023	19.514	19.068	18.702	18.337	18.185
Level Difference	-0.007	0.131	0.216	0.230	0.236	0.226	0.198	0.098	-0.117	-0.401	-0.419	-0.171	-0.034	-0.108	-0.086	-0.117	-0.134	0.090	0.200	0.219	0.172	0.110	0.004	-0.078
Horizontal Geometry	L=11.439, L=2.619, R=27.162, L=3.846, L=59.879, L=2.352, R=9.000, L=14.169, L=11.763, L=1.683, L=2.004, L=17.003, L=11.524, L=1.330, L=2.405, R=531.838, L=11.431, R=9.000, L=15.104, L=1.383, L=3.029, R=1377.584, L=31.954, R=11.40, L=6.30, L=8.863																							

LEGEND

- INCOMING FOUL PIPE REFERENCE
- FOUL MANHOLE
- FOUL PIPE
- INCOMING SURFACE WATER PIPE REFERENCE
- SURFACE WATER MANHOLE
- SURFACE WATER PIPE
- FOUL WATER RISING MAIN WITH AIR VENT CHAMBER
- VERTICAL CURVATURE
- STRAIGHT / CONSTANT GRADE
- TANGENT MARKER
- ORIGINAL GROUND LEVEL

DISCLAIMER NOTES:

- THIS DOCUMENT IS COPYRIGHT OF THE ORIGINATOR AND MUST BE TREATED AS CONFIDENTIAL.
- THIS DOCUMENT MUST NOT BE ALTERED, REPRODUCED OR DISTRIBUTED WITHOUT PRIOR WRITTEN CONSENT OF THE ORIGINATOR.
- THIS DOCUMENT MUST NOT BE ALTERED - THE ORIGINATOR ACCEPTS NO RESPONSIBILITY FOR ANY DISCREPANCIES ARISING AS A RESULT OF THE ORIGINATORS INFORMATION BEING ALTERED BY OTHERS.
- ANY DISCREPANCY MUST BE REPORTED TO THE ORIGINATOR.
- DO NOT SCALE THIS DOCUMENT - USE FIGURED DIMENSIONS ONLY.
- ALL DIMENSIONS MUST BE CHECKED ON SITE PRIOR TO COMMENCEMENT OF ANY RELATED WORKS.
- THIS DOCUMENT MUST BE READ IN CONJUNCTION WITH ALL SUPPORTING DOCUMENTS PRODUCED BY THE ORIGINATOR AND OTHER PROJECT DISCIPLINES.
- THE ORIGINATOR ACCEPTS NO RESPONSIBILITY FOR THE ACCURACY OF BACKGROUND INFORMATION PRODUCED BY THIRD PARTIES - THIS MUST BE TREATED AS INDICATIVE ONLY.
- USERS OF THIS DOCUMENT ARE RESPONSIBLE FOR CHECKING WHICH REVISION IS CURRENT.
- THE DOCUMENT STATUS "INFORMATION" OR "PRELIMINARY", INDICATES THAT THIS DRAWING IS FOR REFERENCE PURPOSES ONLY - THE ORIGINATOR WILL ACCEPT NO RESPONSIBILITY FOR THE COMPLETENESS OF INFORMATION UNDER THIS STATUS.
- THE DOCUMENT STATUS "RECORD" OR "AS BUILT" HAS BEEN PREPARED, IN PART, BASED UPON INFORMATION FURNISHED BY OTHERS. WHILE THIS INFORMATION IS BELIEVED TO BE RELIABLE, THE ORIGINATOR ASSUMES NO RESPONSIBILITY FOR THE ACCURACY OF THIS "RECORD" OR "AS BUILT" DOCUMENT OR FOR ANY ERRORS OR OMISSIONS THAT MAY HAVE BEEN INCORPORATED INTO IT AS A RESULT OF INCORRECT INFORMATION PROVIDED TO THE ORIGINATOR. THOSE RELYING ON THE "RECORD" OR "AS BUILT" DOCUMENT ARE ADVISED TO OBTAIN INDEPENDENT VERIFICATION OF ITS ACCURACY.

DRAWING NOTES:

CDM REGULATIONS 2015
SIGNIFICANT OR NON-OBVIOUS RISKS AND RISKS WHICH ARE DIFFICULT TO MANAGE ARE IDENTIFIED ON THIS DRAWING USING THE FOLLOWING SYMBOL IDENTIFIED TO THE RIGHT WITH BRIEF ACCOMPANYING TEXT. FOR FURTHER DETAILS OF THE RISKS IDENTIFIED BY DESIGNERS, REFERENCE SHOULD BE MADE TO CDM HAZARD REGISTER.

CONSENT AND AGREEMENT TO BE SOUGHT FROM FUEL LINE ASSET OWNER PRIOR TO ANY INVESTIGATION AND CONSTRUCTION WORKS COMMENCING

ARCHITECTS LAYOUT:
HGP DRAWING - 18.122.101 REV:A

PIPELINE INFORMATION:
ESSO DRAWING - XXX-XXX-XXX REV:B

PIPELINE SURVEY:
FOREMAN HOMES - FHL-EXT-001 REV:B

C05	UPDATES DUE TO UTILITIES COORDINATION	14/01/2022	RML
C04	UPDATE IN ACCORDANCE WITH CLIENTS COMMENTS	11/10/2021	RML
C03	ROAD 4 LONG SECTION REVISED TO TIE INTO SURVEYED AS-BUILT LEVELS	07/10/2021	CL
C02	GENERAL AMENDMENTS	22/09/2021	CL
C01	CONSTRUCTION ISSUE	07/09/2021	CL
P02	FINAL ISSUE FOR COMMENT	27/08/2021	CL
P01	PRELIMINARY ISSUE	28/07/2021	CL
REV	DESCRIPTION	DATE	DRAWN

ORIGINATOR:

PARTNERSHIP HOUSE
MOORSIDE ROAD
WINCHESTER
SO23 7RX

TEL: 01962 834400
WWW.RIDGE.CO.UK

CLIENT:
FOREMAN HOMES

PROJECT:
MADDOXFORD LANE
BOORLEY GREEN
PHASE 2

TITLE:
PROPOSED ROAD LONG SECTIONS
SHEET 02

ENG:	CSE:	ICSE:	SCALE:	@
CL			AS SHOWN	A1

STATUS:
CONSTRUCTION

DRAWING No:

PROJECT:	ORG:	ZONE:	LEVEL:	TYPE:	ROLE:	NUMBER:	REV:
5015142	RDG	XX	ST	DR	C	1131	C05