


DRAWING SCALE: 1:500 @  
0 METRES 10

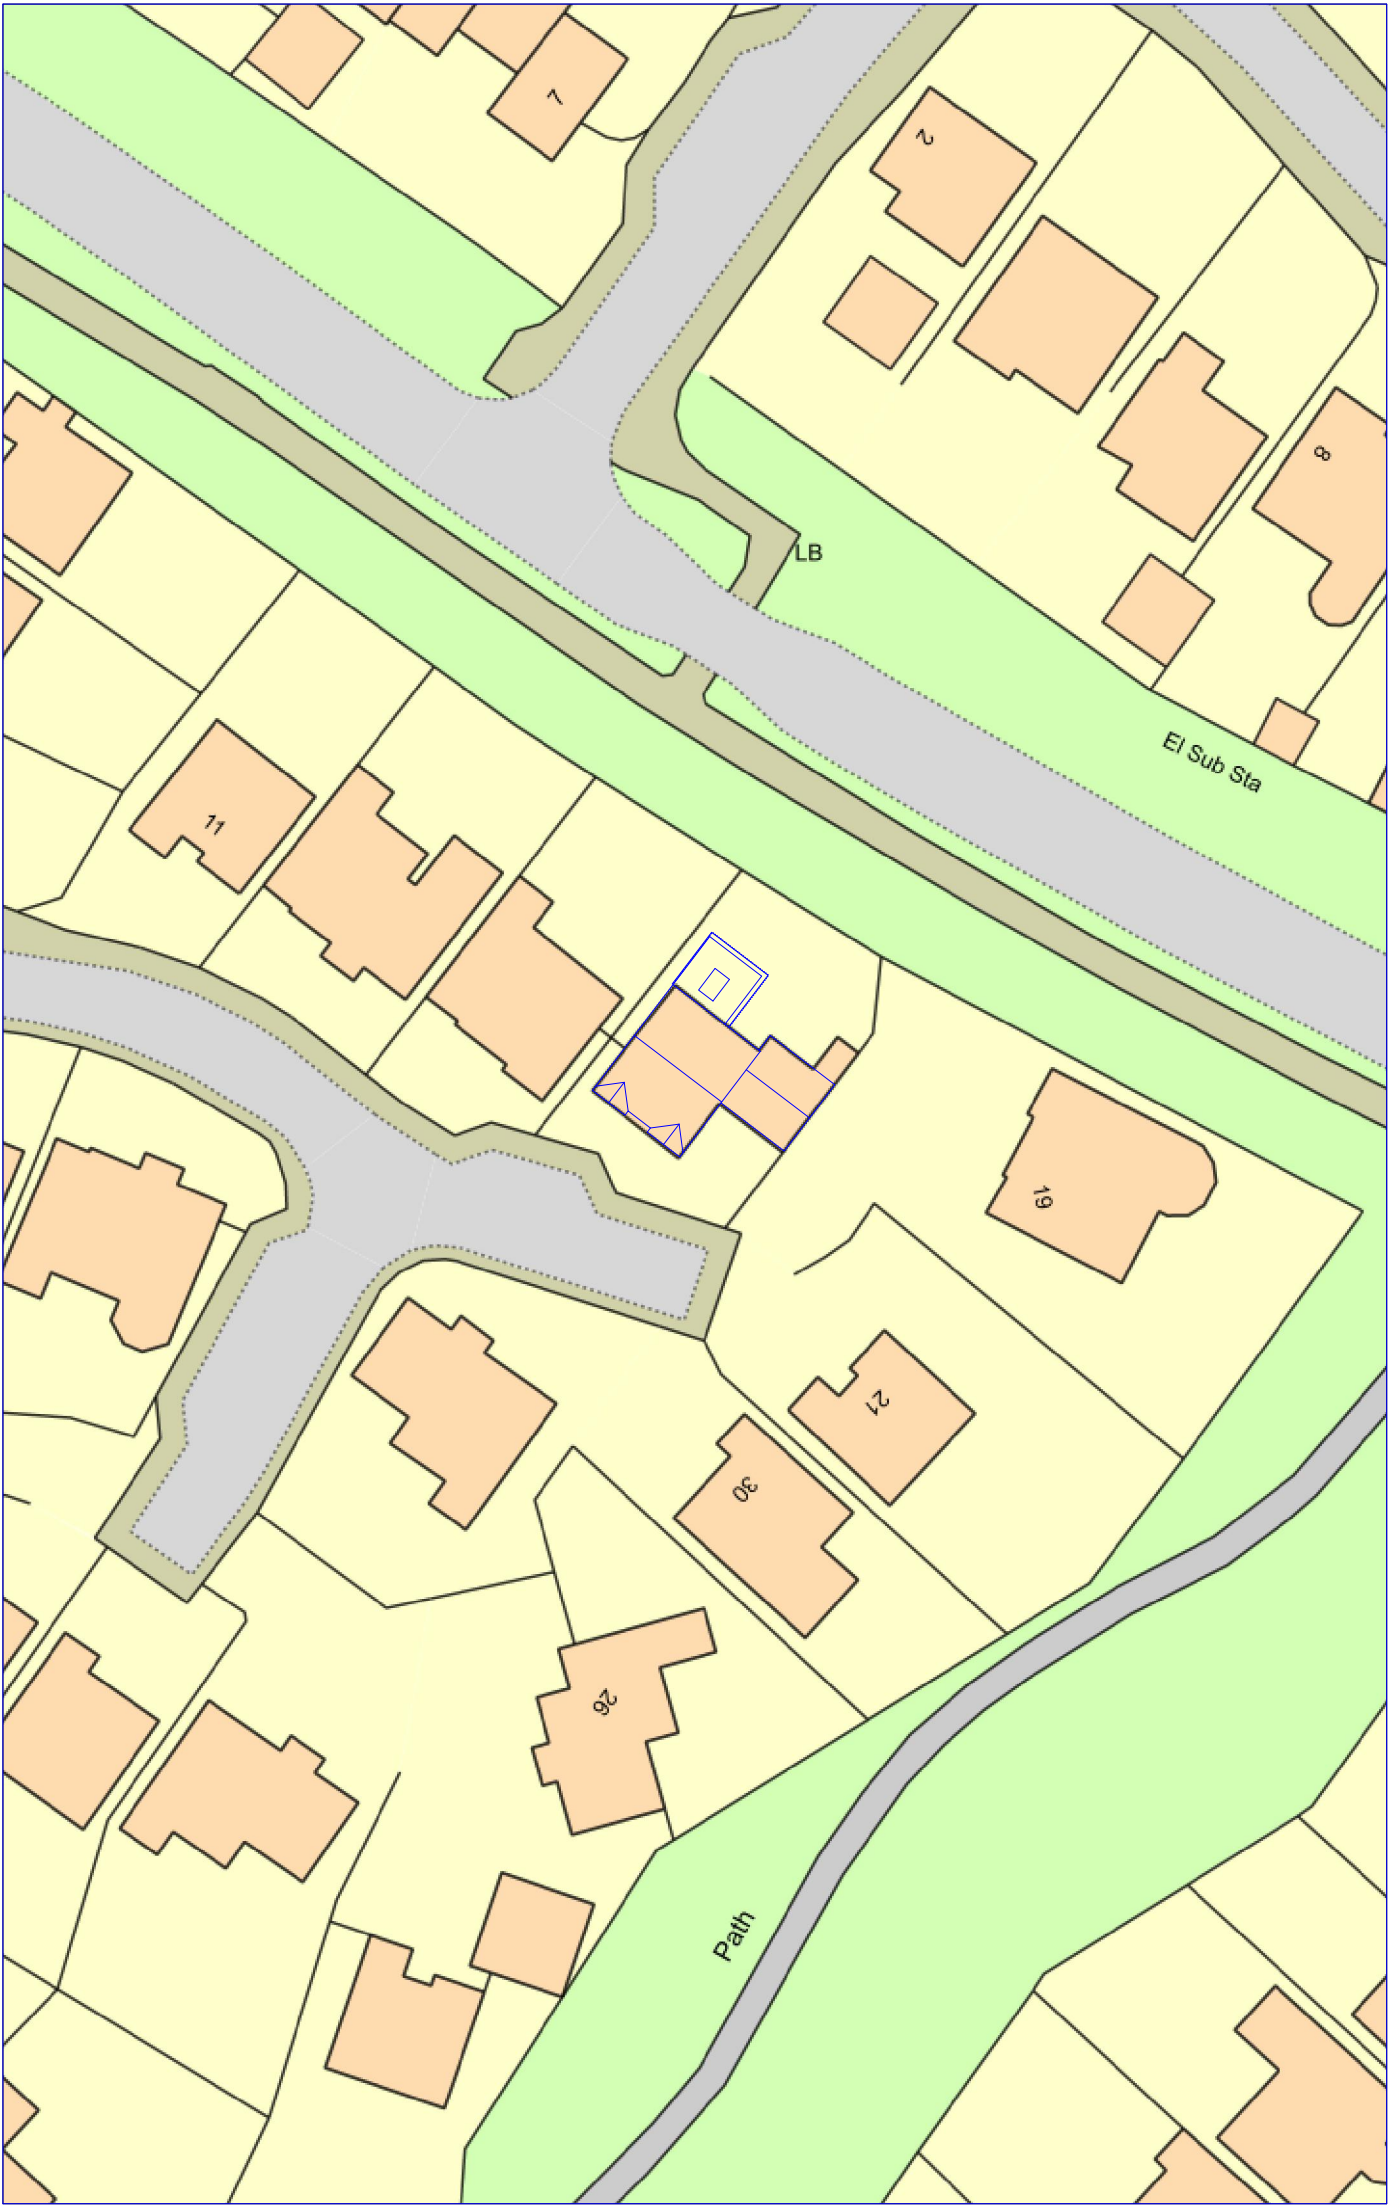

BLOCK PLAN 1:500 @ A3

IF IN DOUBT - ASK  
COPYRIGHT CITYSCAPE ARCHITECTURE LTD  
ALL DIMENSIONS, LEVELS AND ANGLES TO BE CHECKED ON SITE BY CONTRACTOR  
ALL BOUNDARIES ARE ASSUMED AND WE ACCEPT NO LIABILITY FOR BOUNDARY INACCURACY  
YOU ARE REMINDED OF YOUR RESPONSIBILITIES UNDER THE 'PARTY WALL ETC. ACT' 1996 WHERE APPLICABLE  
RESPONSIBILITY IS NOT ACCEPTED FOR ERRORS MADE BY OTHERS IN SCALING FROM THIS DRAWING  
ALL DRAIN RUNS EXISTING AND PROPOSED ARE TO BE VERIFIED ON SITE DUE TO RESTRICTED ACCESS - ENSURE ALL CONNECTIONS MADE TO CORRECT SYSTEMS

|                           |                         |                                              |                                            |                     |                    |
|---------------------------|-------------------------|----------------------------------------------|--------------------------------------------|---------------------|--------------------|
| CITYSCAPE<br>ARCHITECTURE | T: 0238 155 0106        | CLIENT: BRENCHELY                            | SCHEME:                                    |                     | REVISION:<br><br>A |
|                           | W: www.abcpplans.co.uk  | SITE:                                        | SINGLE STOREY EXTENSION TO REAR            |                     |                    |
|                           | E: mail@abcpplans.co.uk | 17 BLUESTONE GARDENS, HEDGE END, SOUTHAMPTON | TO BE READ IN CONJUNCTION WITH: Z-720-S001 |                     |                    |
|                           |                         | SO30 2UZ                                     | DRAWING NUMBER: Z-720-D008                 | DATE: 5TH JULY 2022 |                    |