



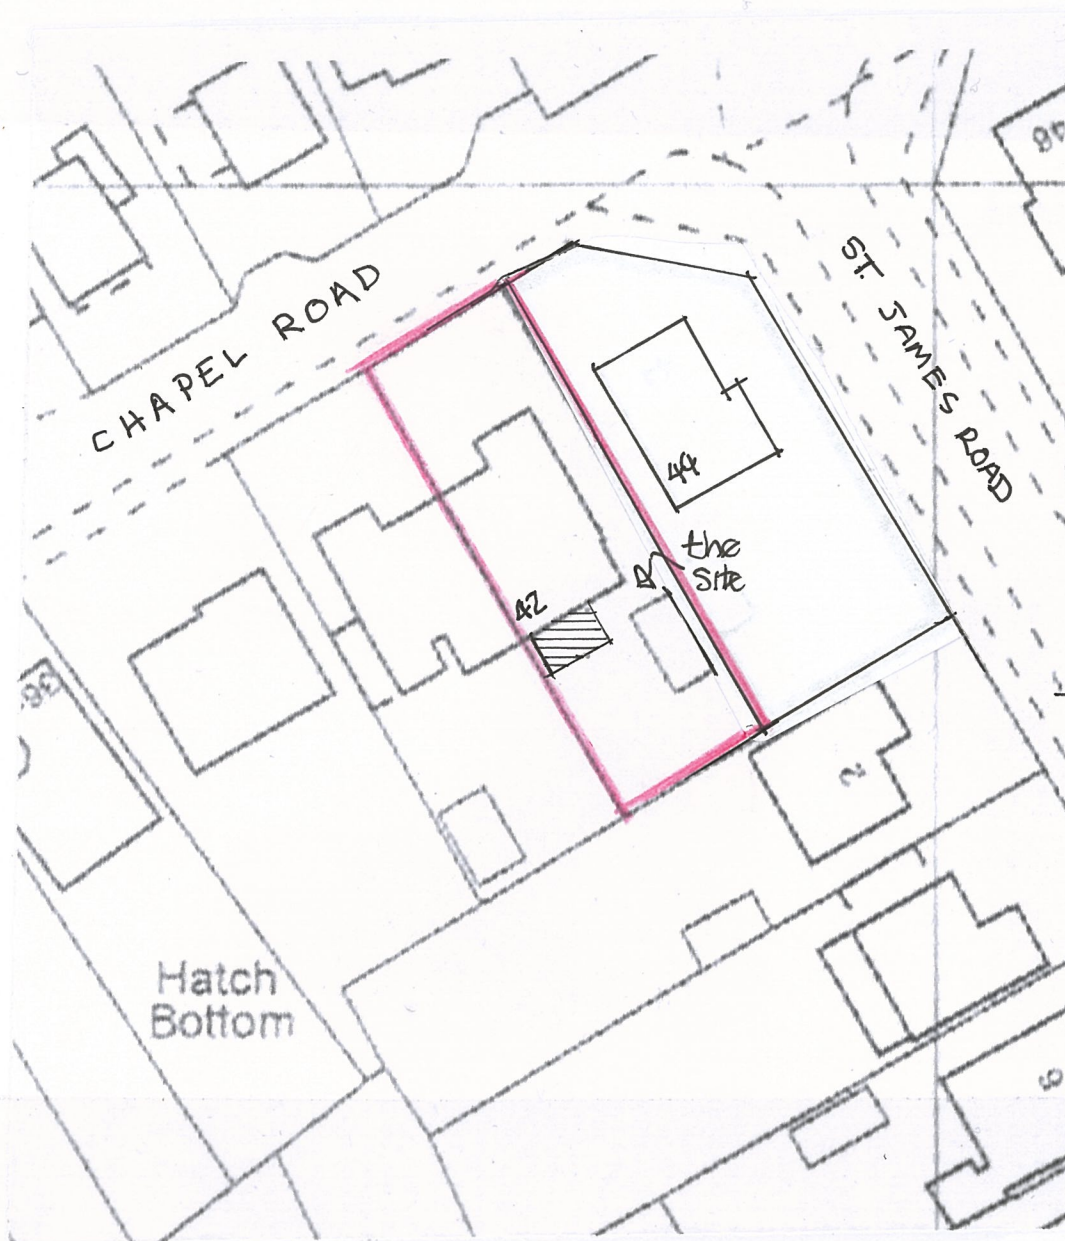


Block plan 1:500

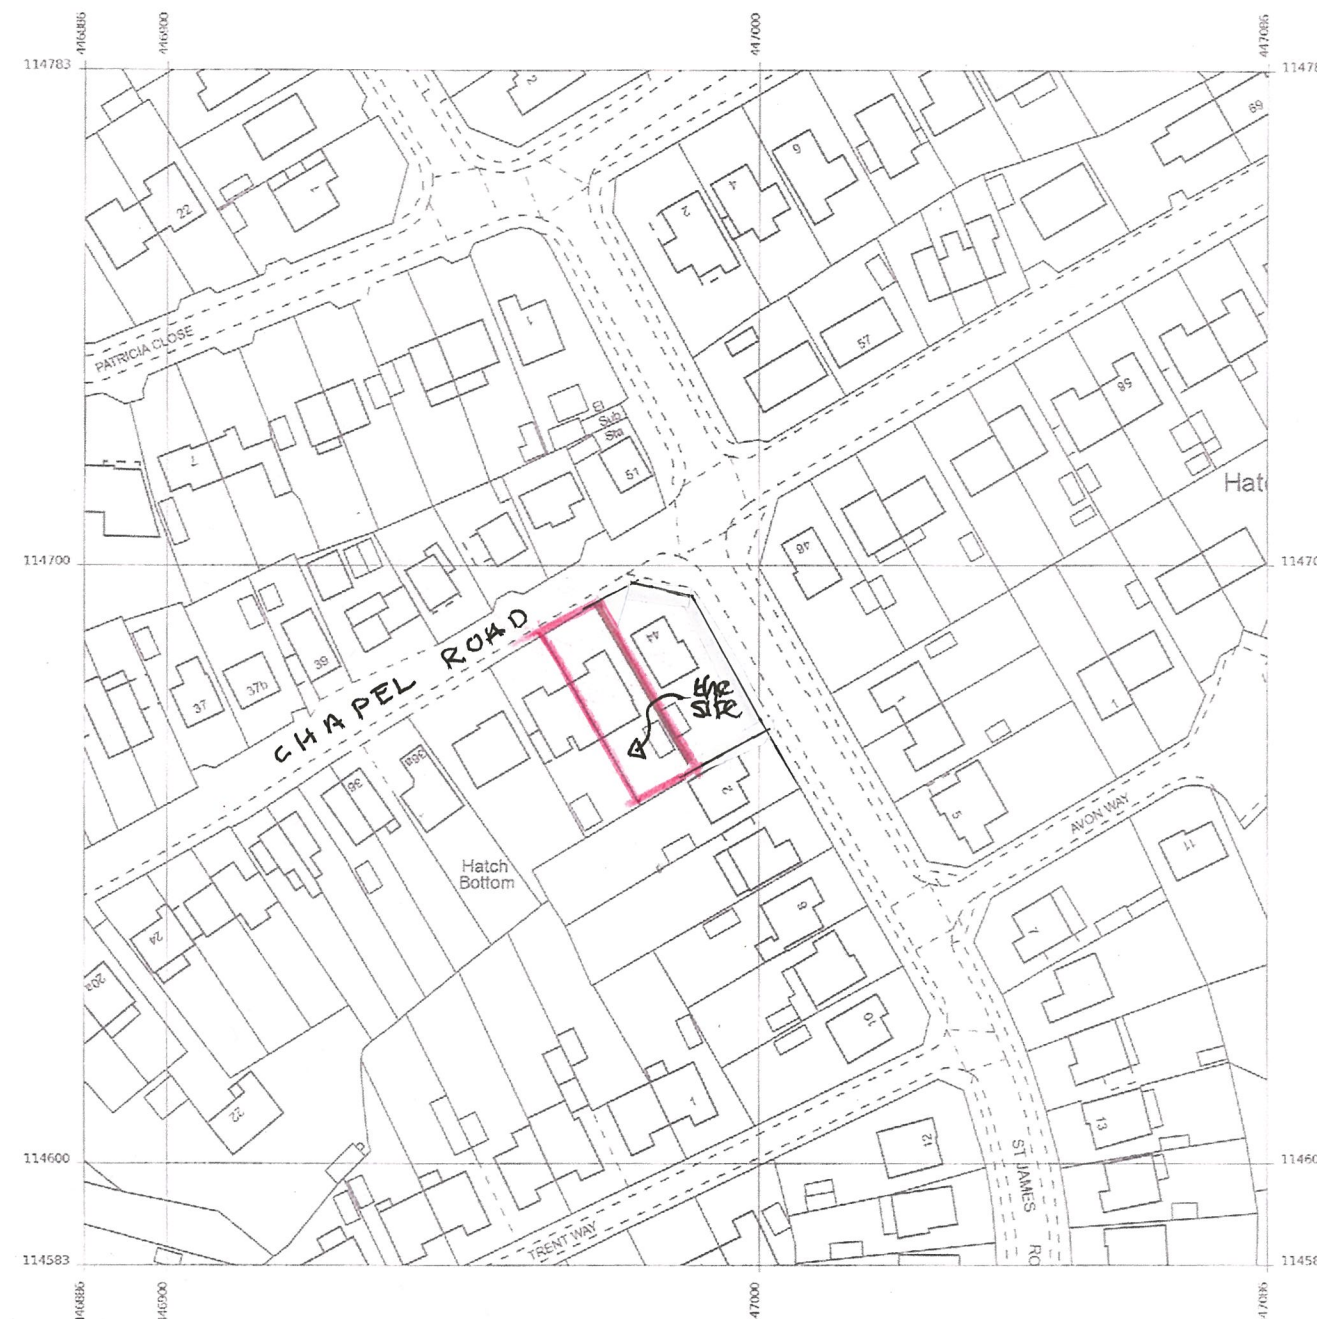

Produced 28 Nov 2016 from the Ordnance Survey MasterMap (Topography) Database and incorporating surveyed revision available at this date.

The representation of a road, track or path is no evidence of a right of way. The representation of features as lines is no evidence of a property boundary.

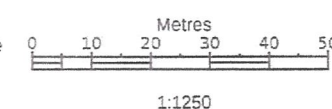

42, Chapel Rd. West End, Southampton
SO30 3FN

Supplied by: Latitude Mapping Ltd
Licence: © Crown Copyright and
database rights 2016 OS 100038864
Reference: OI1065630
Centre coordinates: 446986 114683

Location plan 1:1250

Site & Location plan, 42 Chapel Road West End Hants SO30 3FN

scale 1:500 1:1250
Drawing no CR.002
Date 8th July 2022.