


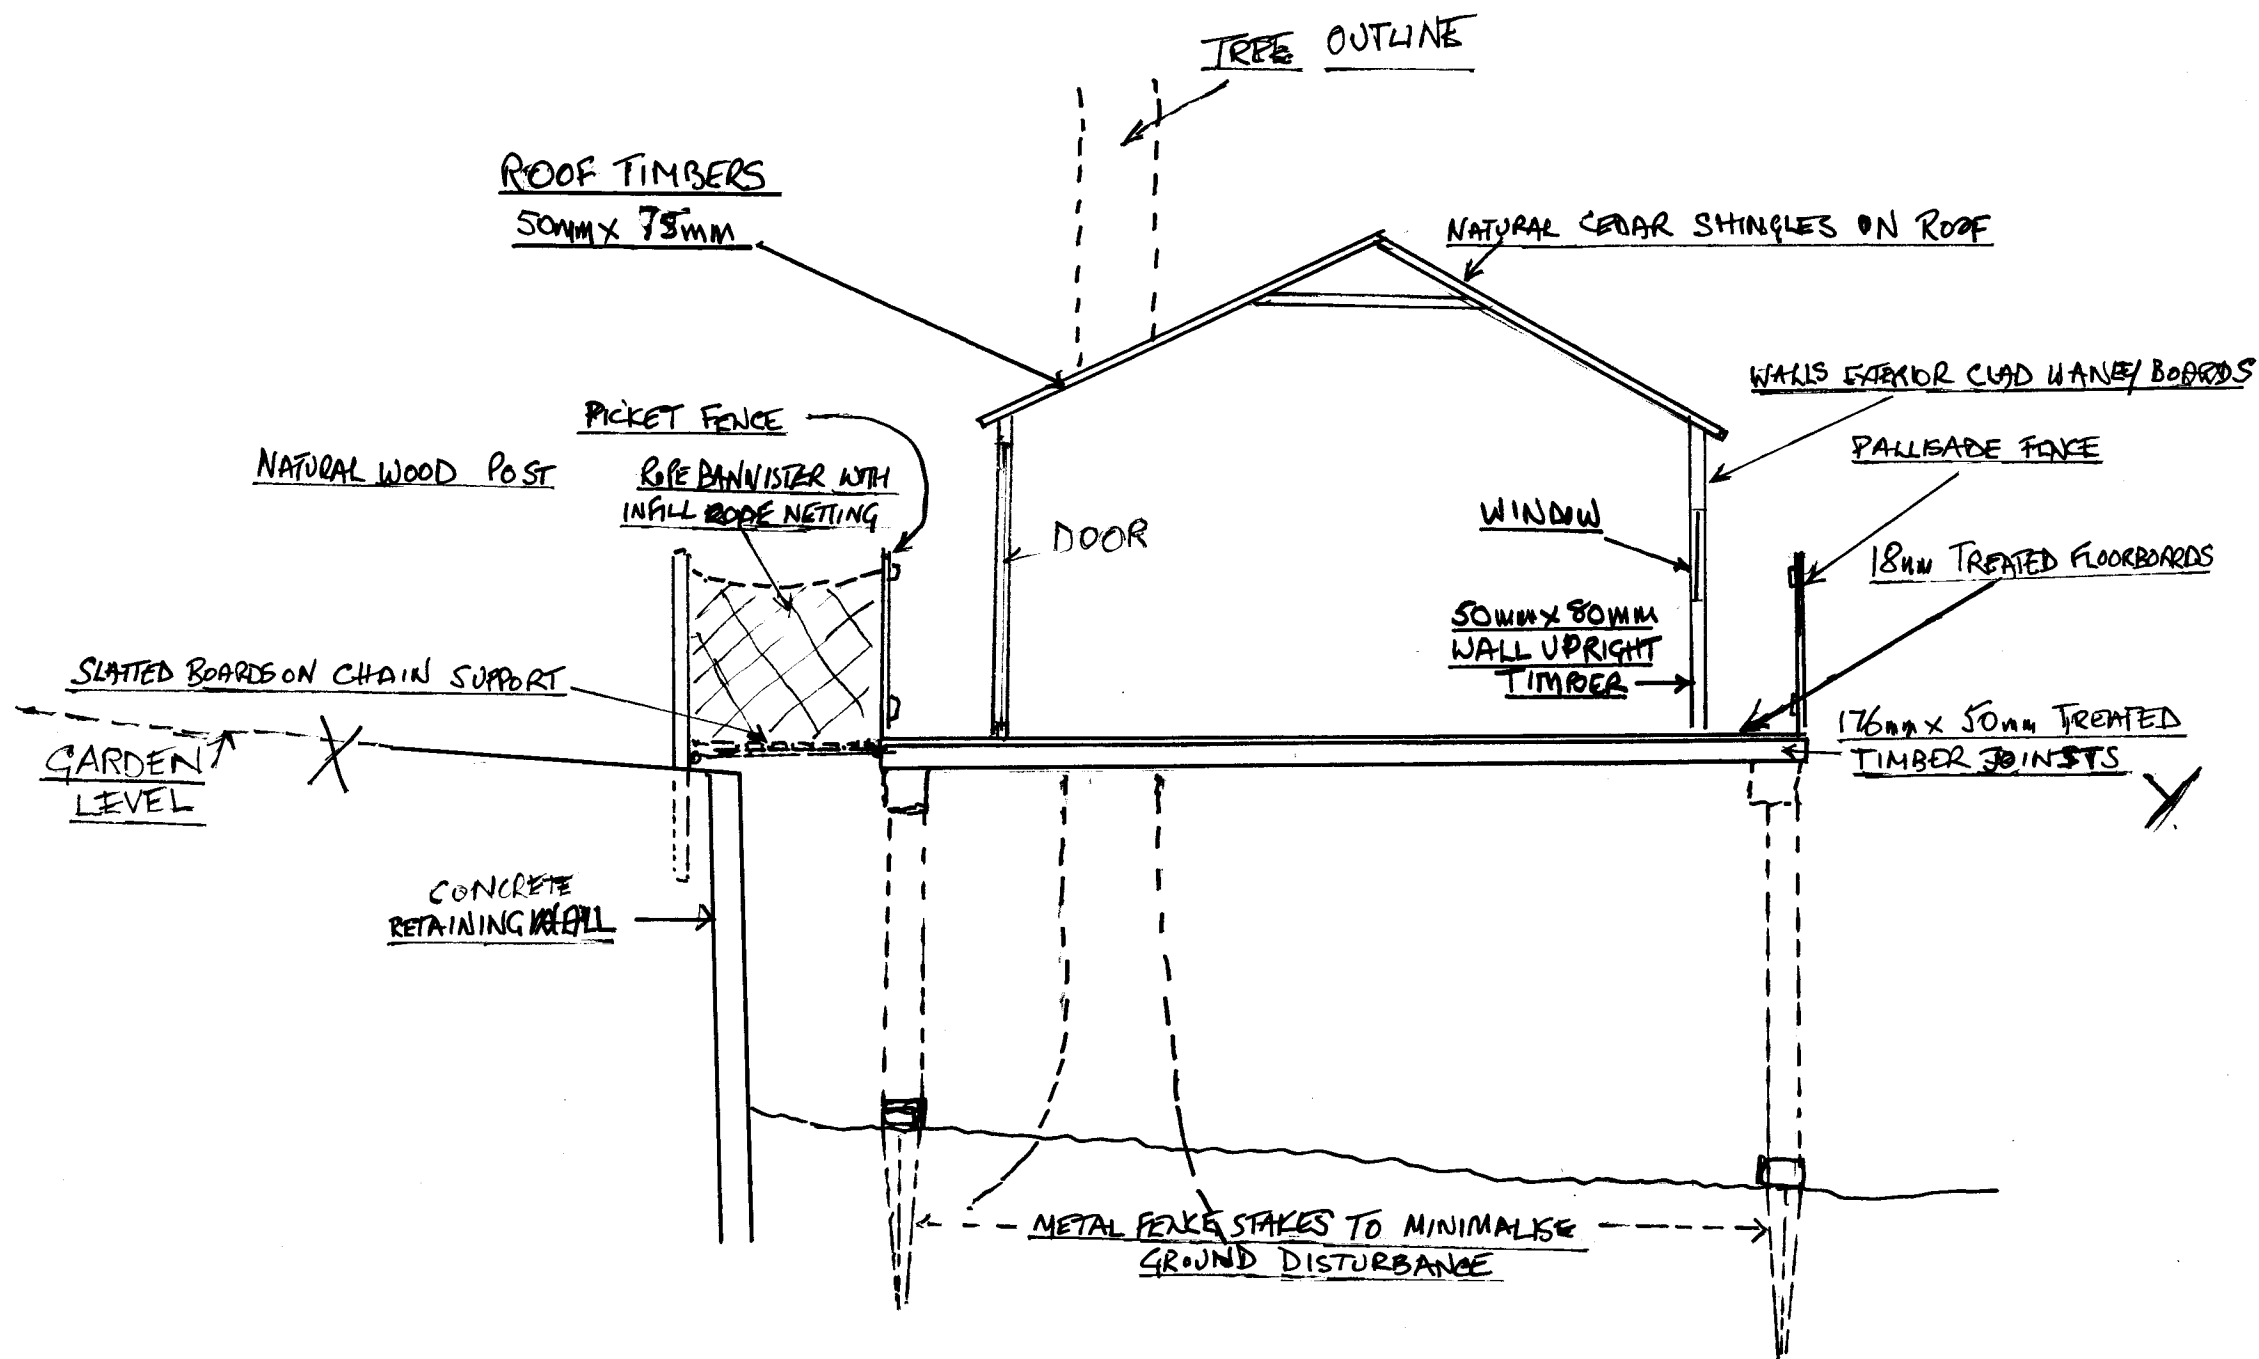

SECTION X-Y

SECTION X-Y OF REPLACEMENT TREEHOUSE
DR & MRS V. DULAY, 182 CHURCH ROAD, BISHOPSTOKE, EASTLEIGH SO50 3FA

13TH JULY 2022