


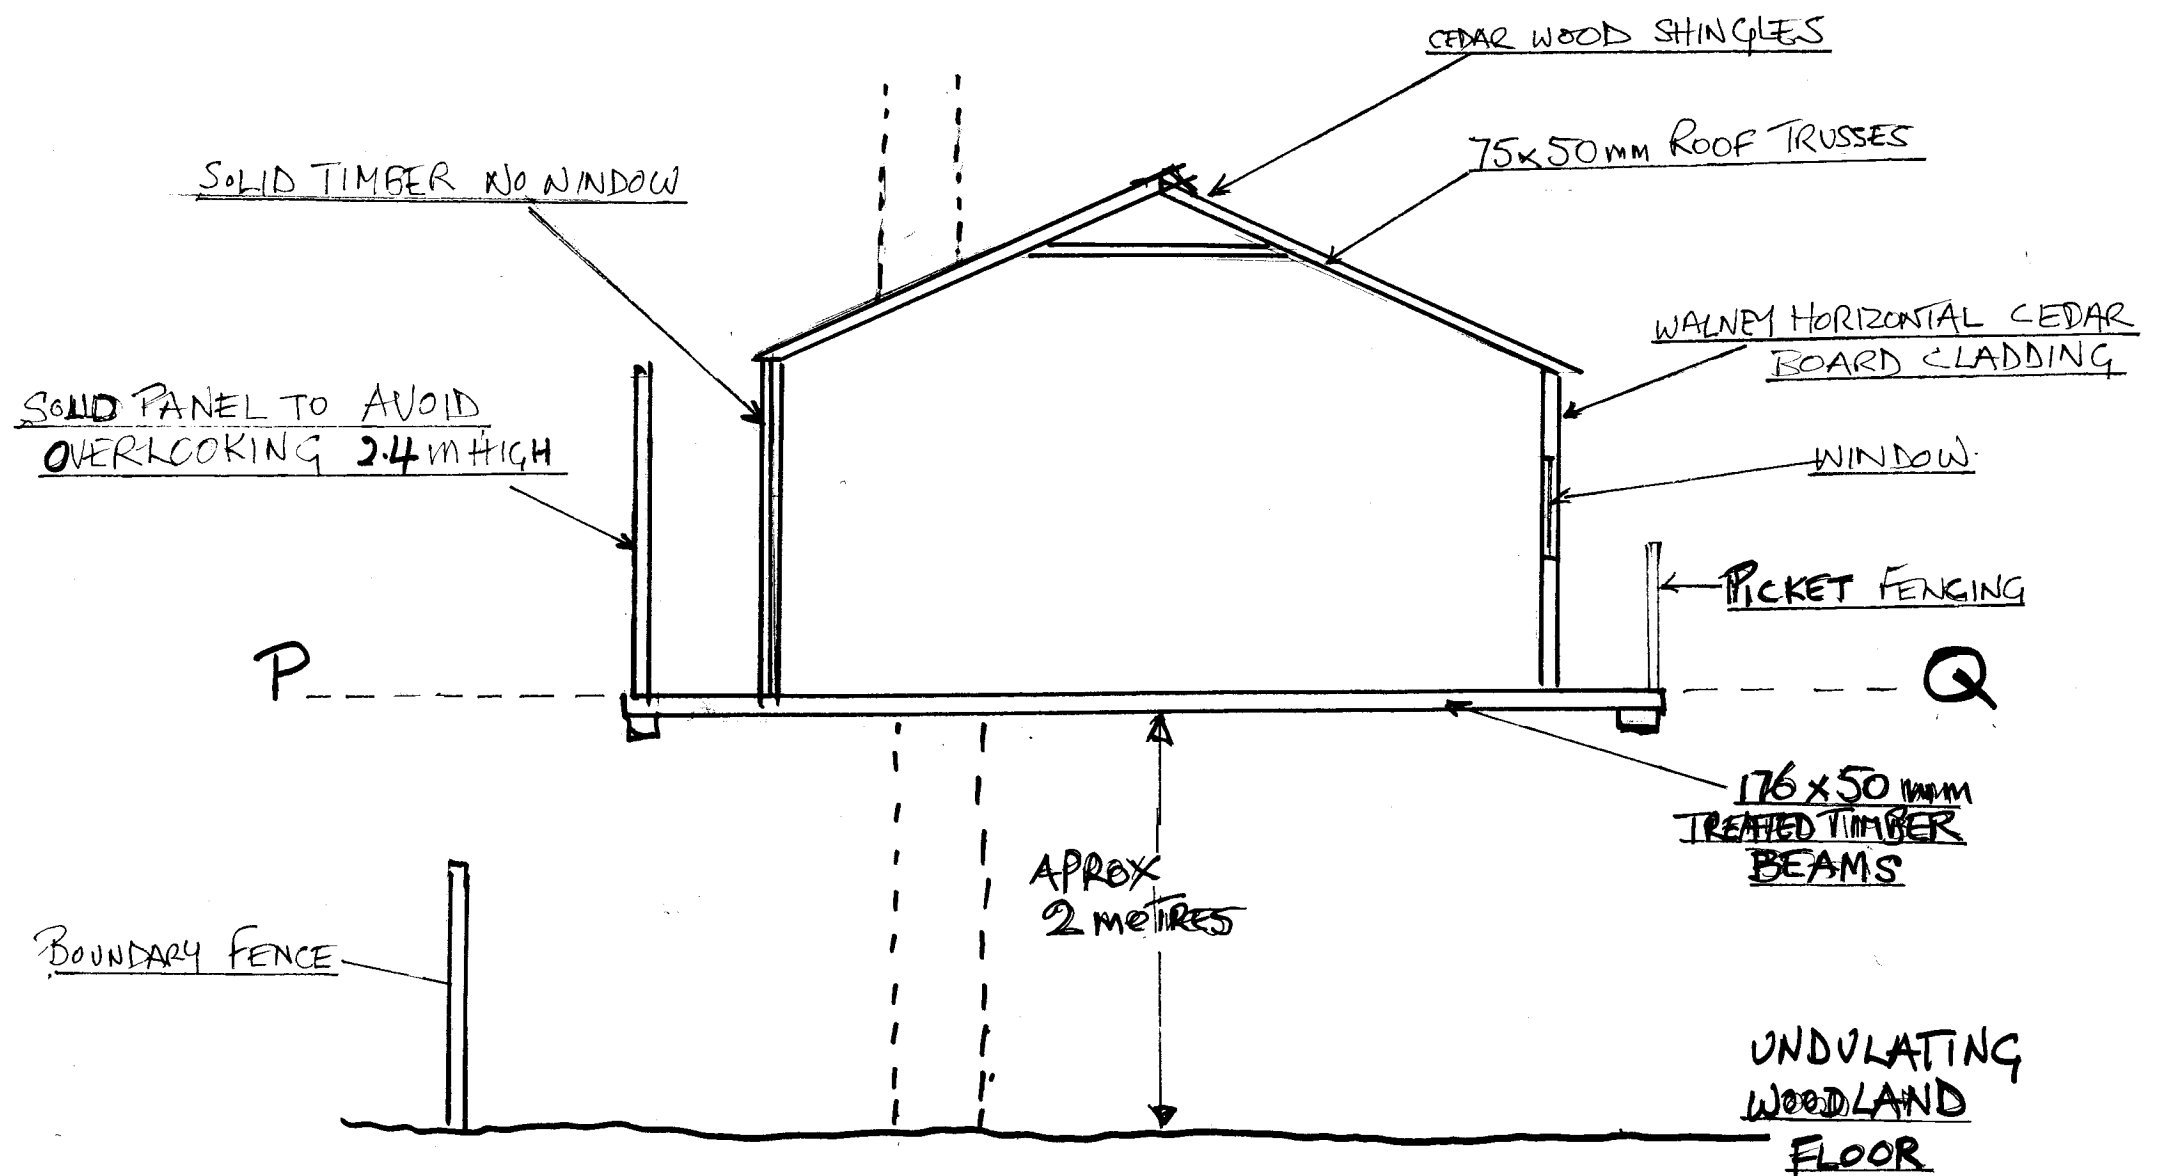

SECTION P-Q

SECTION P-Q OF REPLACEMENT TREEHOUSE
DR. & MRS V DULAY, 182 CHURCH ROAD, BISHOPSTOKE, EASTLEIGH, SO50 3FA

13TH JULY 2022