


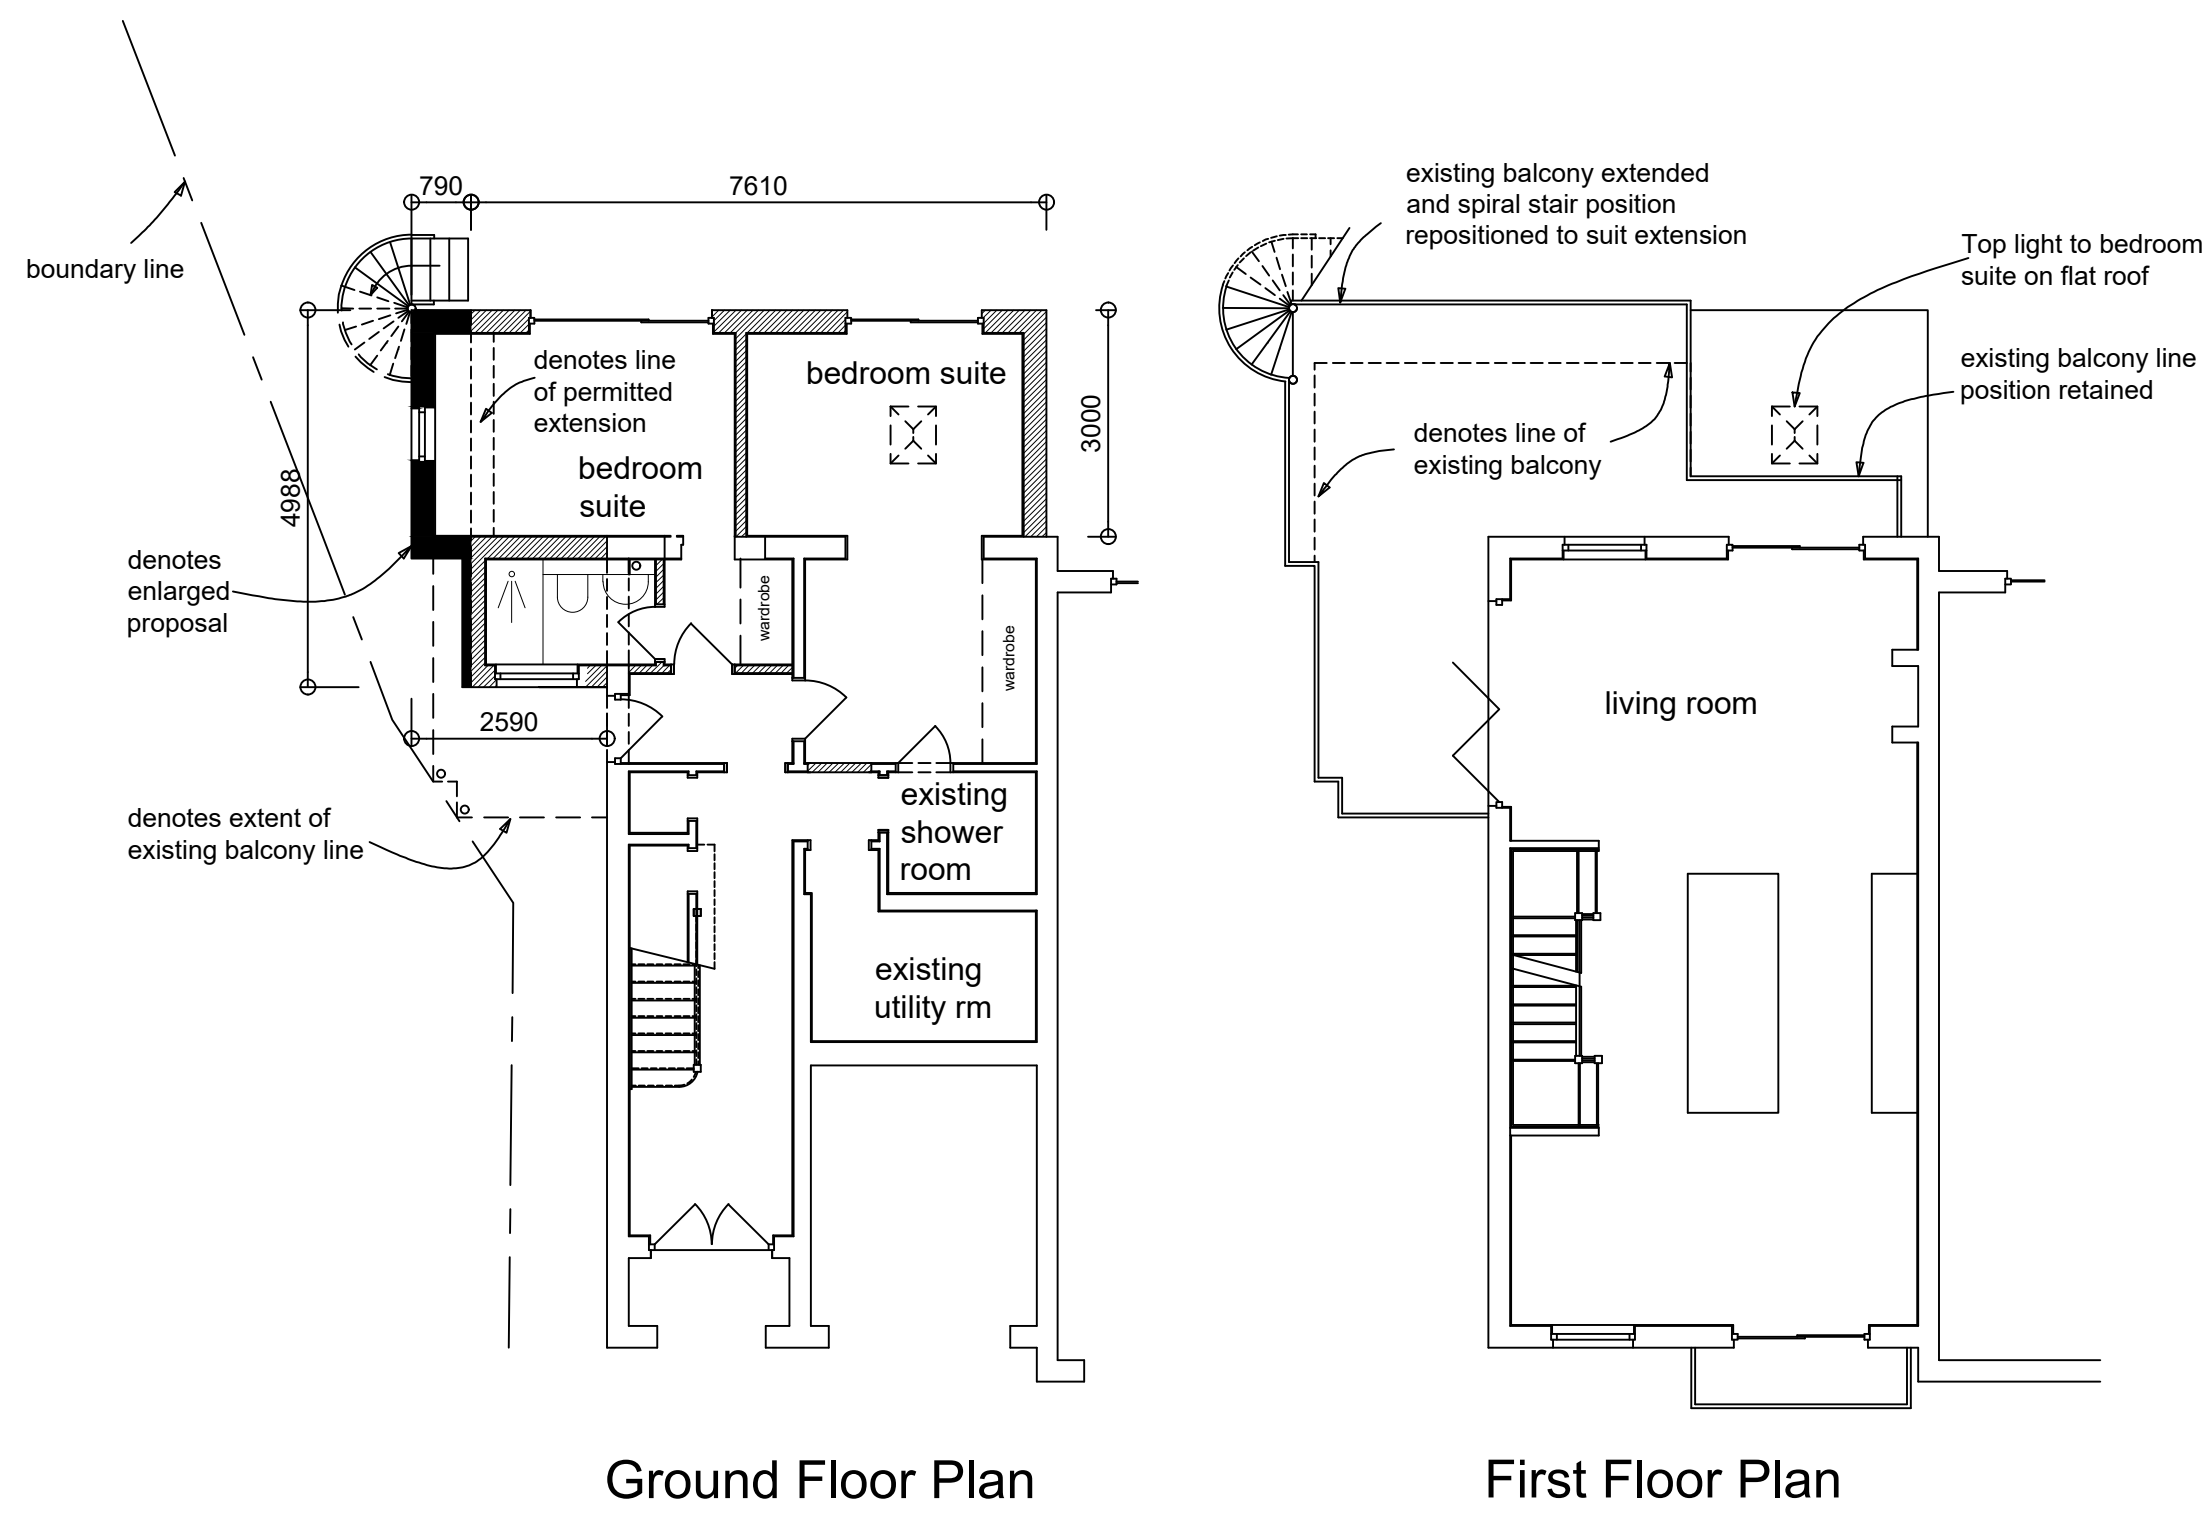

rev c : Pro change to dormer window removed: July 2022
rev b : proposed ground floor extension enlarged to side and existing dormer window changed: June 2022
rev a : proposed balcony reduced : July 2021

<i>lp design</i>	
Client:	Mrs S Spencer-Smith
Development:	8 Marina Drive Hamble Le Rice Southampton SO31 4PJ
Drawing:	Proposed Plans and Elevations
scale:	1: 100 @ A1
date:	February 2021
drawing no.:	399.02 c