


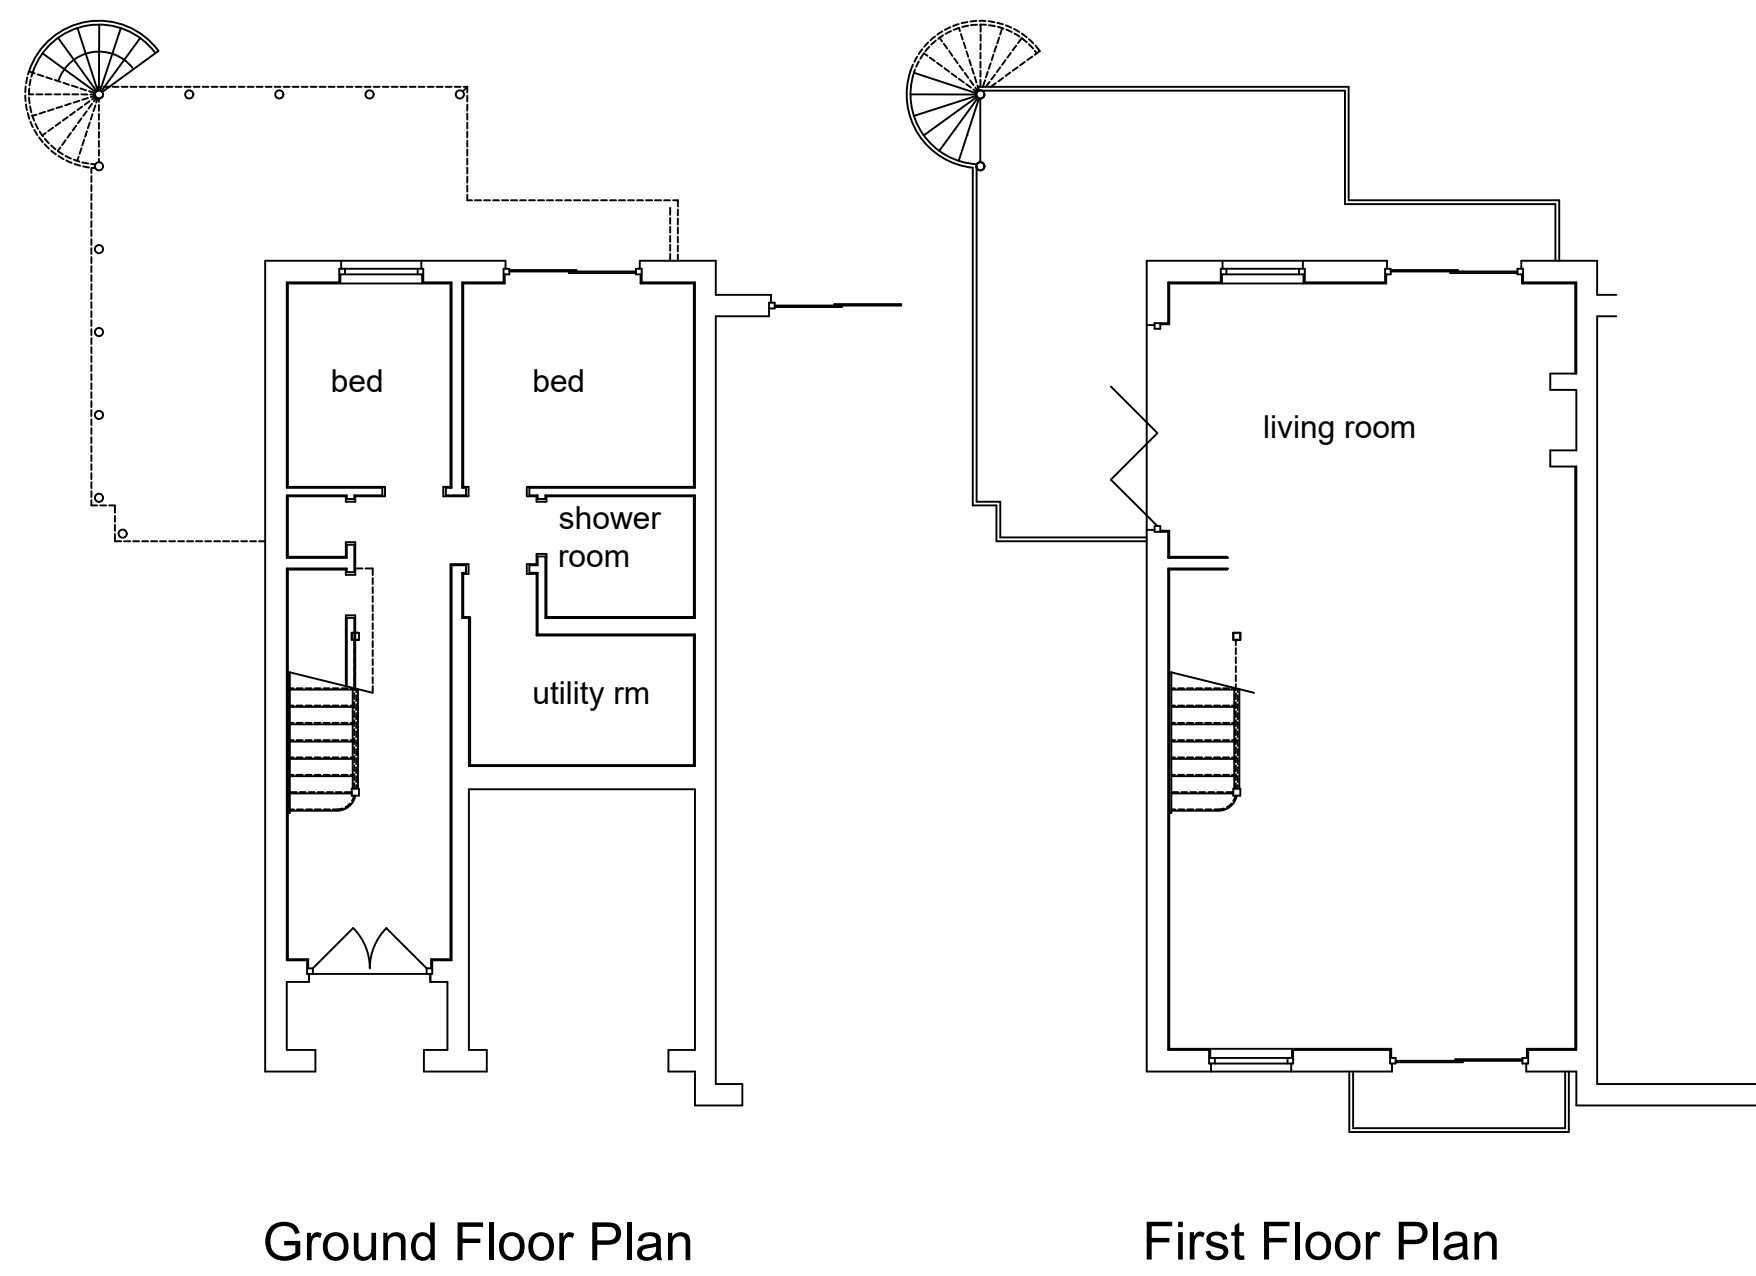

<i>lp design</i>	
Client:	Mrs S Spencer-Smith
Development:	8 Marina Drive Hamble Le Rice Southampton SO31 4PJ
Drawing:	Existing Plans and Elevations
scale:	1: 100 @ A1
date:	February 2021
drawing no.:	399.03