


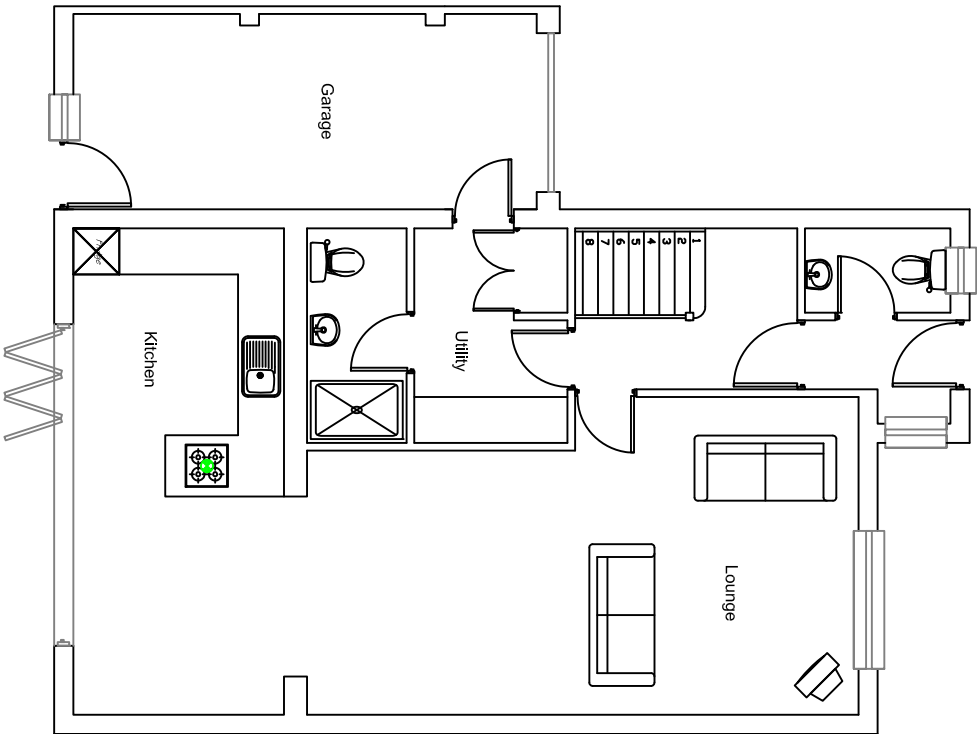


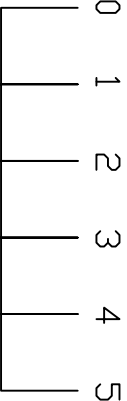

PROPOSED
GROUND
FLOOR A

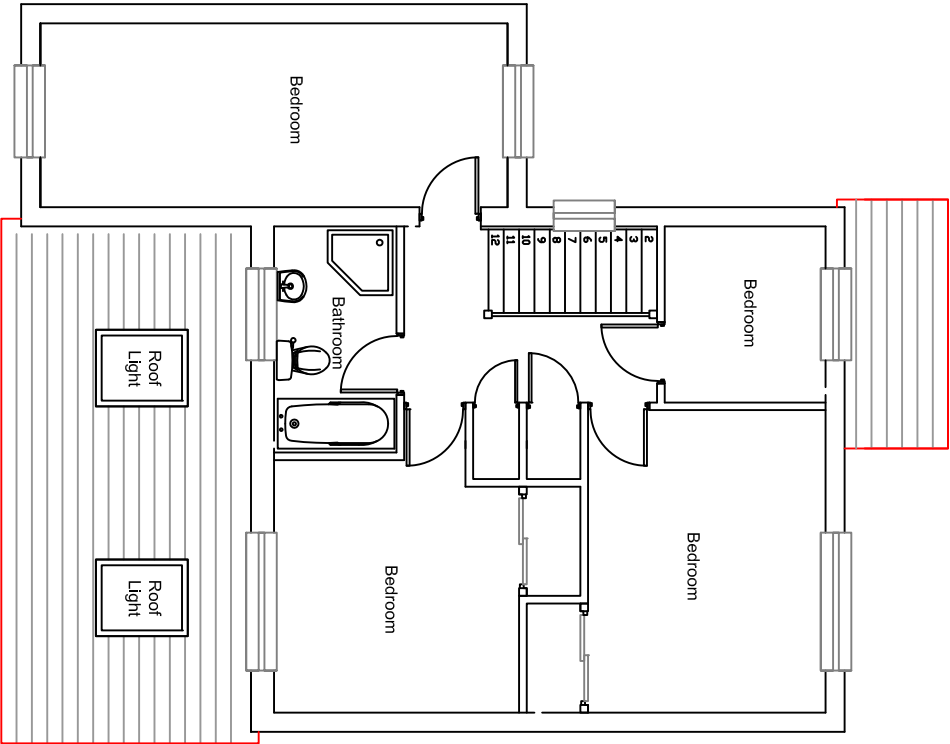

PROPOSED
FIRST
FLOOR A

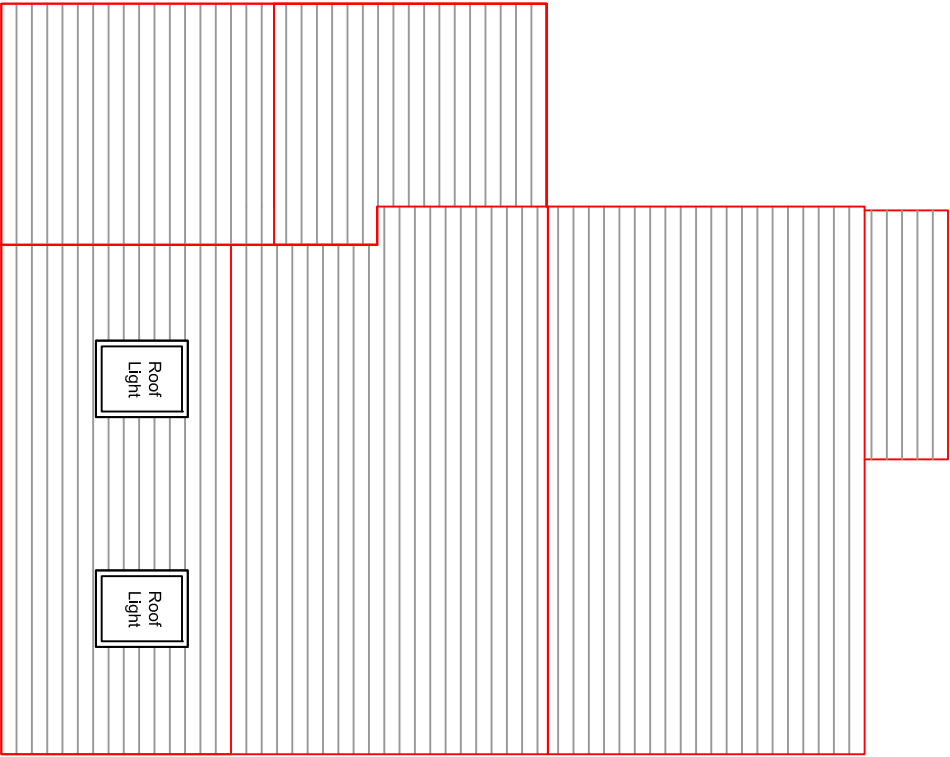

PROPOSED
ROOF A

All dimensions & details shown on this drawing to be checked on site by the contractor to ensure that the building is constructed in accordance with the approved plans. The contractor is responsible for ensuring that the building is constructed in accordance with the approved plans.

Notes for the project supervisor or architect's product information.

Project Name/Address: 10 BENMORE GARDENS, CHANDLERS FORD, SDB3 1TT

Client's name: YASMINE EVANS

Drawing Title: PROPOSED LAYOUTS A

Drawing Scale: 1:100
Drawing No: 005
Date: 20/6/2022