



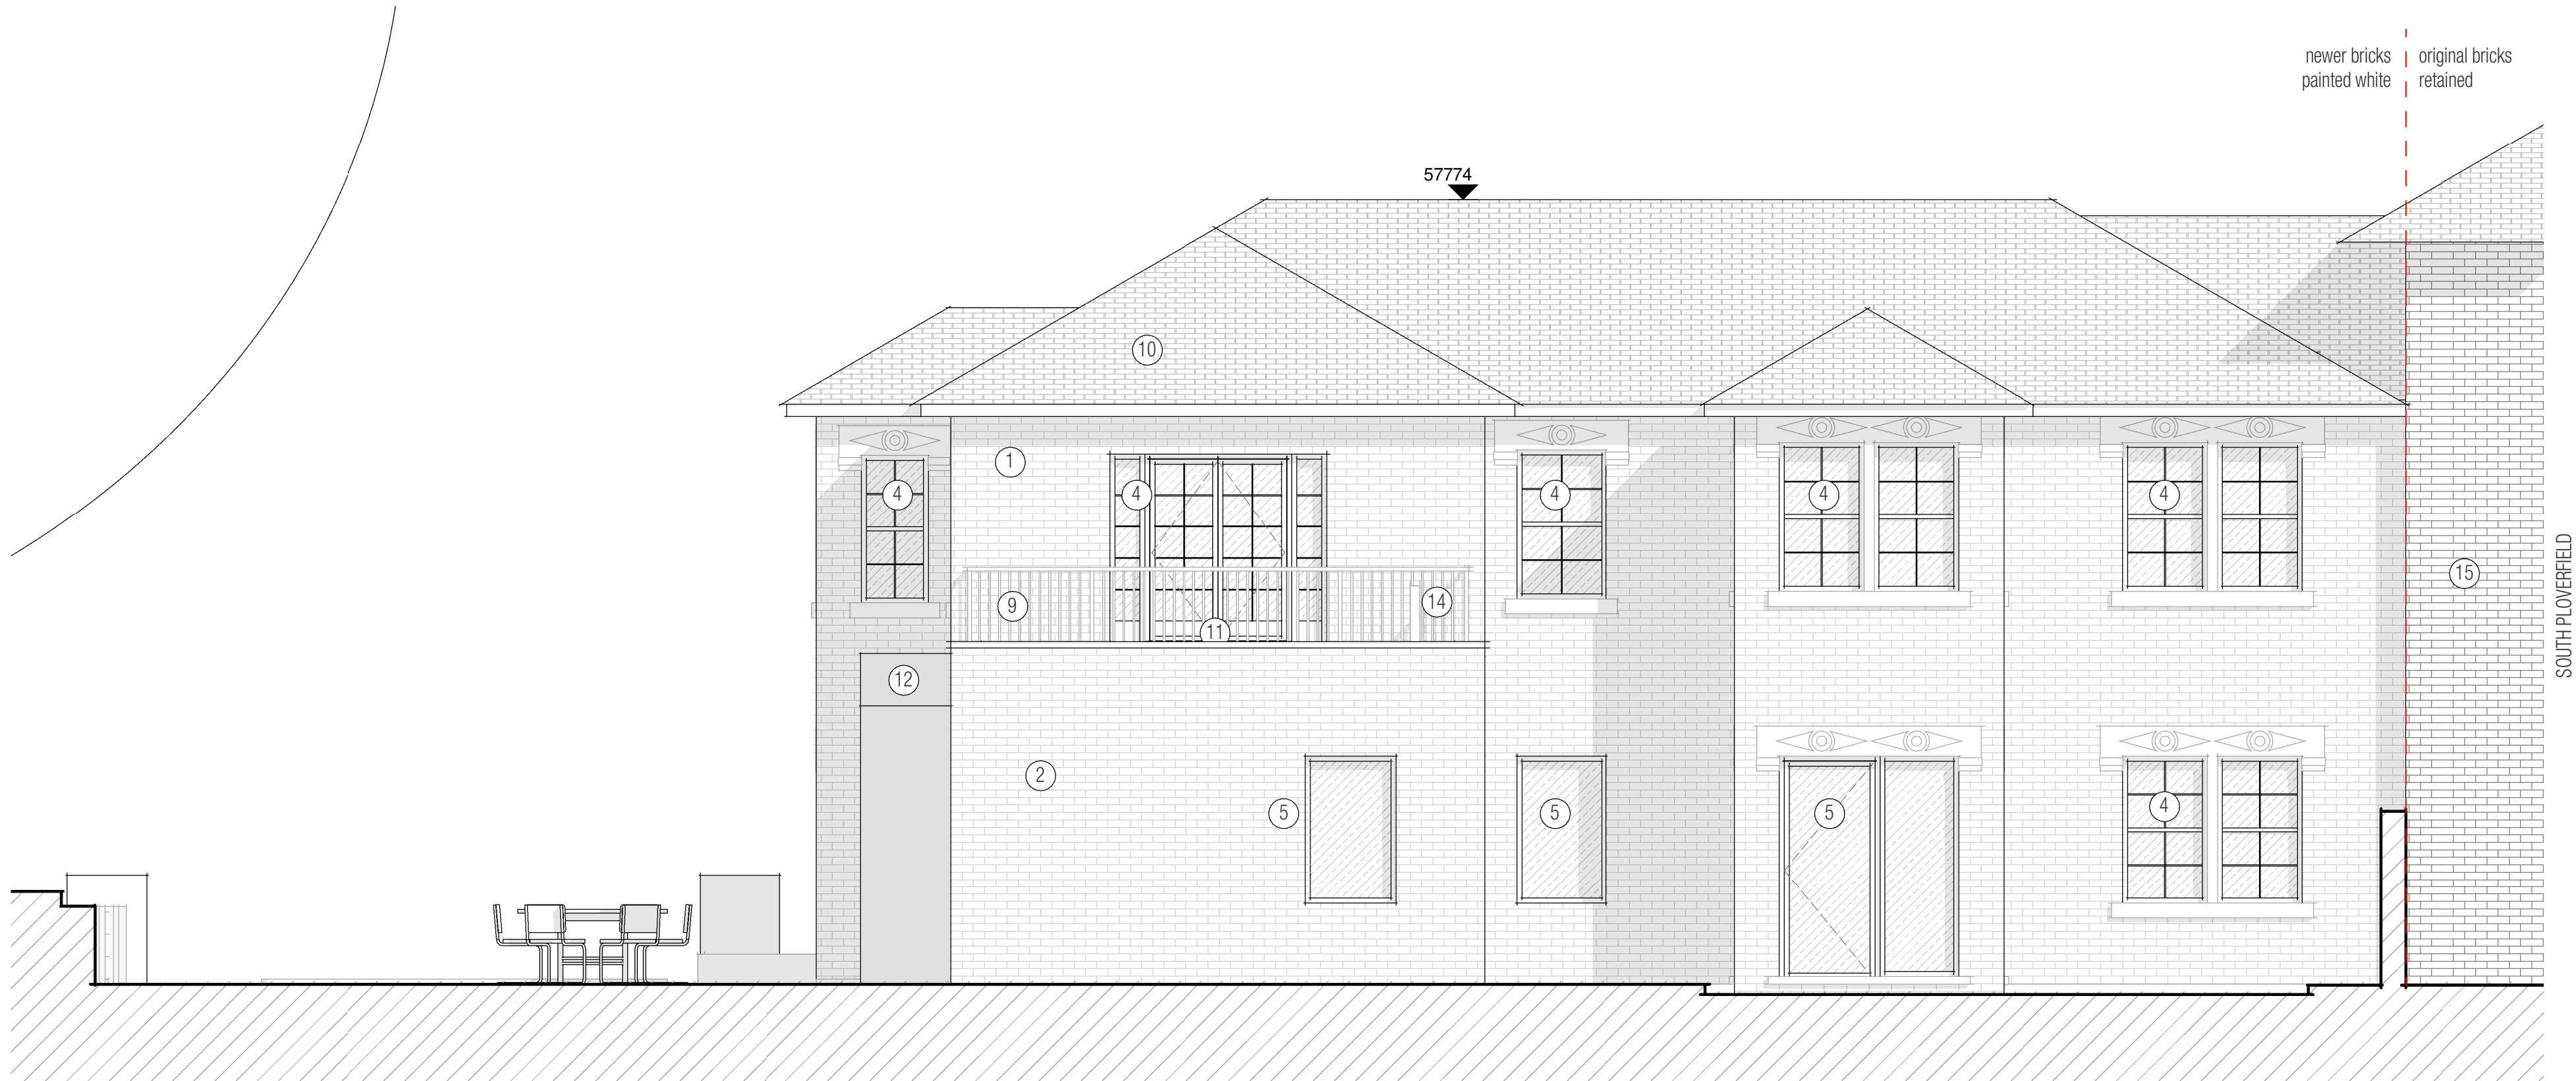

South Elevation Proposed

1 : 50

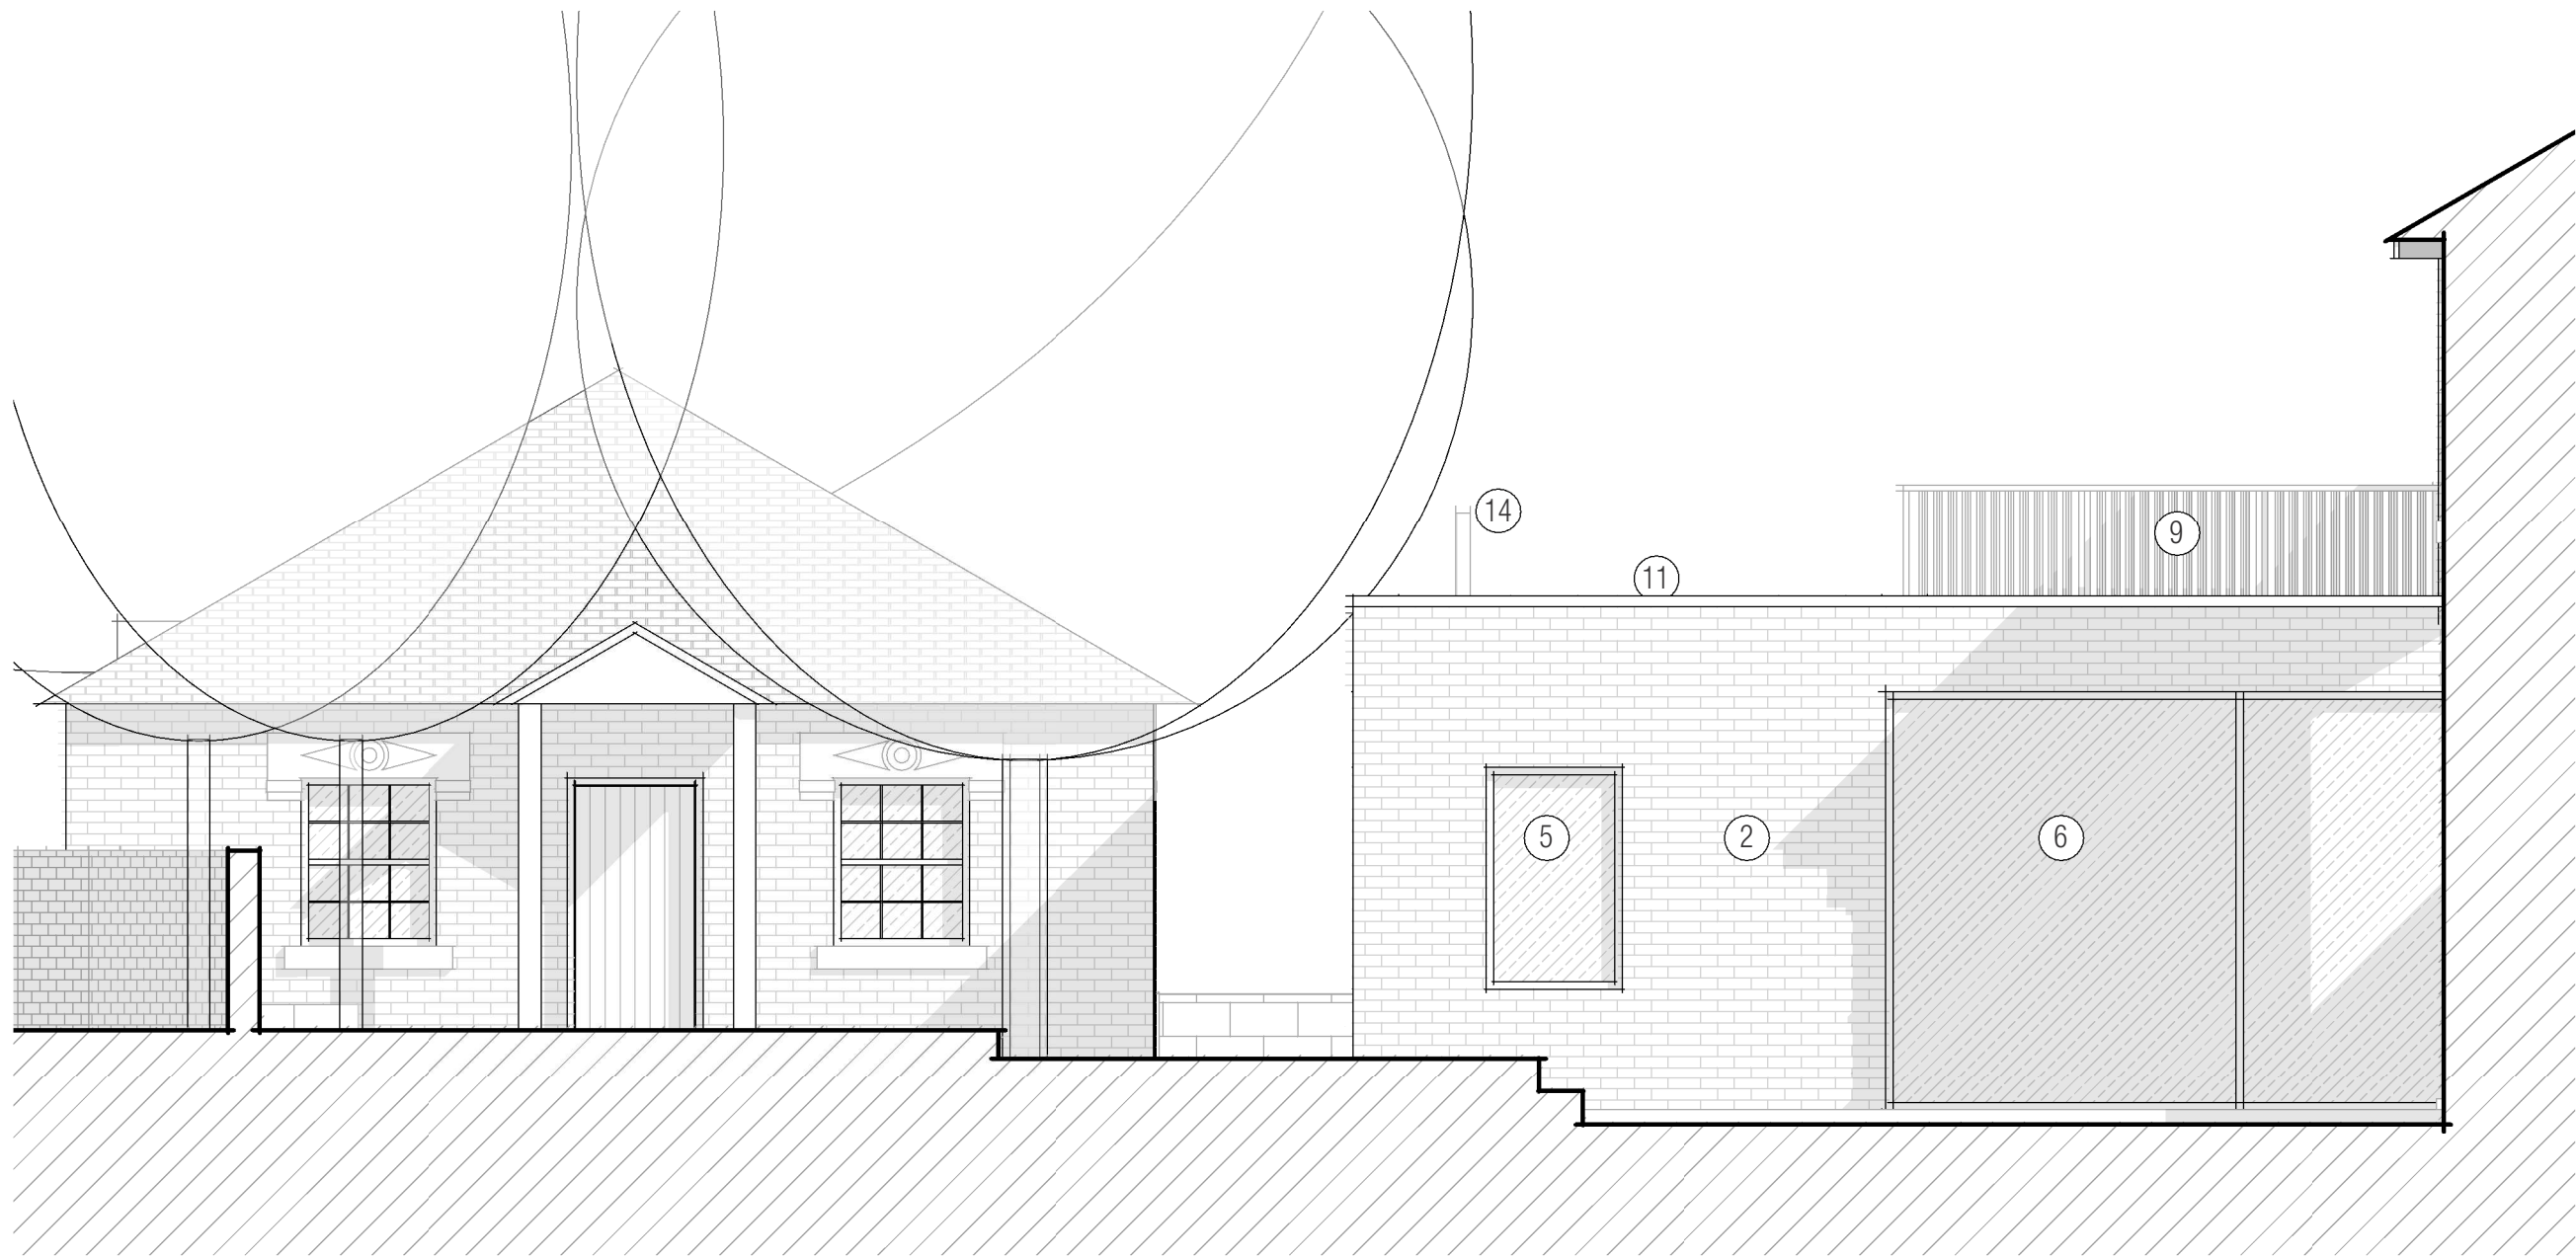


East Elevation Proposed

1 : 50

MATERIALS

- ① Existing bricks painted white
- ② Proposed bricks painted white to match existing
- ③ New glazed bricks
- ④ Existing window replaced with black fenestration
- ⑤ New aluminium framed windows and doors
- ⑥ New aluminium framed sliding doors
- ⑦ New aluminium framed pop-out window
- ⑧ New crittall style doors
- ⑨ New aluminium flat bar railing
- ⑩ Existing slate roof
- ⑪ New green roof
- ⑫ New dark grey zinc clad roof overhang
- ⑬ New aluminium framed rooflight
- ⑭ Log burner flue
- ⑮ Original bricks retained
- ⑯ Neighbours' windows retained

KEY PLAN

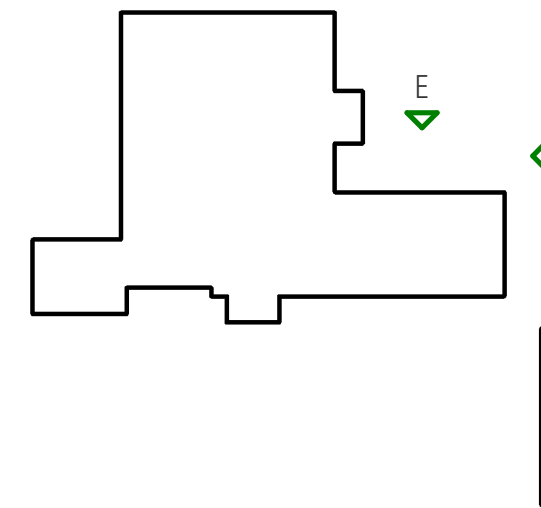

NOT FOR CONSTRUCTION

GILES ARCHITECTS

45 Southgate Street - Winchester  
www.gilesarchitects.co.uk  
01982 458 078

STATUS  
PLANNING

PROJECT  
PLOVERFIELD WEST  
BURSLEDON

TITLE  
ELEVATIONS PROPOSED 2

|                      |                  |
|----------------------|------------------|
| SCALE<br>1 : 50 @ A1 | DATE<br>29/04/22 |
| DRAWN<br>RS          | REVIEWED<br>AG   |

|                     |               |               |
|---------------------|---------------|---------------|
| JOB NO.<br>2022-002 | NUMBER<br>211 | REVISION<br>A |
|---------------------|---------------|---------------|

