


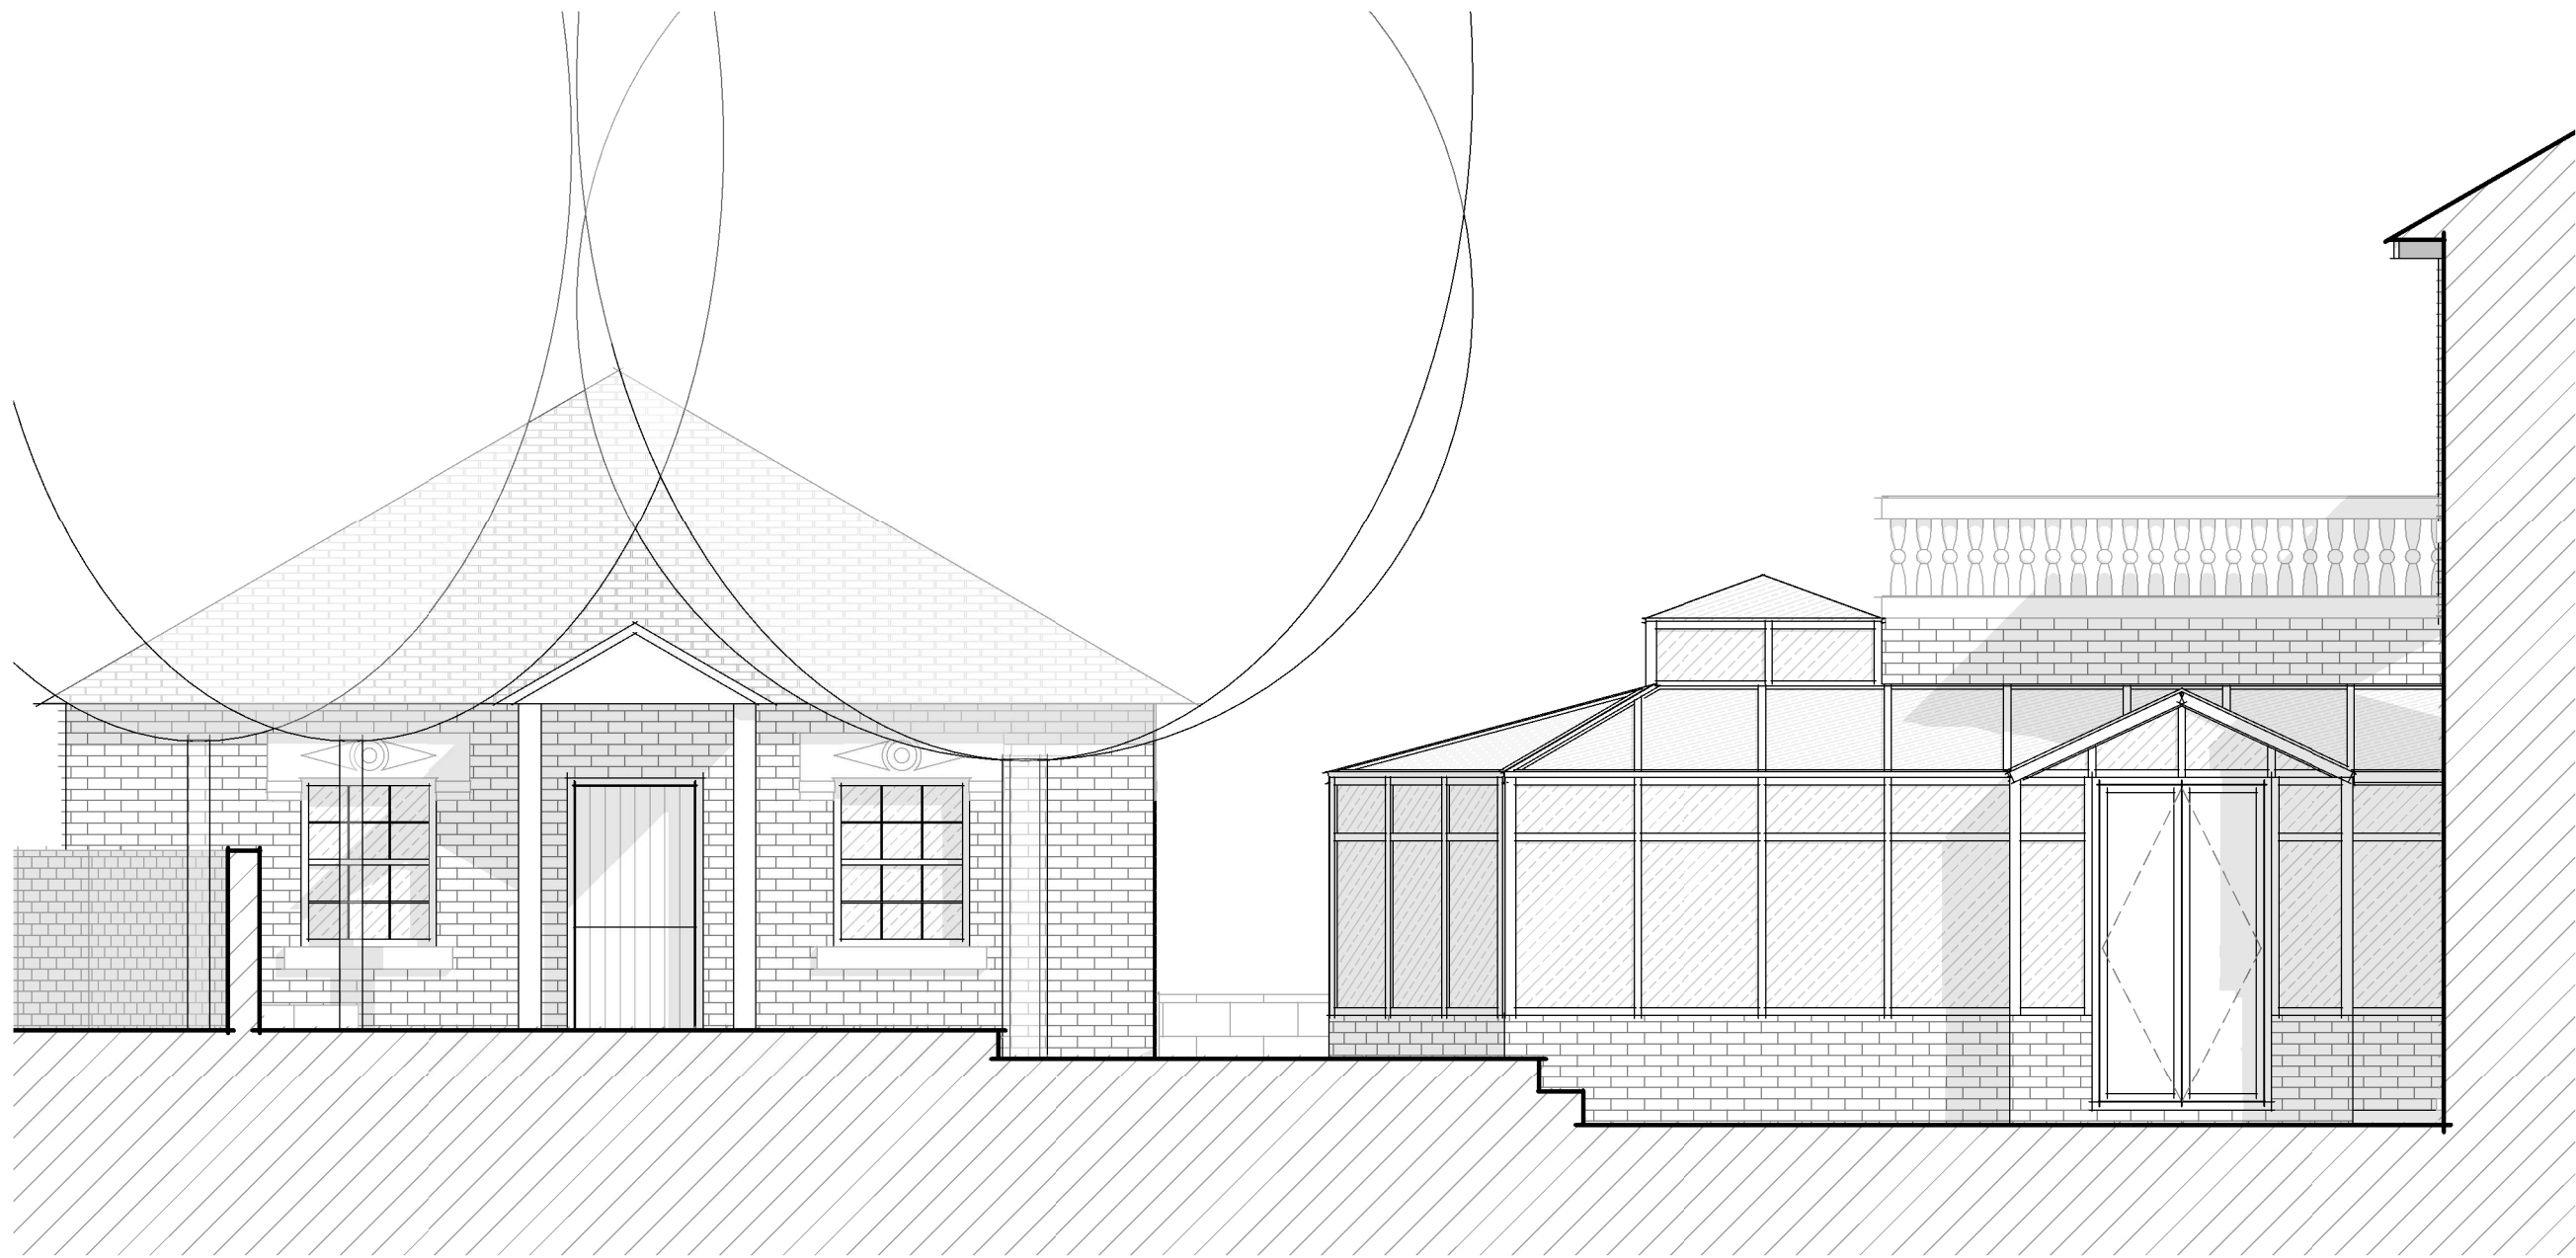

South Elevation Existing


1 : 50



East Elevation Existing

1 : 50

KEY PLAN

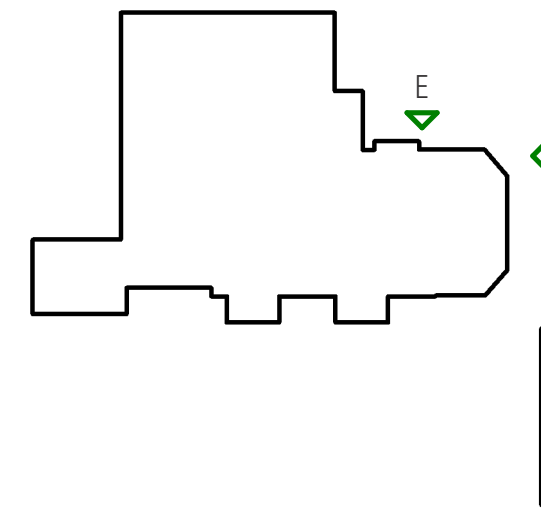

NOT FOR CONSTRUCTION

GILES ARCHITECTS

45 Southgate Street - Winchester
www.gilesarchitects.co.uk
01962 458 078

STATUS
PLANNING

PROJECT
PLOVERFIELD WEST
BURSLEDON

TITLE
ELEVATIONS EXISTING 2

SCALE	DATE
1 : 50 @ A1	29/04/22
DRAWN	REVIEWED
RS	AG

JOB NO.	NUMBER	REVISION
2022-002	111	A

