


REVISIONS

A Planning Application	31/05/22
B Existing Door Shown in Elevation	16/06/22
C Elevations Updated to Show Fenestration and Brick Painting	18/07/22




West Elevation Proposed

1 : 50

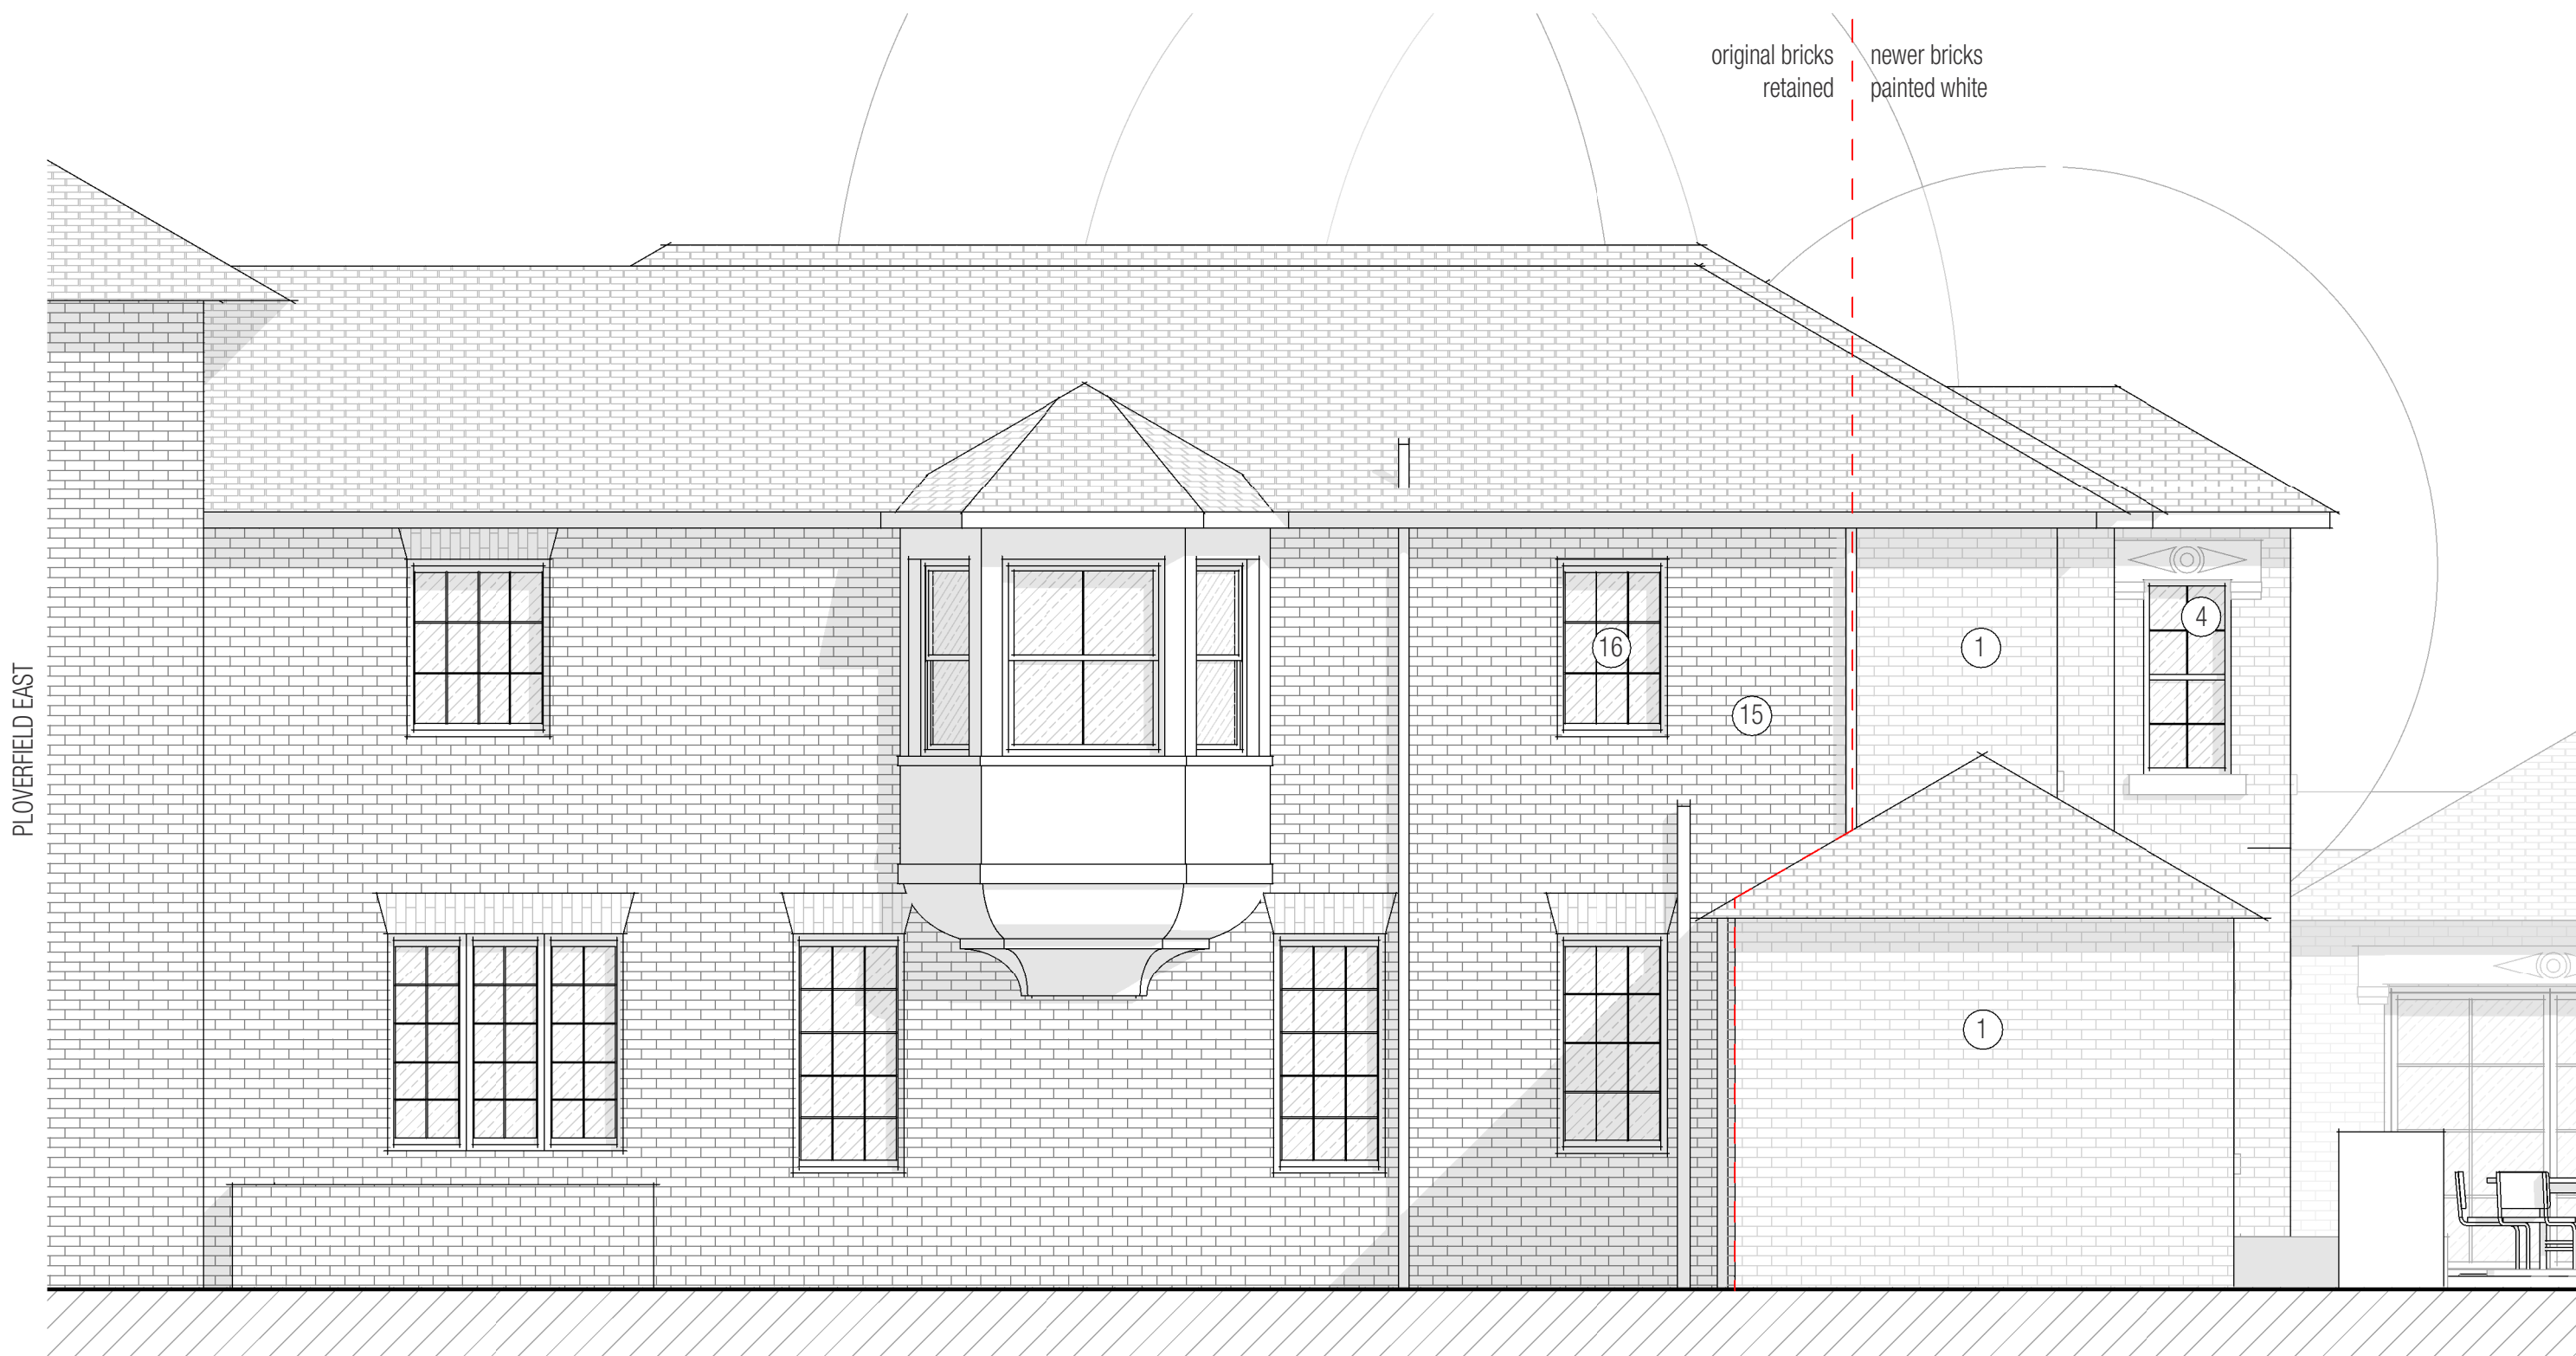

North Elevation A Proposed

1 : 50

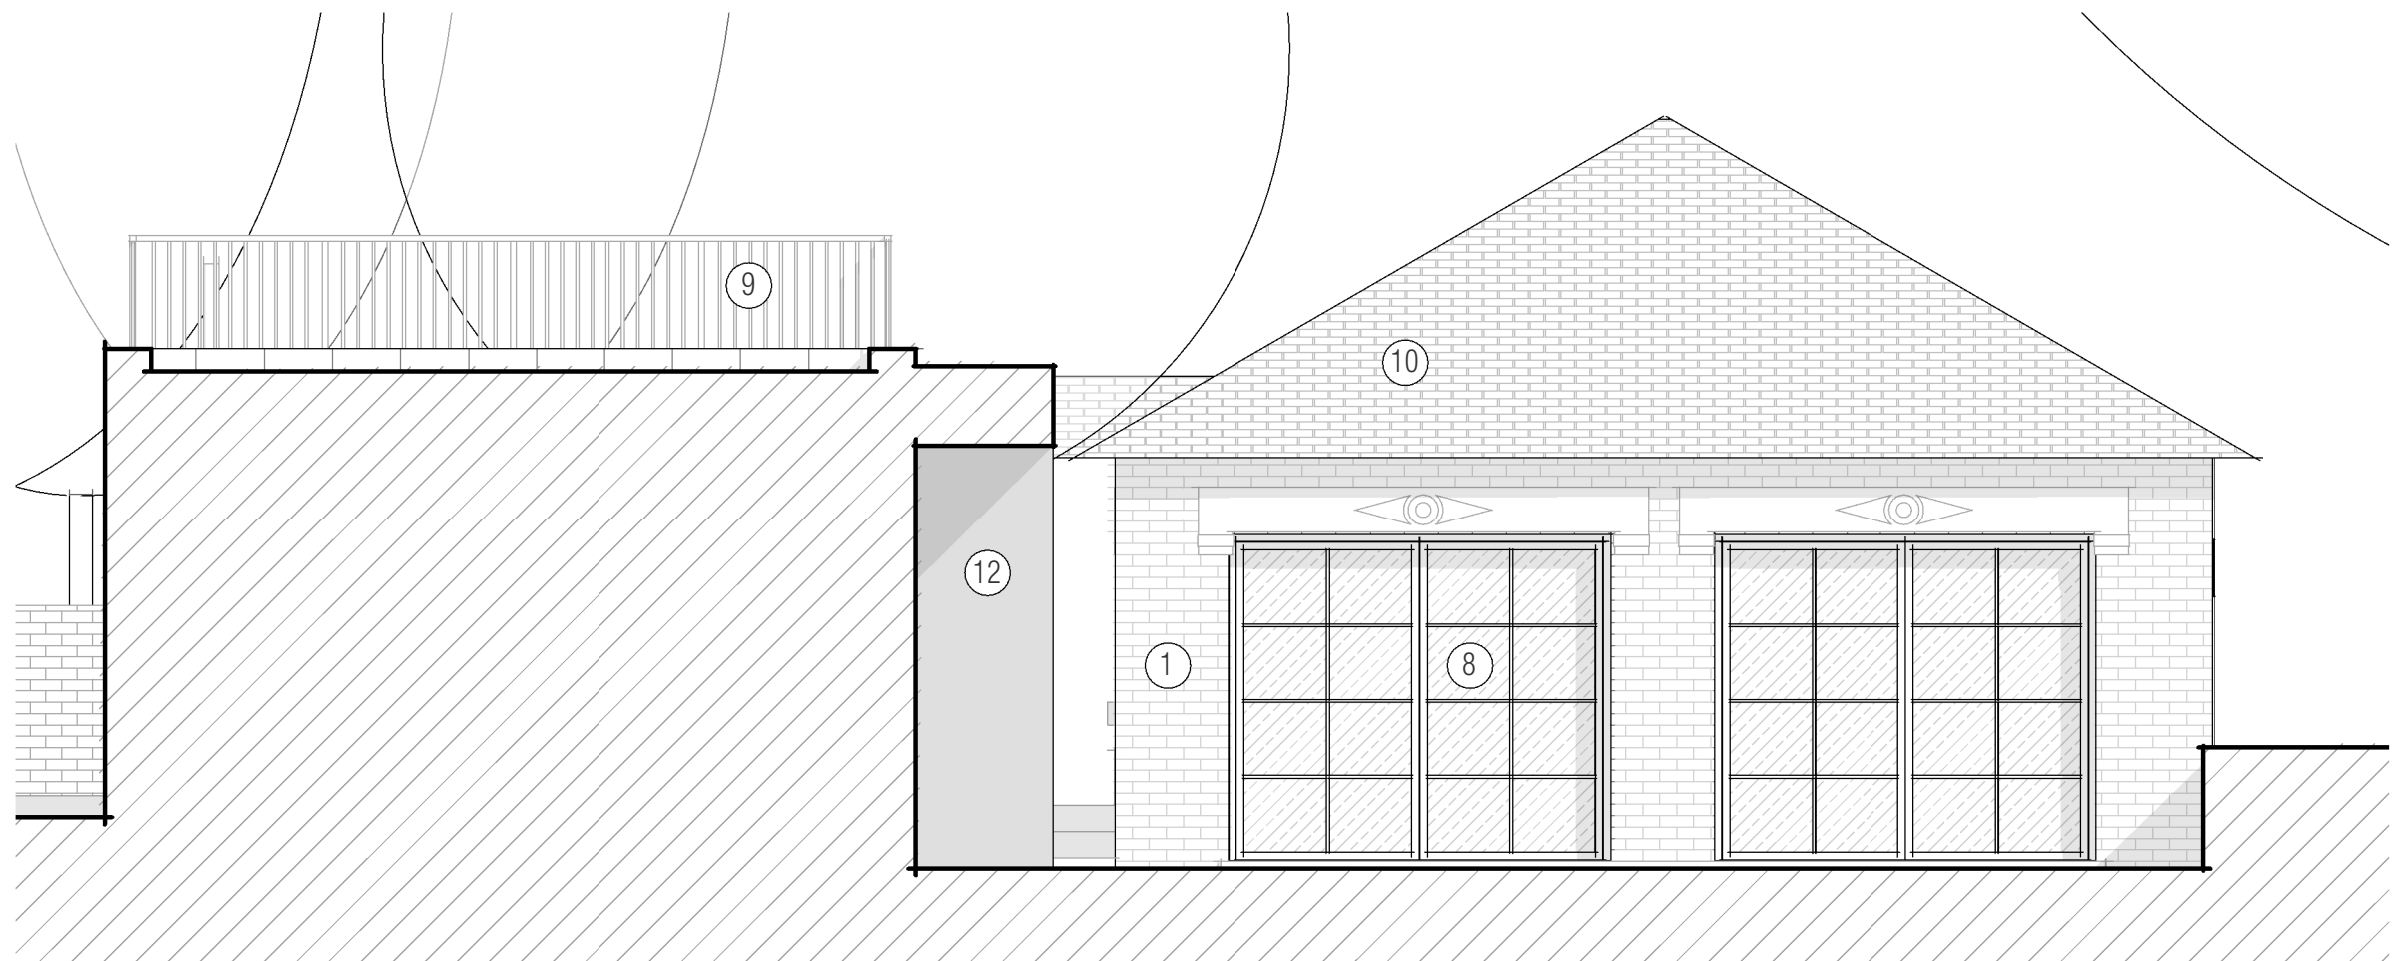


North Elevation B Proposed

1 : 50

MATERIALS

- ① Existing bricks painted white
- ② Proposed bricks painted white to match existing
- ③ New glazed bricks
- ④ Existing window replaced with black fenestration
- ⑤ New aluminium framed windows and doors
- ⑥ New aluminium framed sliding doors
- ⑦ New aluminium framed pop-out window
- ⑧ New crittall style doors
- ⑨ New aluminium flat bar railing
- ⑩ Existing slate roof
- ⑪ New green roof
- ⑫ New dark grey zinc clad roof overhang
- ⑬ New aluminium framed rooflight
- ⑭ Log burner flue
- ⑮ Original bricks retained
- ⑯ Neighbours' windows retained

KEY PLAN

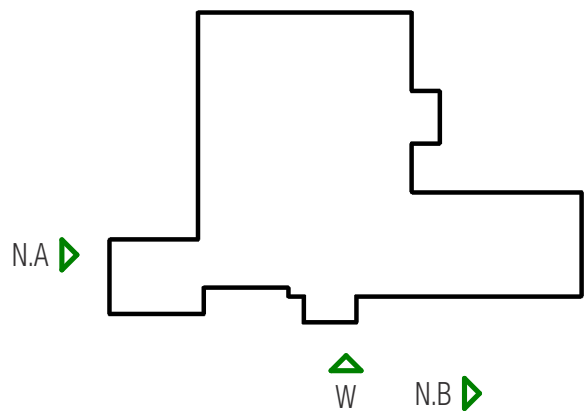

NOT FOR CONSTRUCTION

GILES ARCHITECTS

45 Southgate Street - Winchester
www.gilesarchitects.co.uk
01982 458 078

STATUS
PLANNING

PROJECT
PLOVERFIELD WEST
BURSLEDON

TITLE
ELEVATIONS PROPOSED 1

SCALE
1 : 50 @ A1

DRAWN
RS

DATE
29/04/22

REVIEWED
AG

JOB NO.
2022-002

NUMBER
210

REVISION
C

