

REVISIONS


A Planning Application
B Elevations Updated to Show
Fenestration and Brick Painting

31/05/22
18/07/22




West Elevation Existing

1 : 50

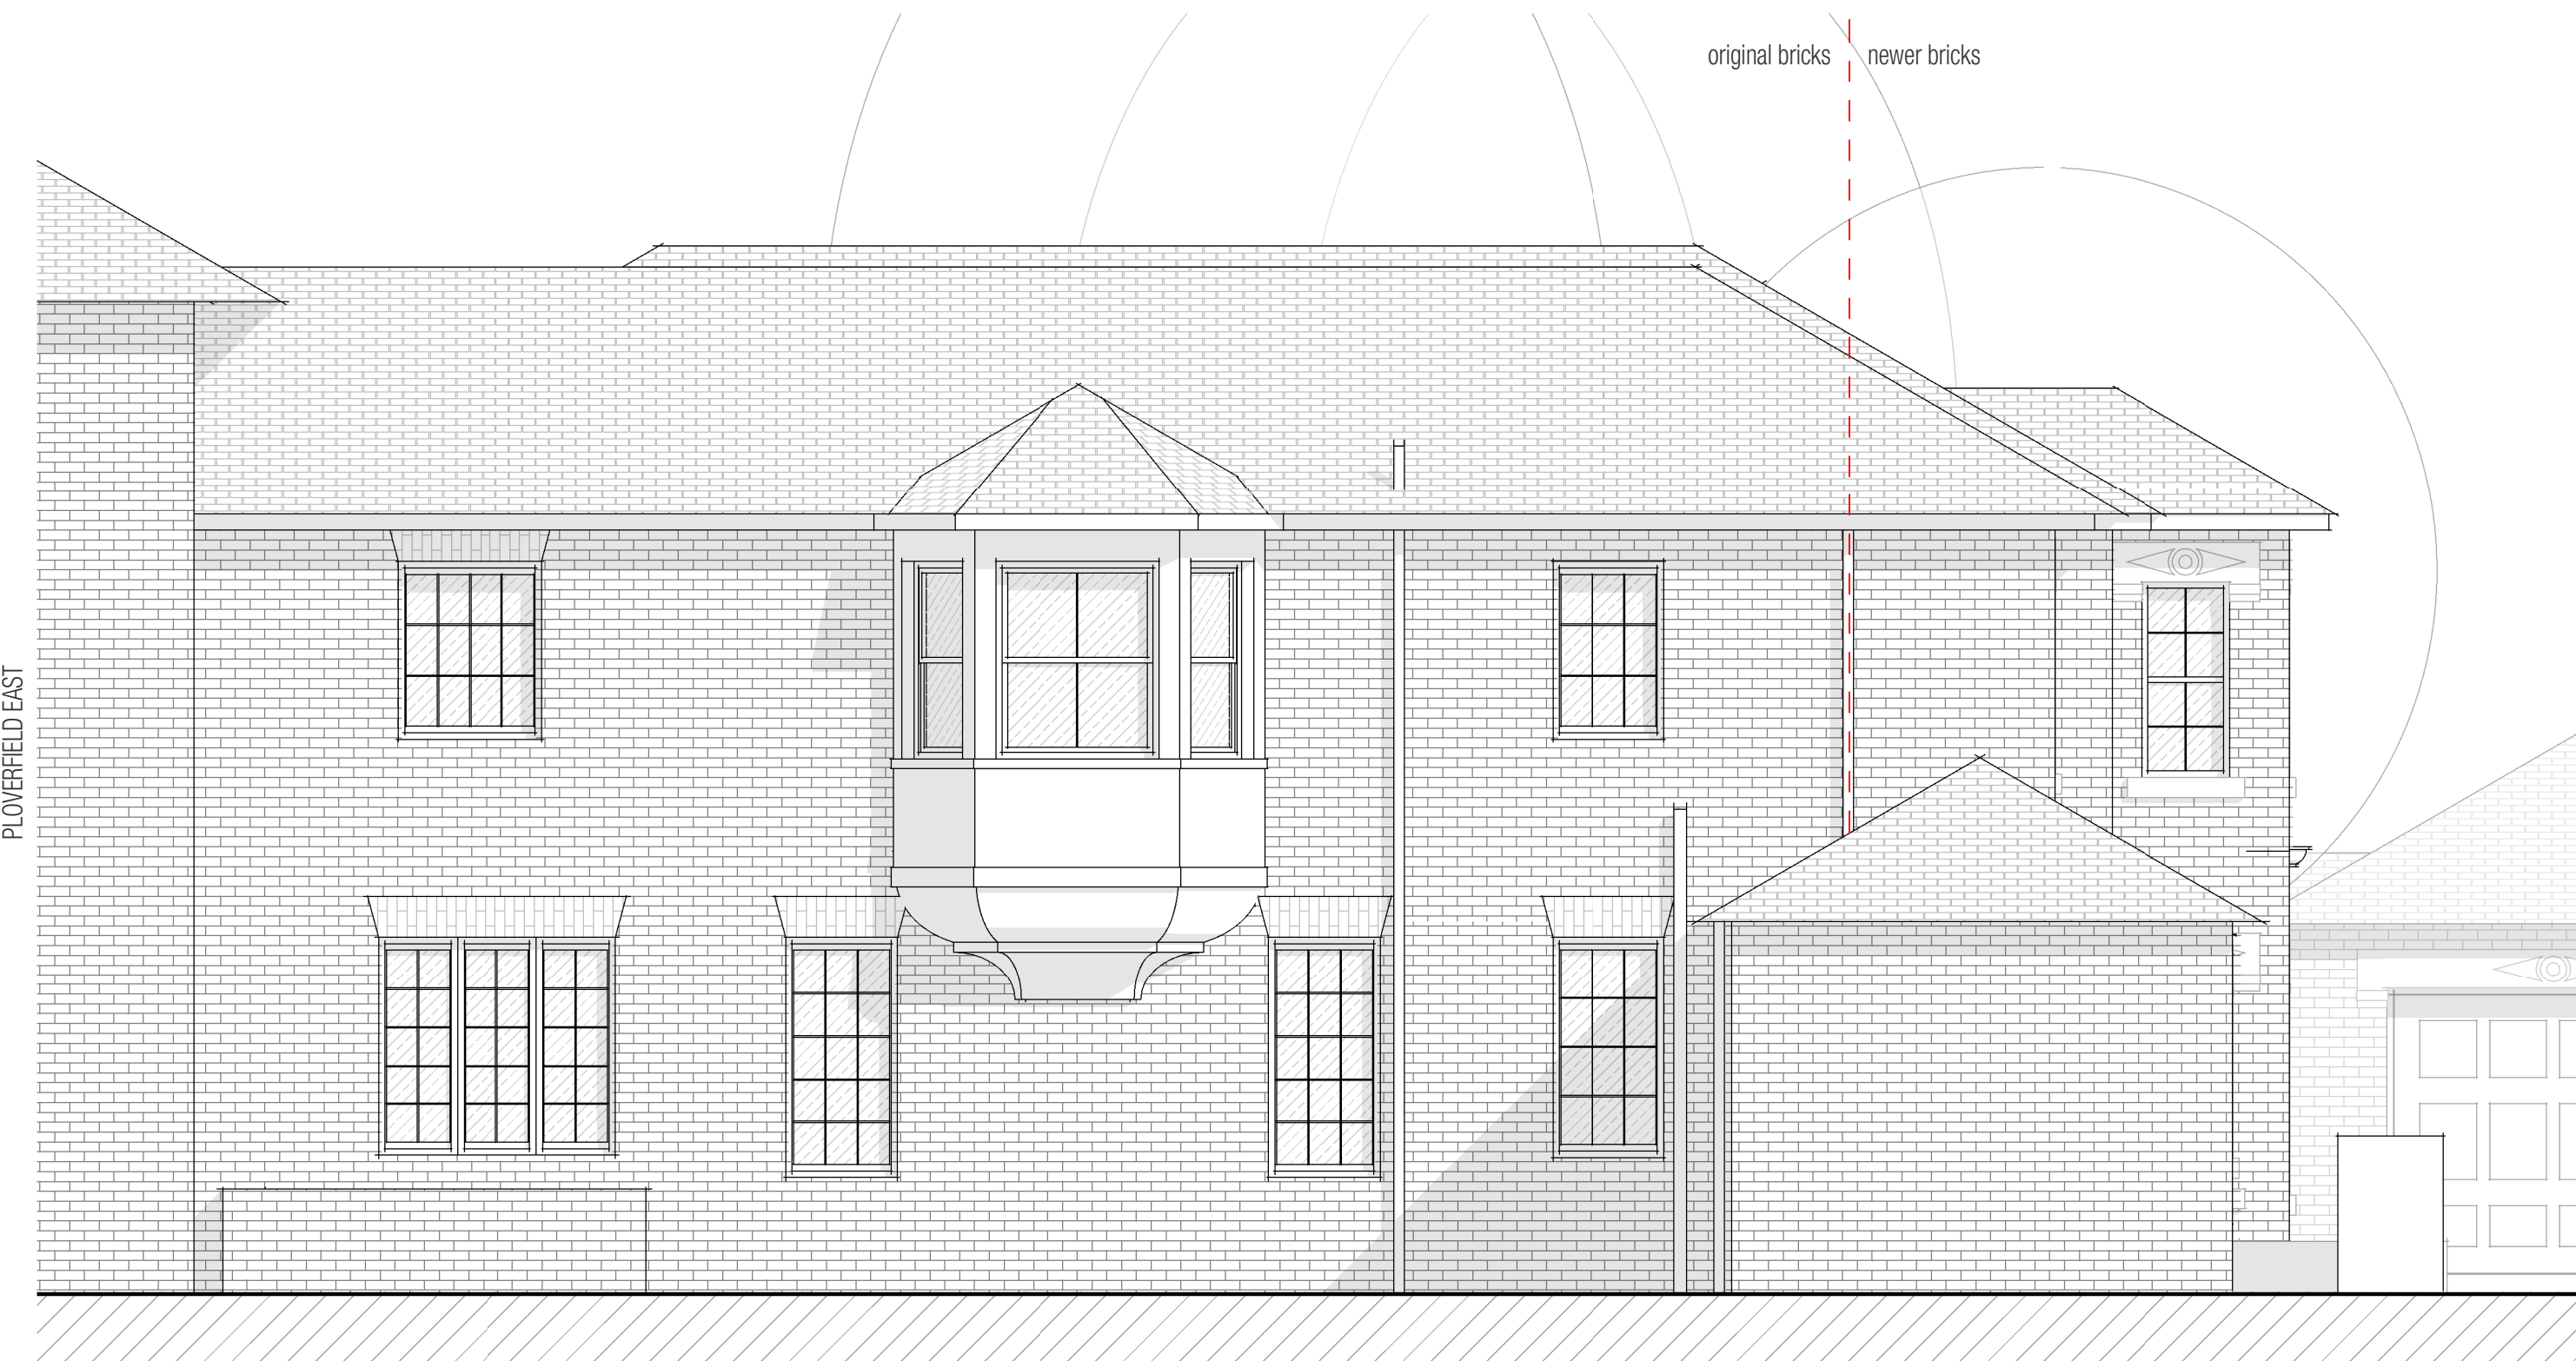

North Elevation A Existing


1 : 50

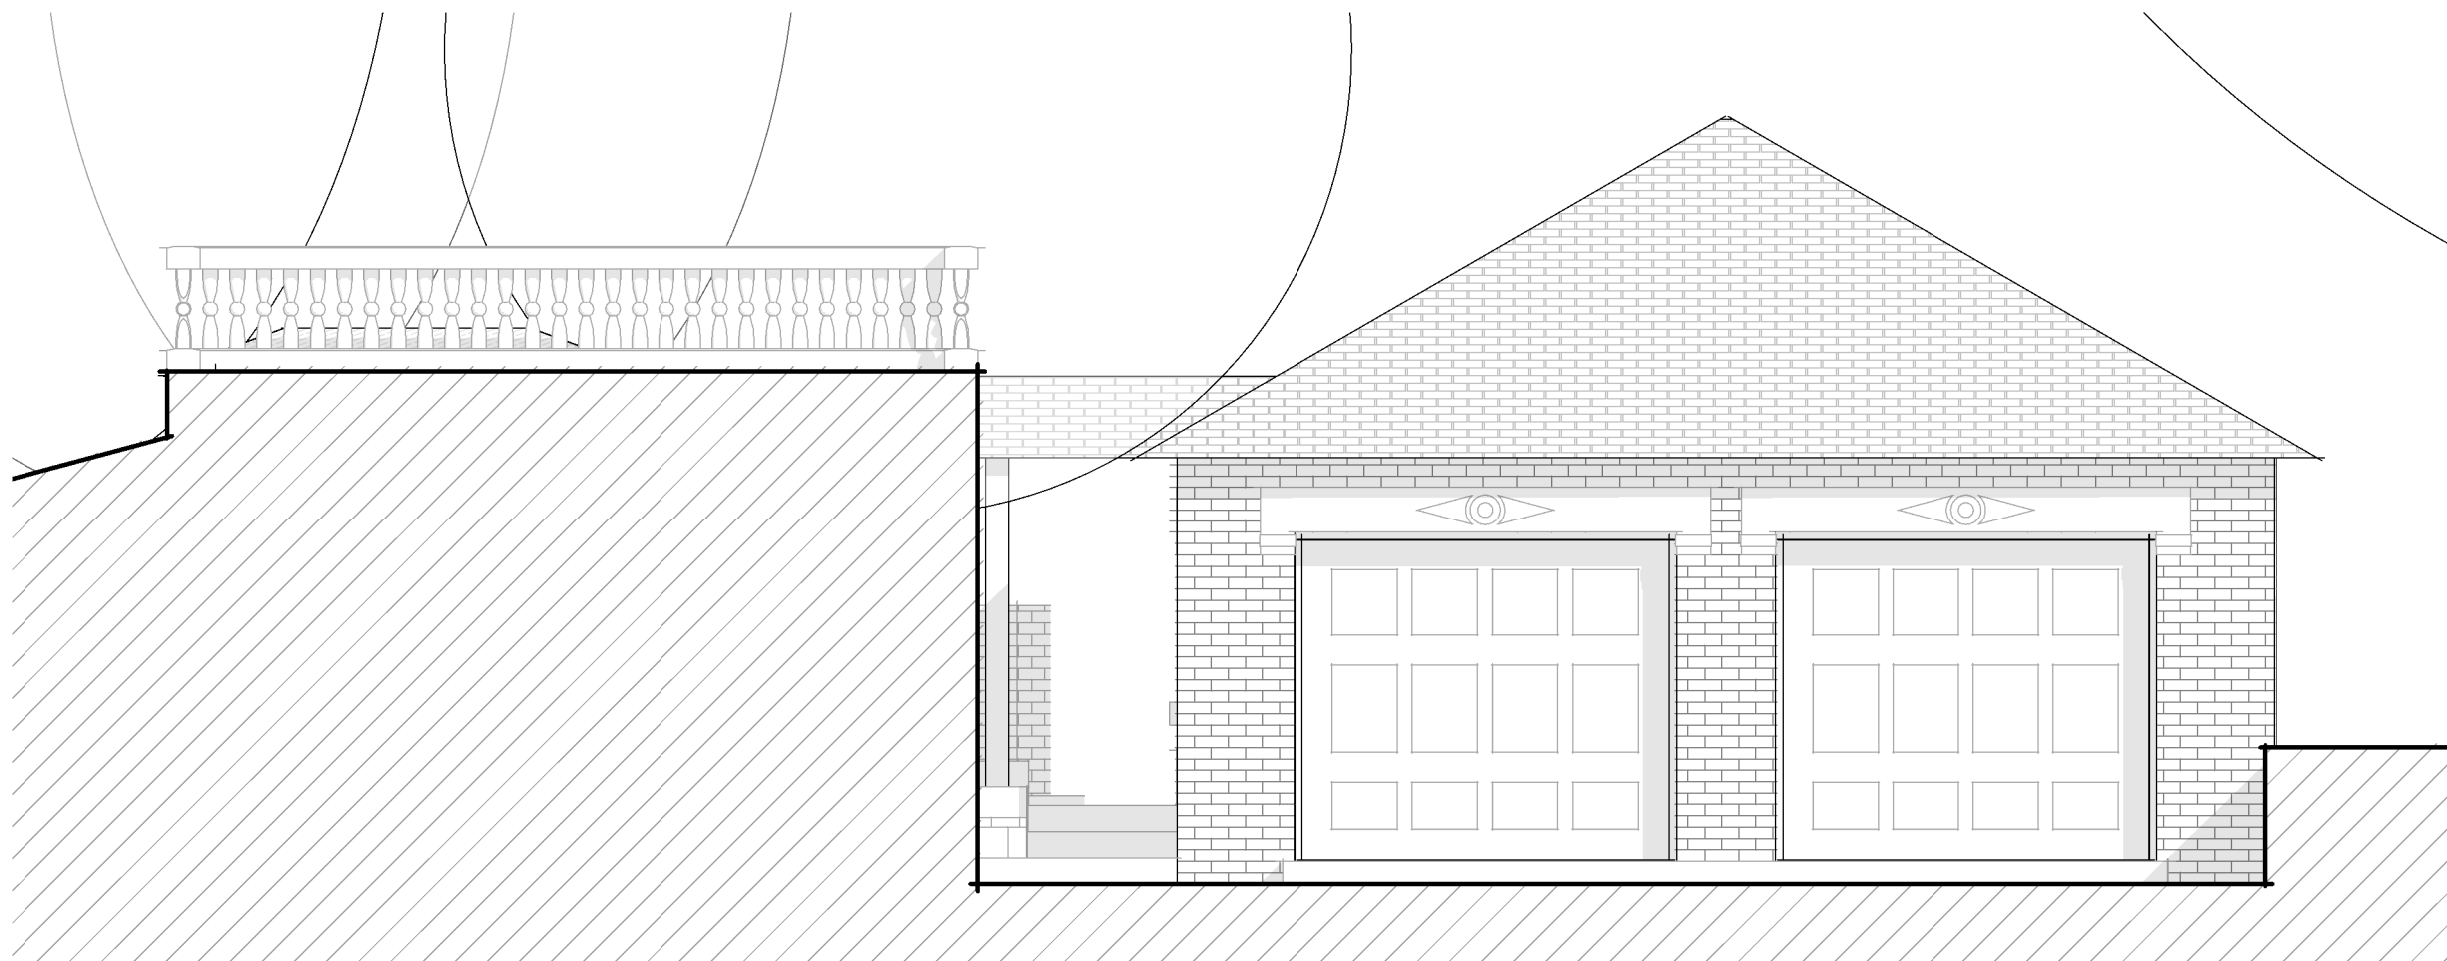

North Elevation B Existing

1 : 50

KEY PLAN

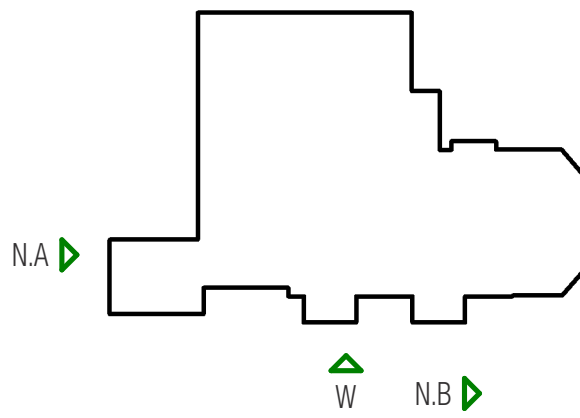

NOT FOR CONSTRUCTION

GILES ARCHITECTS

45 Southgate Street - Winchester
www.gilesarchitects.co.uk
01982 458 078

STATUS
PLANNING

PROJECT
PLOVERFIELD WEST
BURSLEDON

TITLE
ELEVATIONS EXISTING 1

SCALE
1 : 50 @ A1
DATE
29/04/22

DRAWN
RS
REVIEWED
AG

JOB NO.
2022-002
NUMBER
110
REVISION
B

