


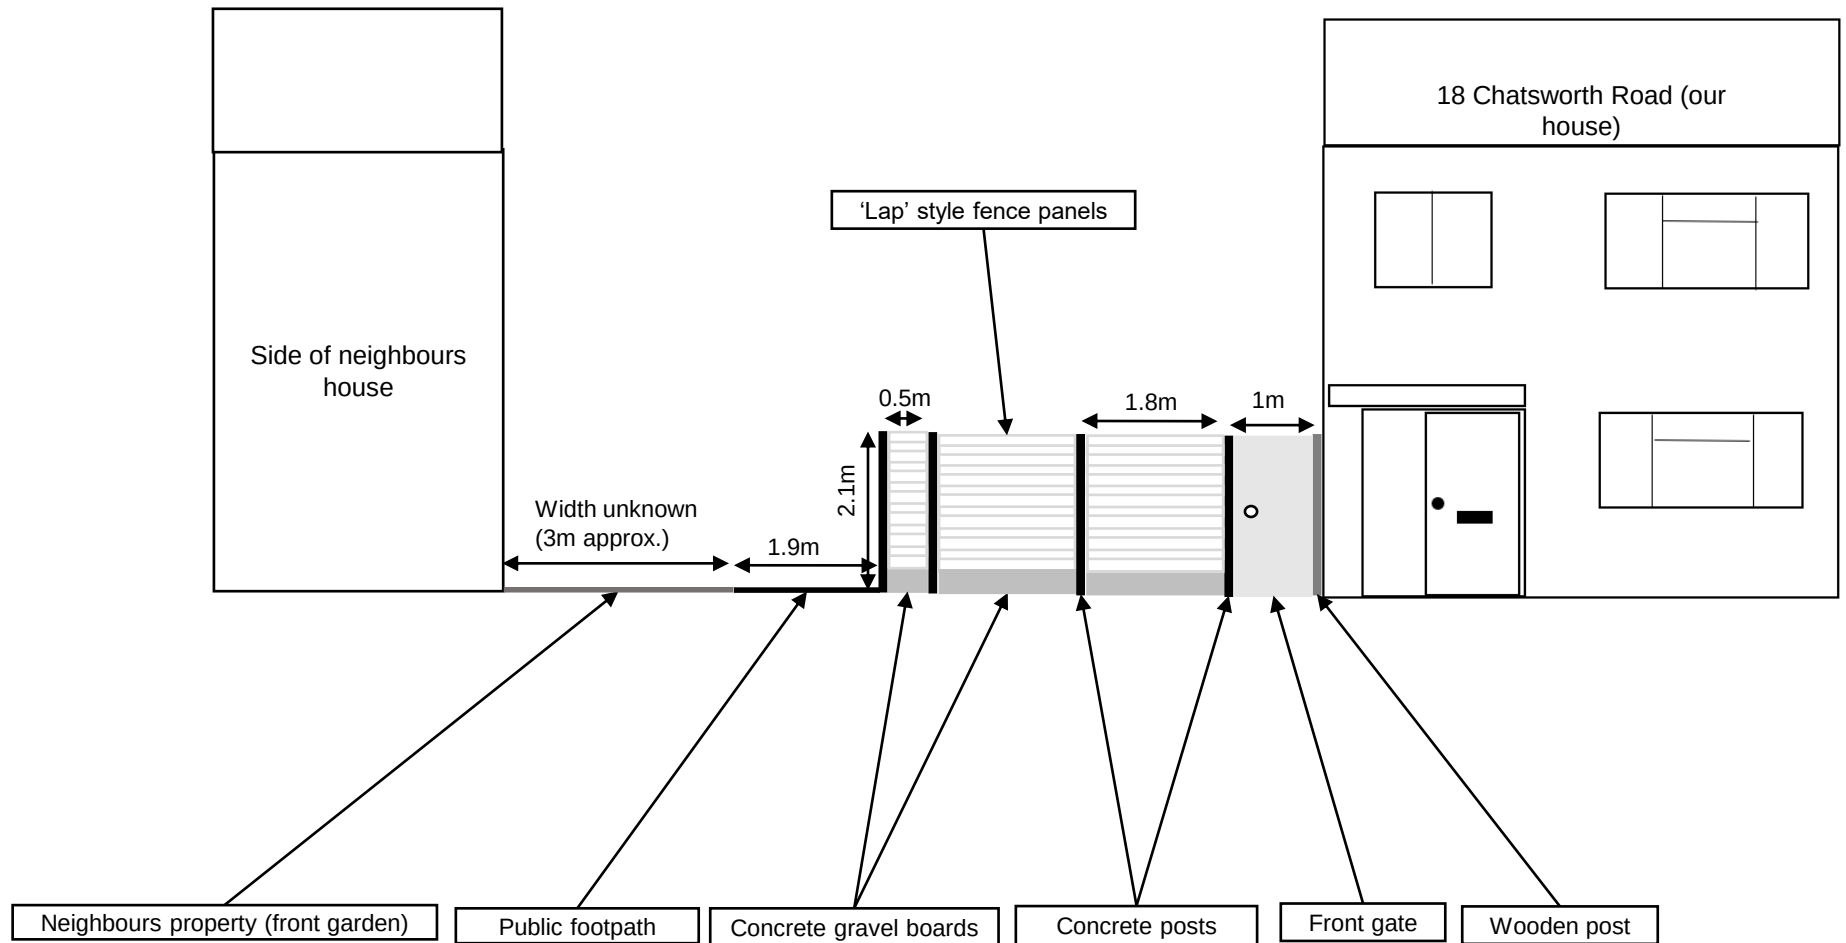

Scale 1:100. House is to approximate scale

Fence Elevation – View from front of property