




1 Wisteria Cottages

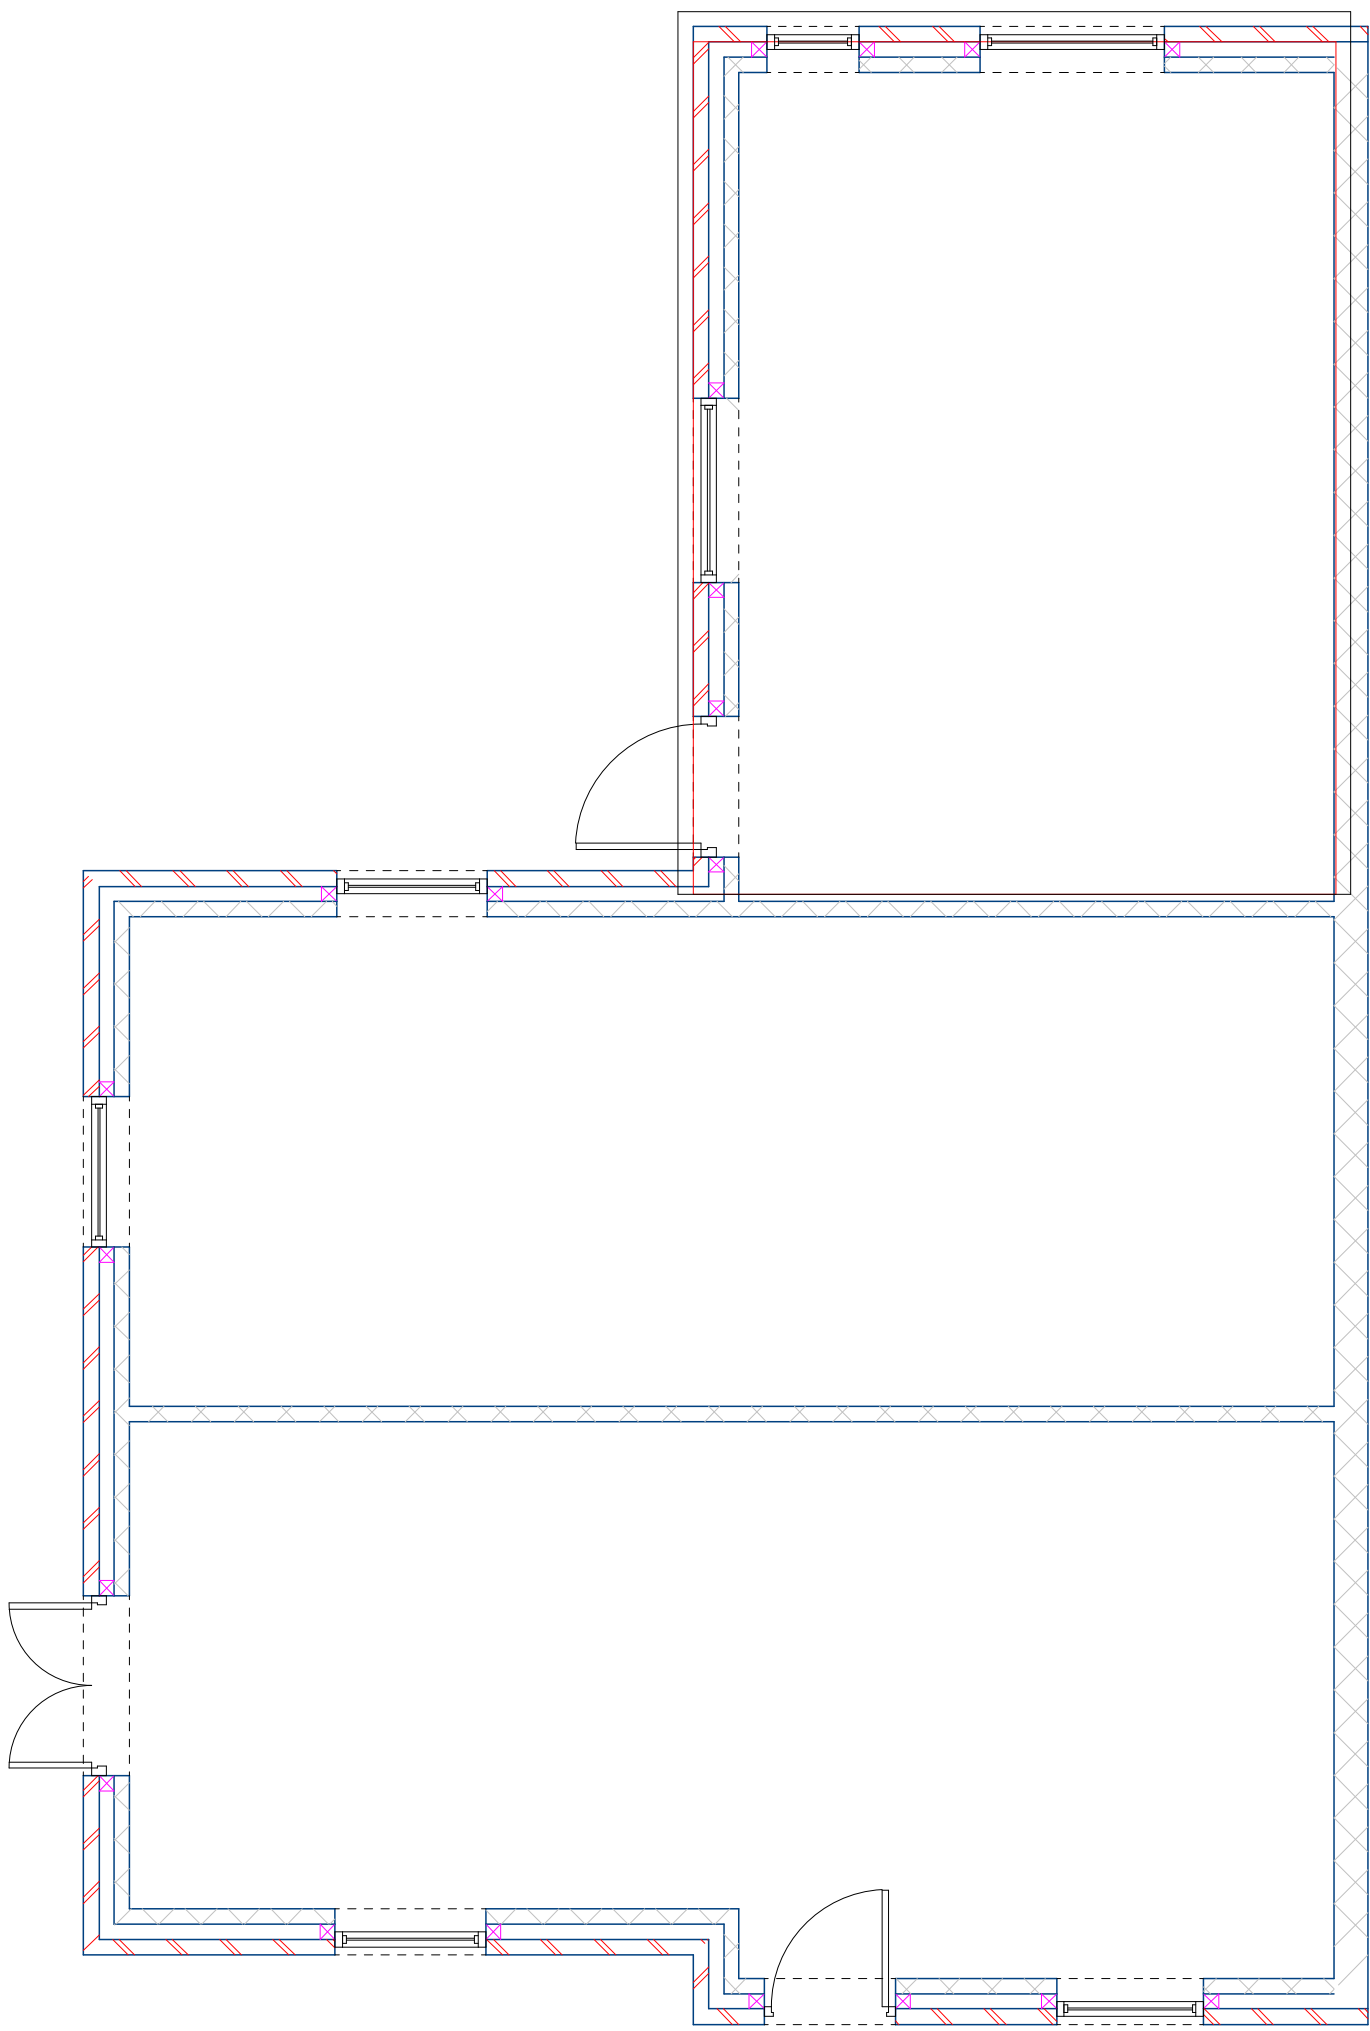

Existing Ground Floor

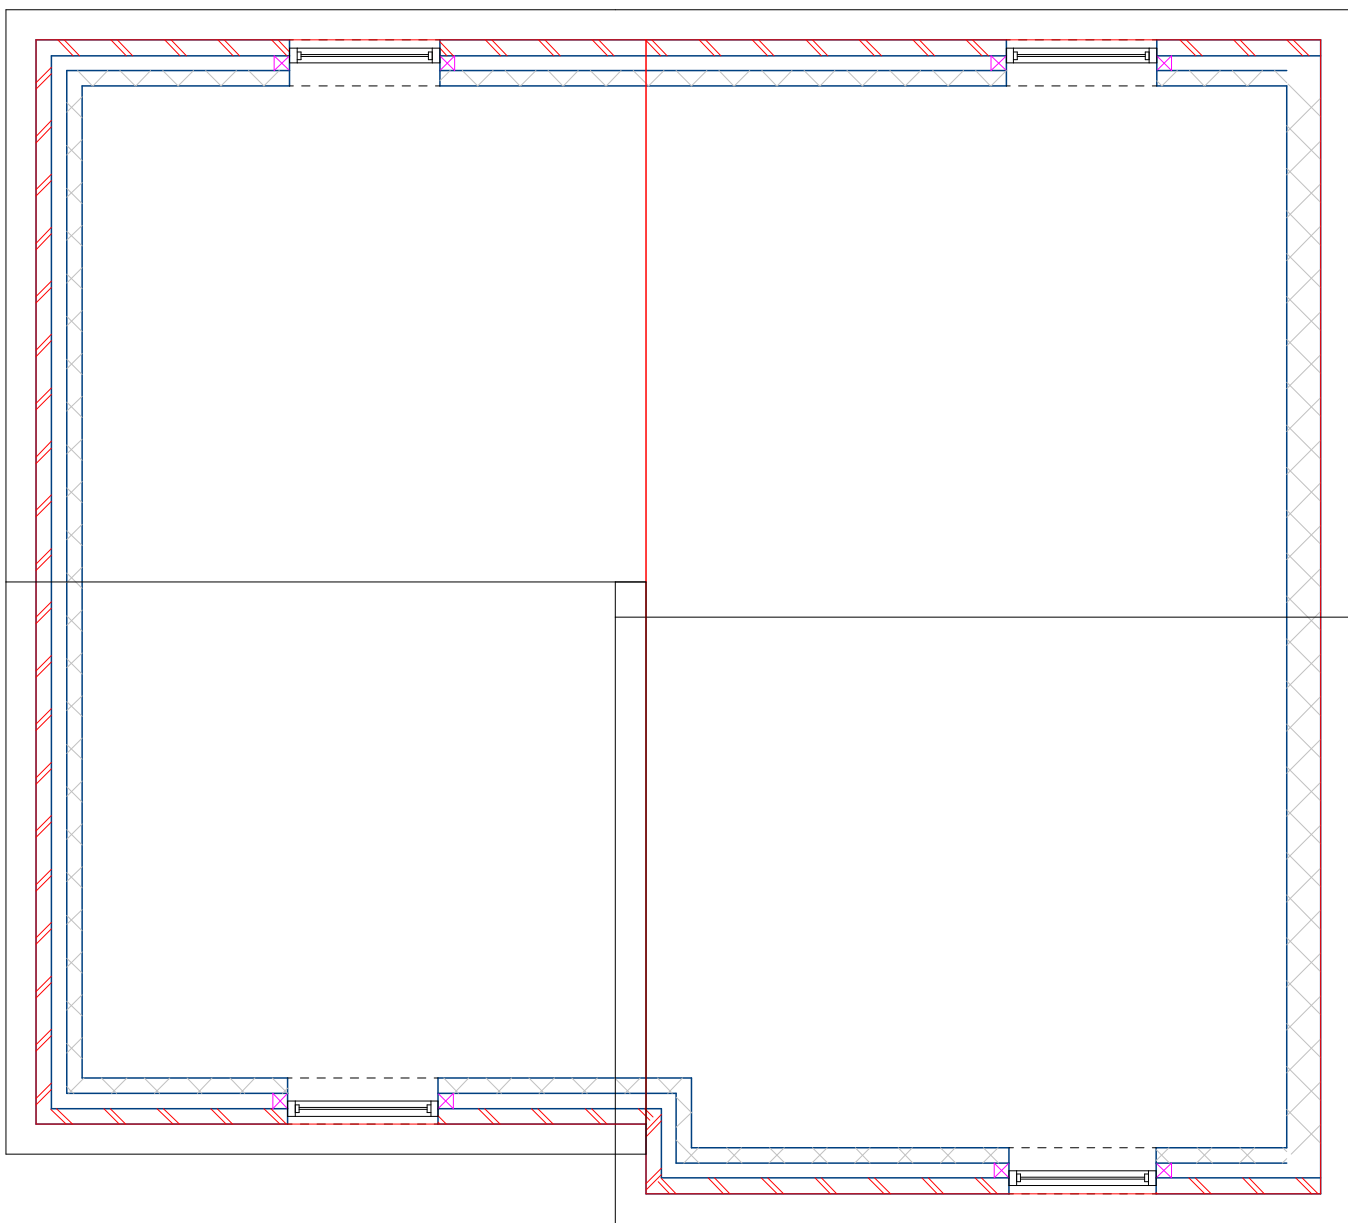

Existing First Floor

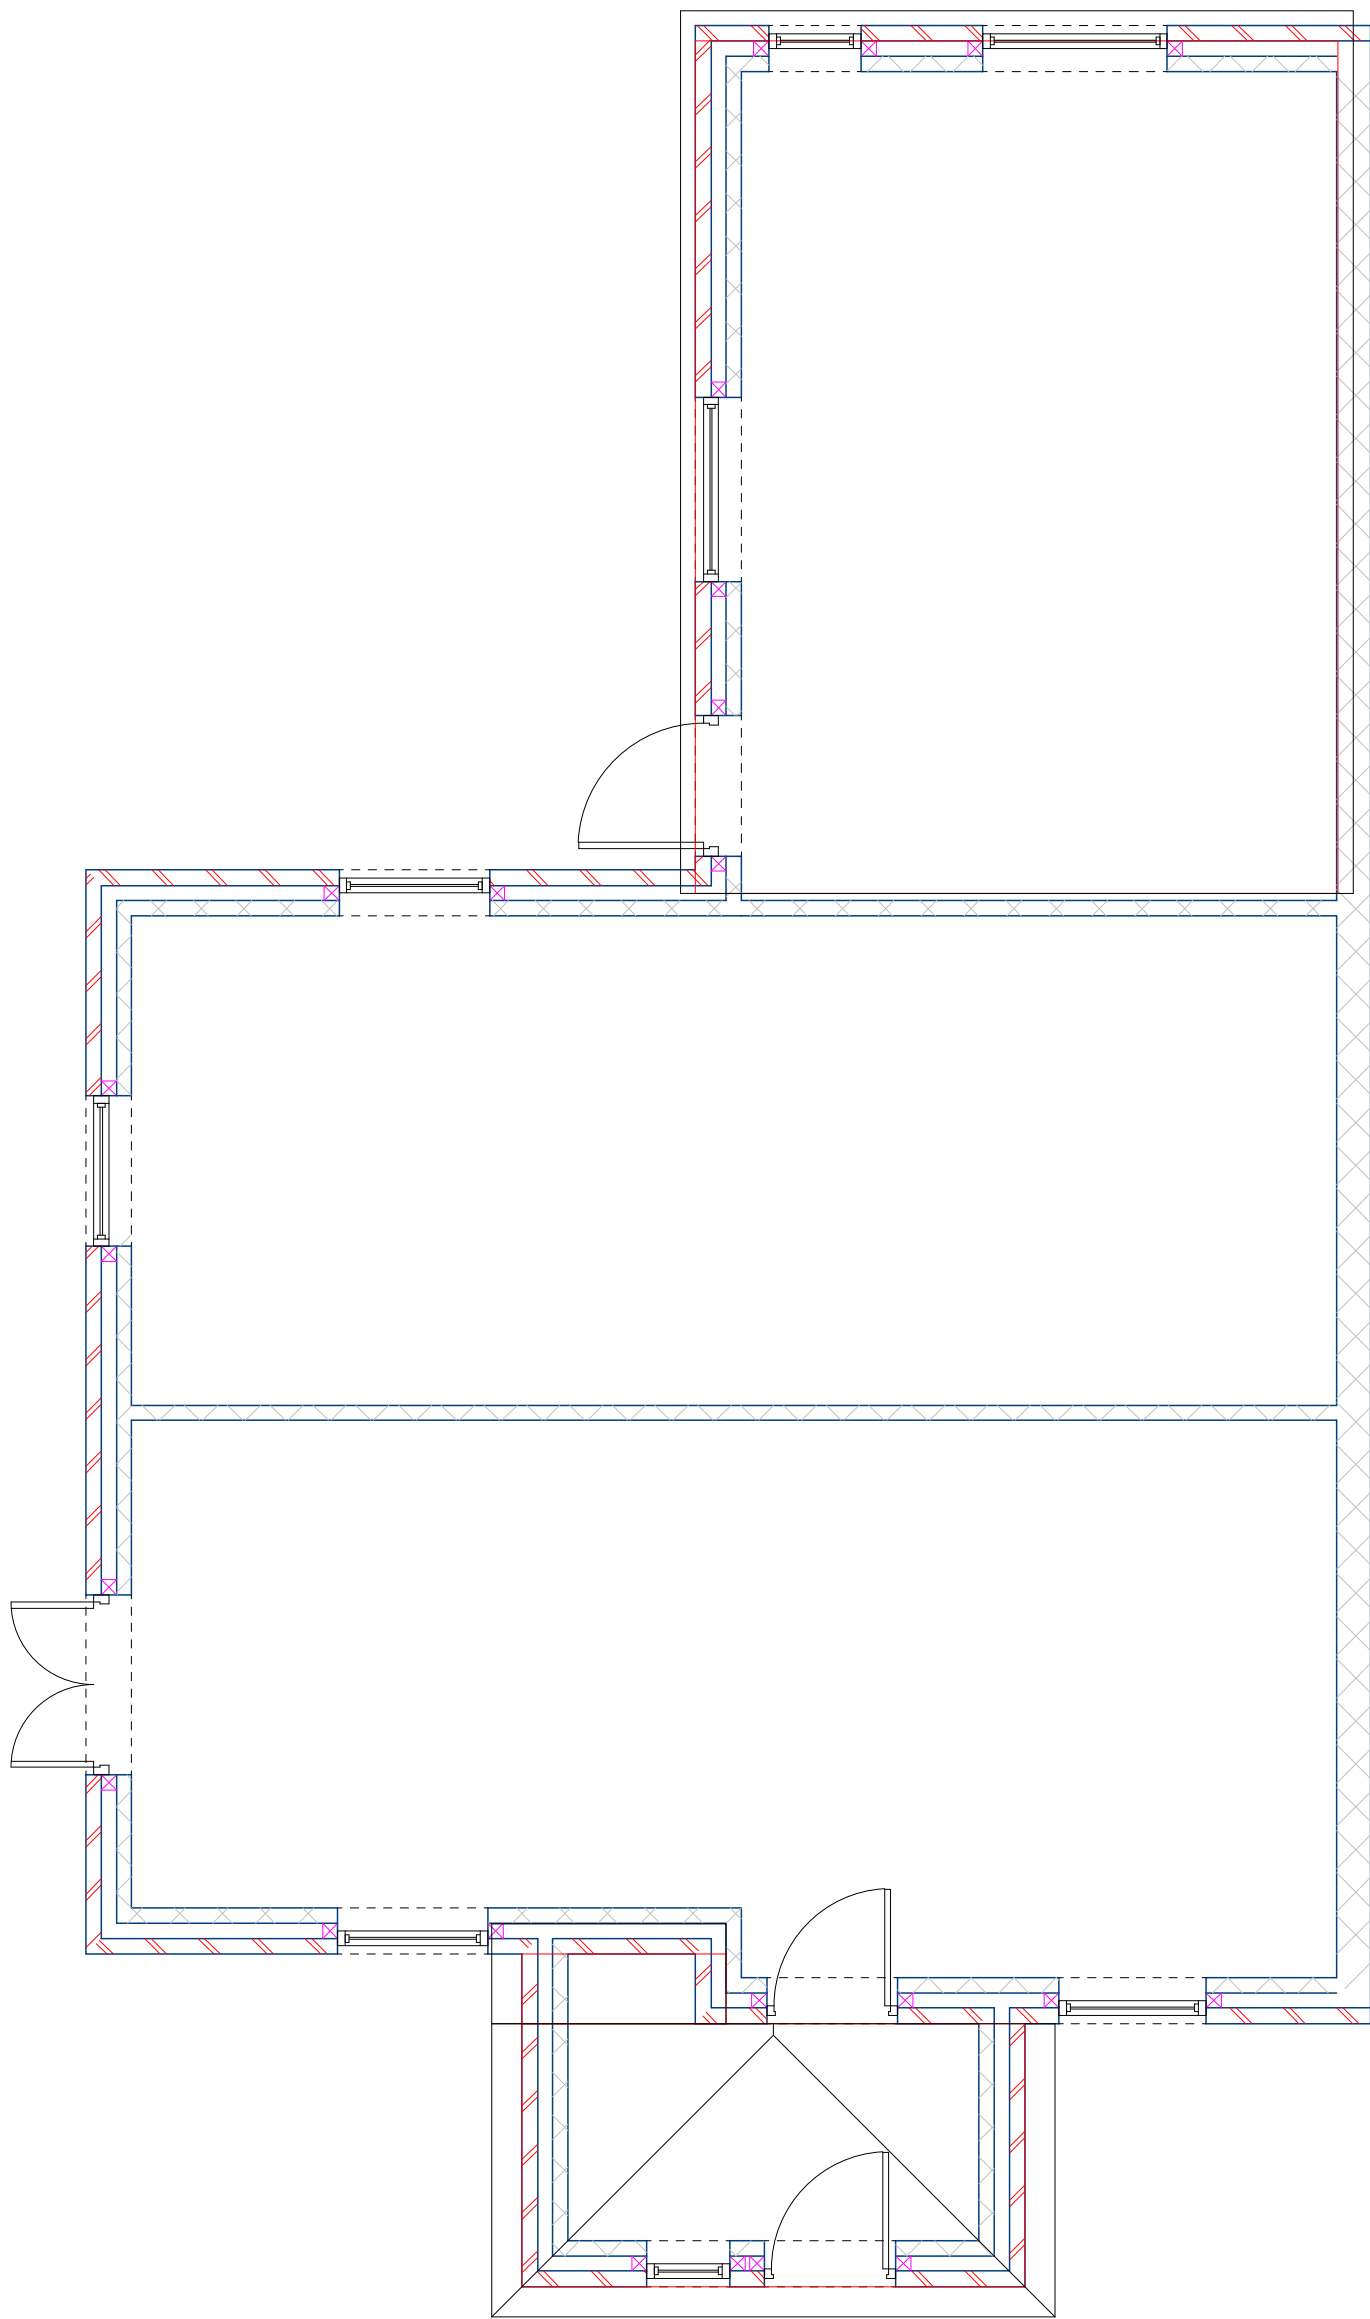

Proposed New Porch.

Proposed and Existing Layouts.

COCKAIN DESIGN.
40 Wildern Lane.
Hedge End.
Southampton
SO30 4EH.

robincockain@gmail.com
Mobile for Robin 07850 689750

Project Proposed New Porch and Garage.

Drawing Title Proposed new Porch. Existing and Proposed Layouts.

Client Mr C Scott.
1 Wisteria Cottages.
Bridge Road.
Bursledon.
Southampton.
SO31 8AG.

Scale A1 1-50
A3 1-100

Date 12 / 07 / 2022

Drawn by Robin Cockain

Page Size - A1 

The Copyright of this drawing belongs solely to Cockain Design. It should not be copied or reproduced without consent.