



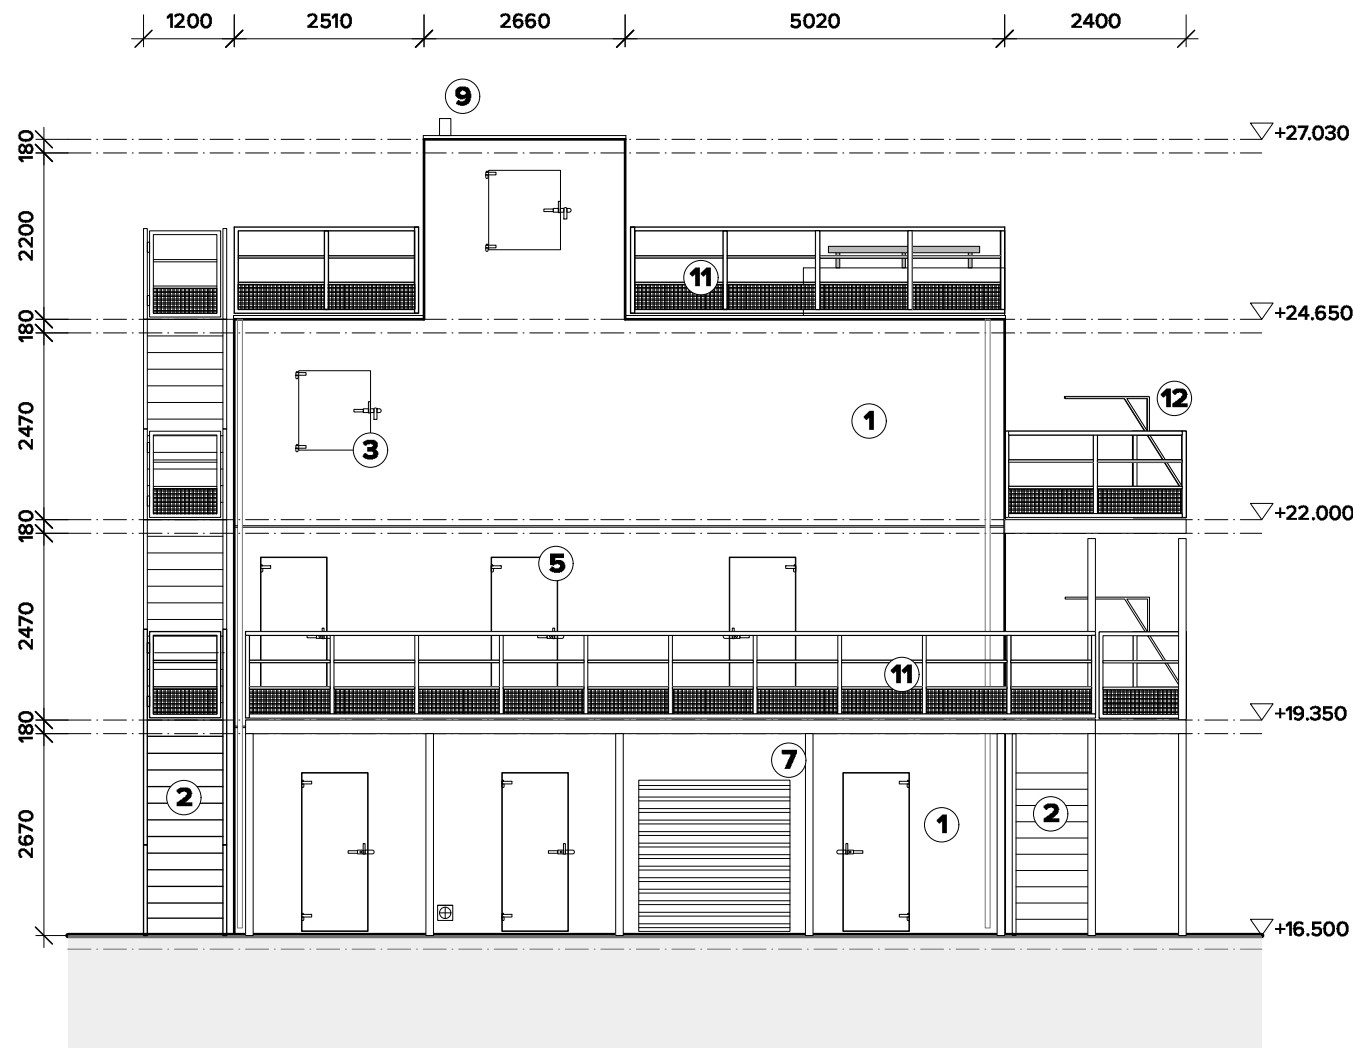


PROPOSED SOUTH WEST ELEVATION

- | | |
|-----------------------------------|---|
| ① PRE-CAST CONCRETE FINISH | ⑦ STEEL ROLLER SHUTTER |
| ② EXTERNAL STEEL STAIR / GANTRY | ⑧ VENTILATION EXTRACT |
| ③ WINDOW WITH SEALABLE HATCH | ⑨ DRY RISER OUTLET |
| ④ STABLE STYLE DOOR | ⑩ ASH HATCH |
| ⑤ SEALABLE STEEL DOOR | ⑪ HANDRAILS WITH MESH INFILL PANELS ALONG BOTTOM RUN. |
| ⑥ RAISED VENTILATION RISER / FLUE | ⑫ LOADING GANTRY WITH 'UP & OVER' LOADING GATE |

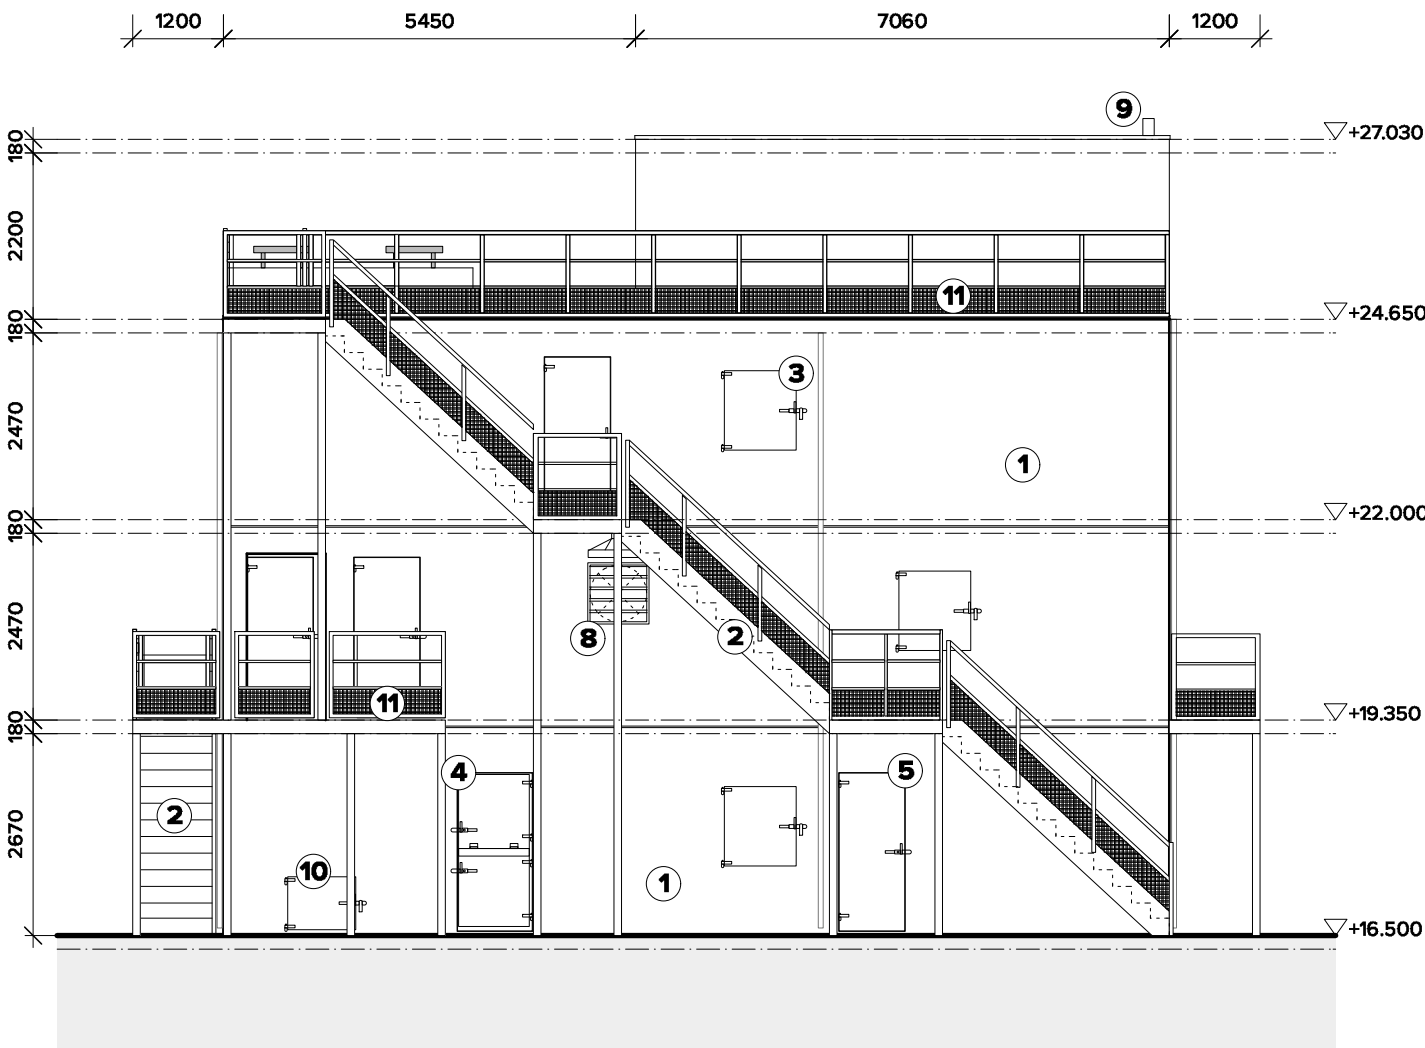

PROPOSED NORTH WEST ELEVATION

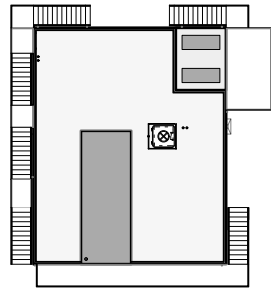

REFERENCE PLAN
1:400 @ A3