


EXISTING SITE SECTIONAL ELEVATION
A-A (SOUTH WEST) 1:500 @A3

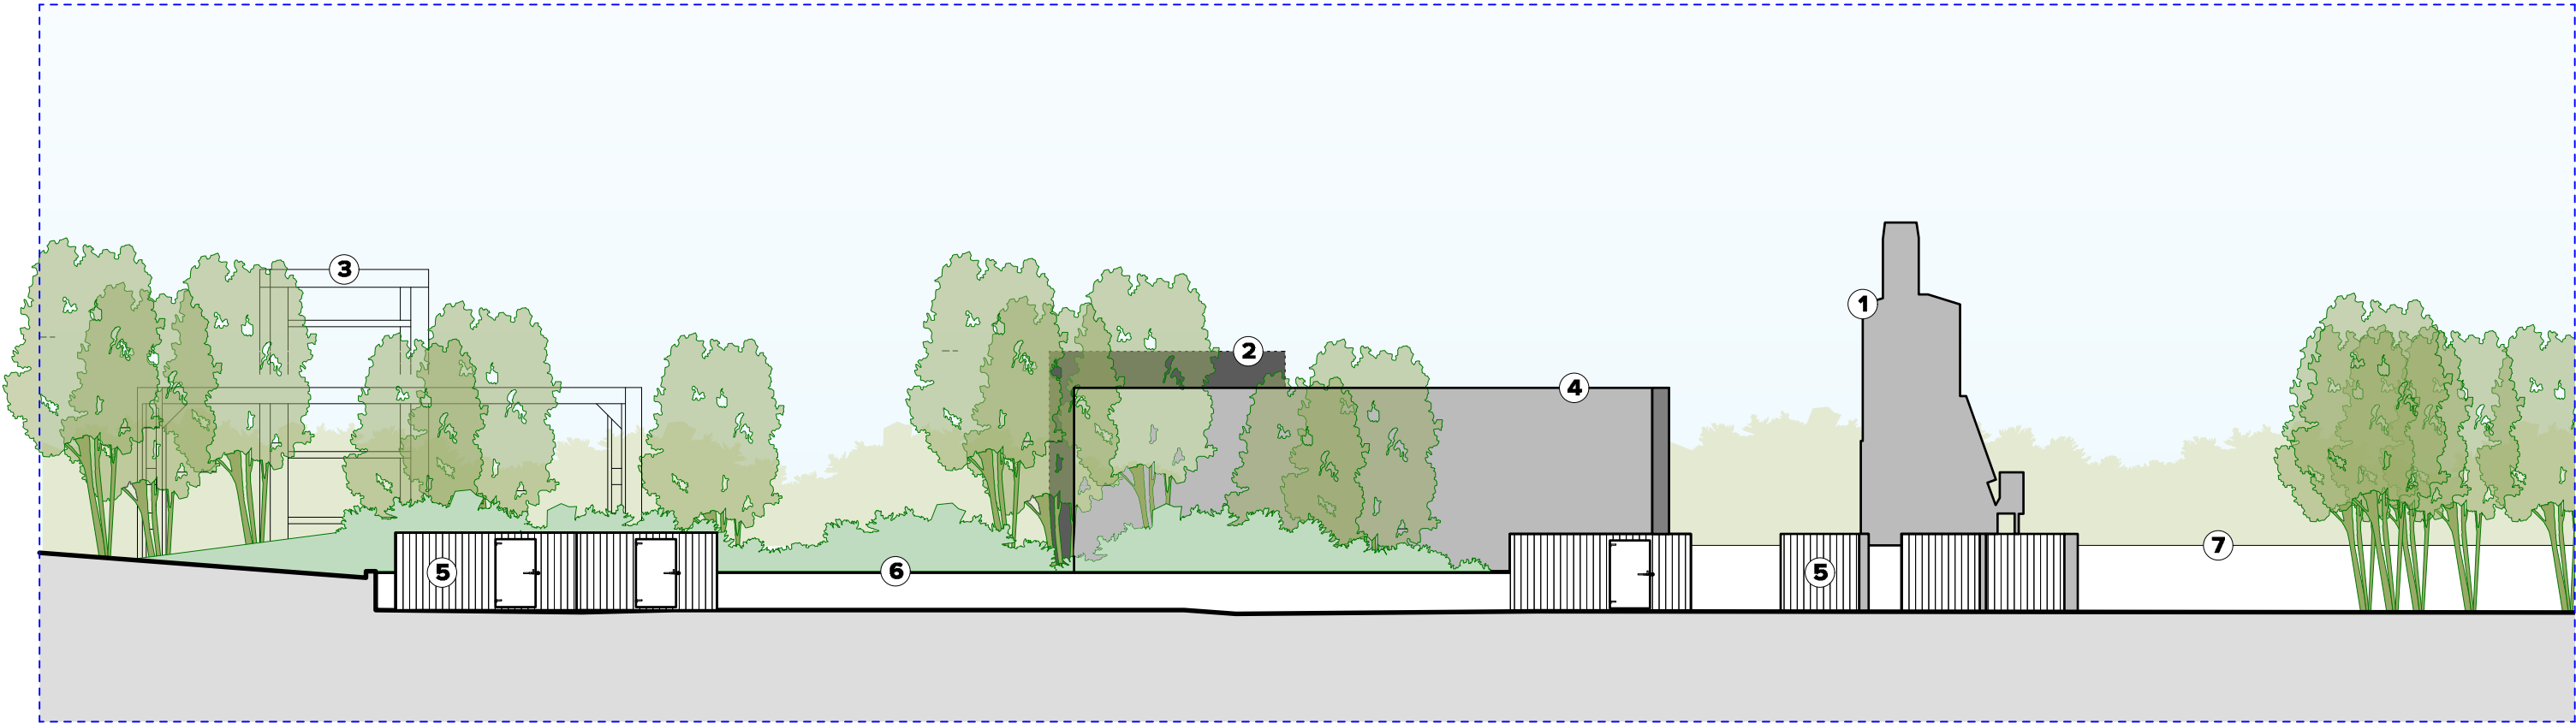

EXISTING SITE SECTIONAL ELEVATION A-A
(SOUTH WEST) EXCERPT 1:200 @A3

- ① EXISTING MINERVA UNIT
- ② EXISTING FIRE HOUSE
- ③ OUTLINE OF EXISTING EARTHQUAKE TRAINING FACILITY
- ④ EXISTING WESSEX BUILDING
- ⑤ EXISTING LIVE FIRE STORAGE CONTAINER
- ⑥ EXISTING MOUND WITH HALF HEIGHT WALL
- ⑦ EXISTING SITE FENCING
- ⑧ EXISTING MAINTENANCE BUILDING

