



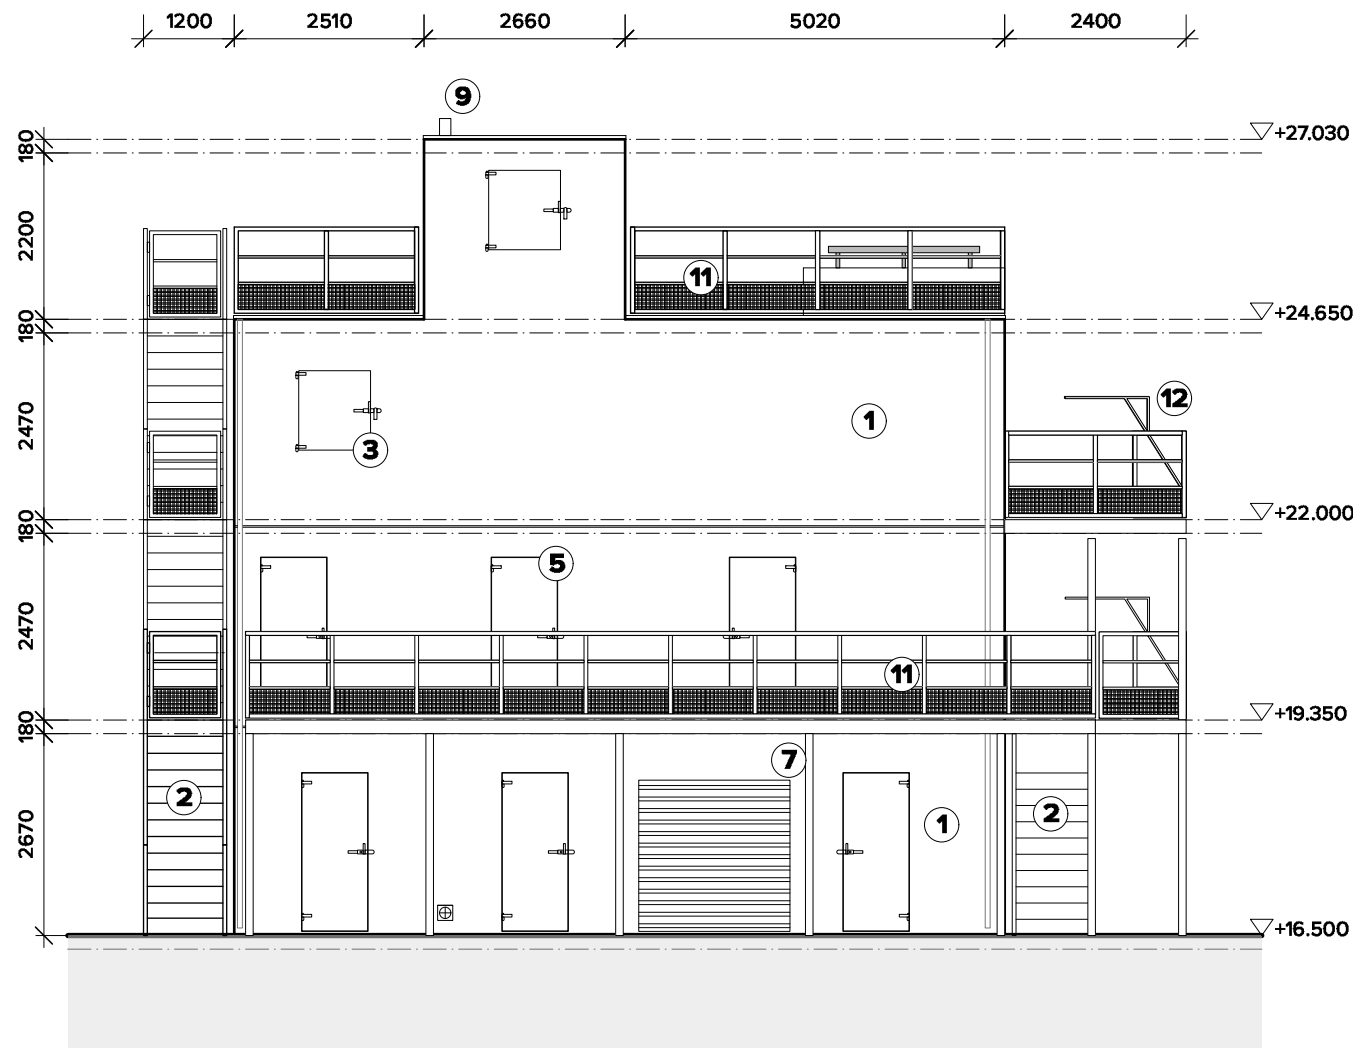


PROPOSED SOUTH WEST ELEVATION


- | | |
|-----------------------------------|---|
| ① PRE-CAST CONCRETE FINISH | ⑦ STEEL ROLLER SHUTTER |
| ② EXTERNAL STEEL STAIR / GANTRY | ⑧ VENTILATION EXTRACT |
| ③ WINDOW WITH SEALABLE HATCH | ⑨ DRY RISER OUTLET |
| ④ STABLE STYLE DOOR | ⑩ ASH HATCH |
| ⑤ SEALABLE STEEL DOOR | ⑪ HANDRAILS WITH MESH INFILL PANELS ALONG BOTTOM RUN. |
| ⑥ RAISED VENTILATION RISER / FLUE | ⑫ LOADING GANTRY WITH 'UP & OVER' LOADING GATE |

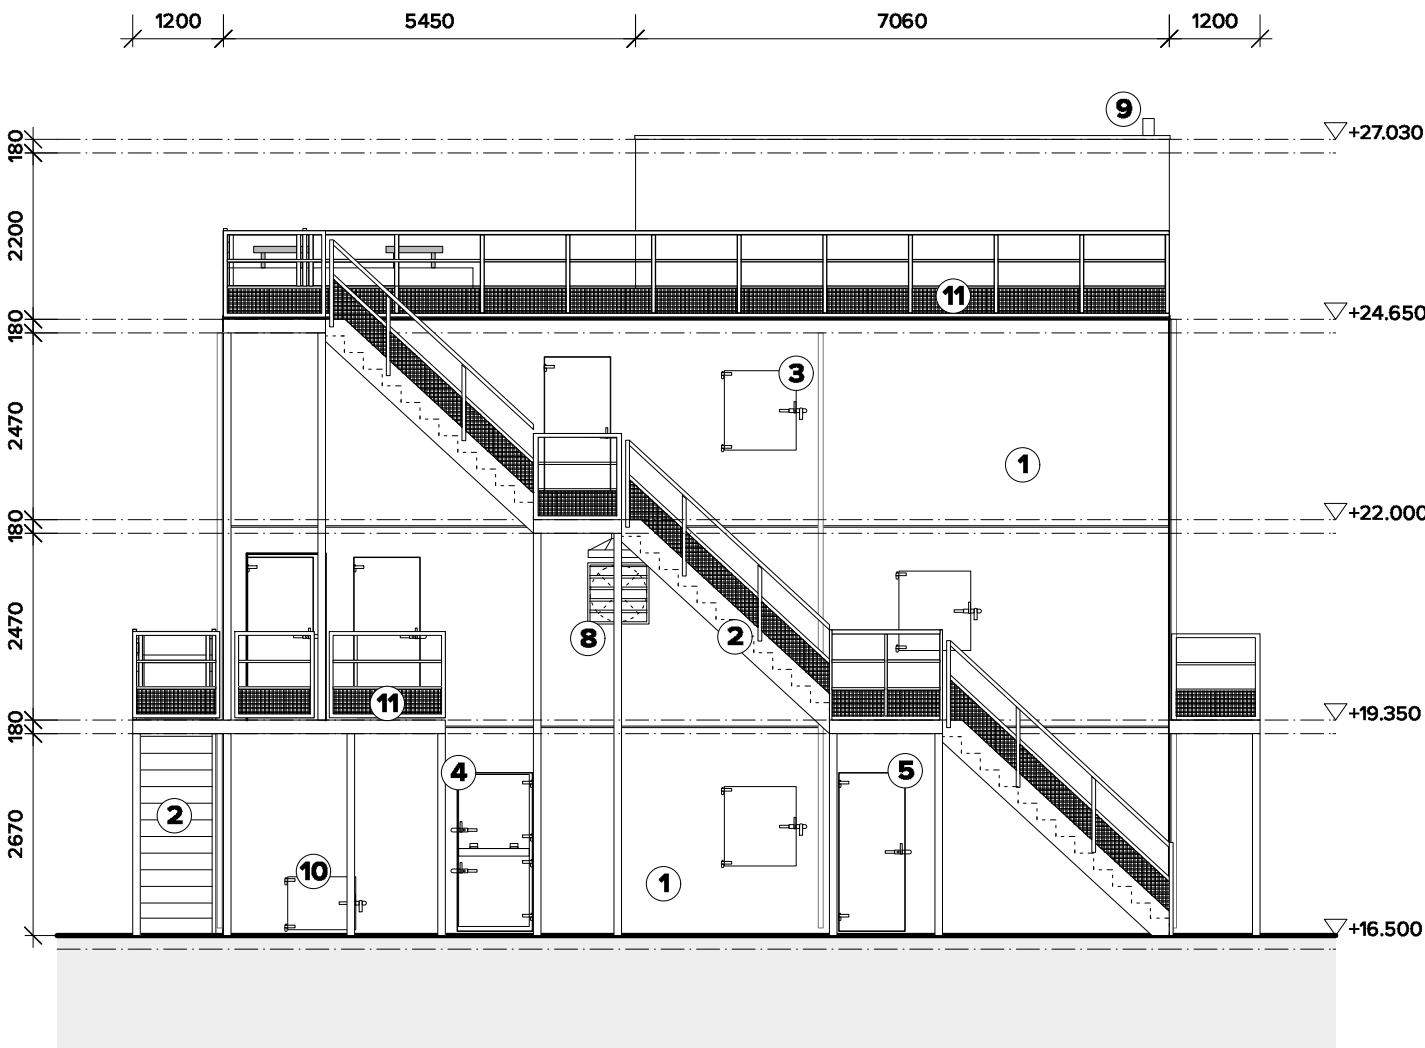

PROPOSED NORTH WEST ELEVATION

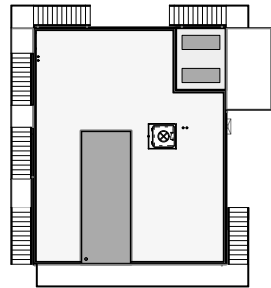


REFERENCE PLAN
1:400 @ A3

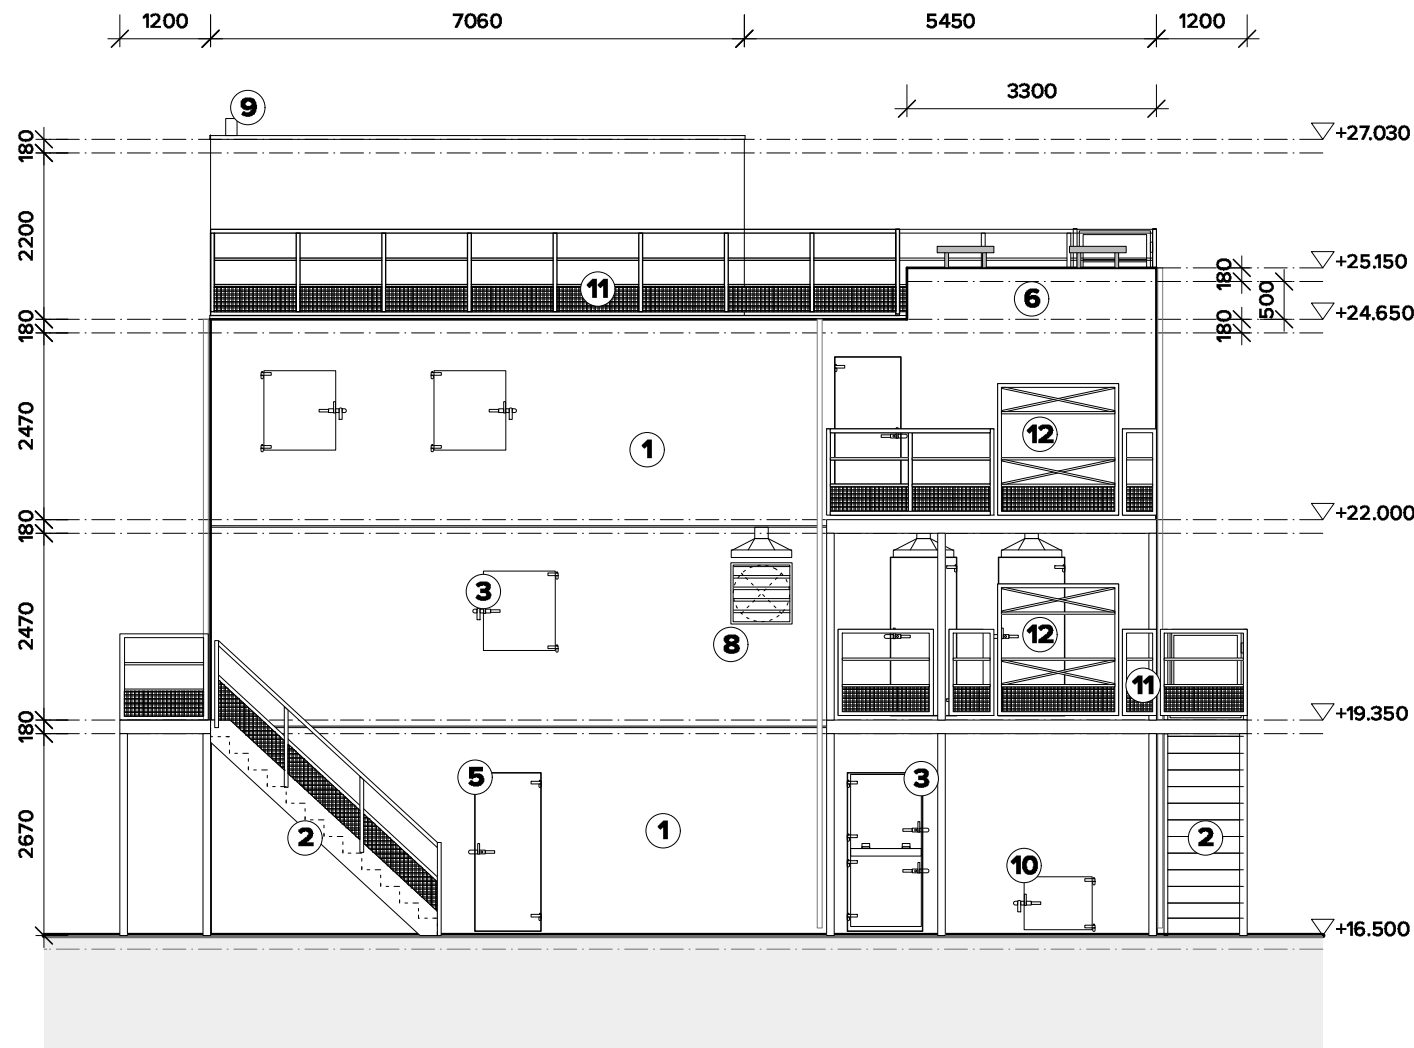


PROPOSED SOUTH EAST ELEVATION


- | | |
|-----------------------------------|---|
| ① PRE-CAST CONCRETE FINISH | ⑦ STEEL ROLLER SHUTTER |
| ② EXTERNAL STEEL STAIR / GANTRY | ⑧ VENTILATION EXTRACT |
| ③ WINDOW WITH SEALABLE HATCH | ⑨ DRY RISER OUTLET |
| ④ STABLE STYLE DOOR | ⑩ ASH HATCH |
| ⑤ SEALABLE STEEL DOOR | ⑪ HANDRAILS WITH MESH INFILL PANELS ALONG BOTTOM RUN. |
| ⑥ RAISED VENTILATION RISER / FLUE | ⑫ LOADING GANTRY WITH 'UP & OVER' LOADING GATE |

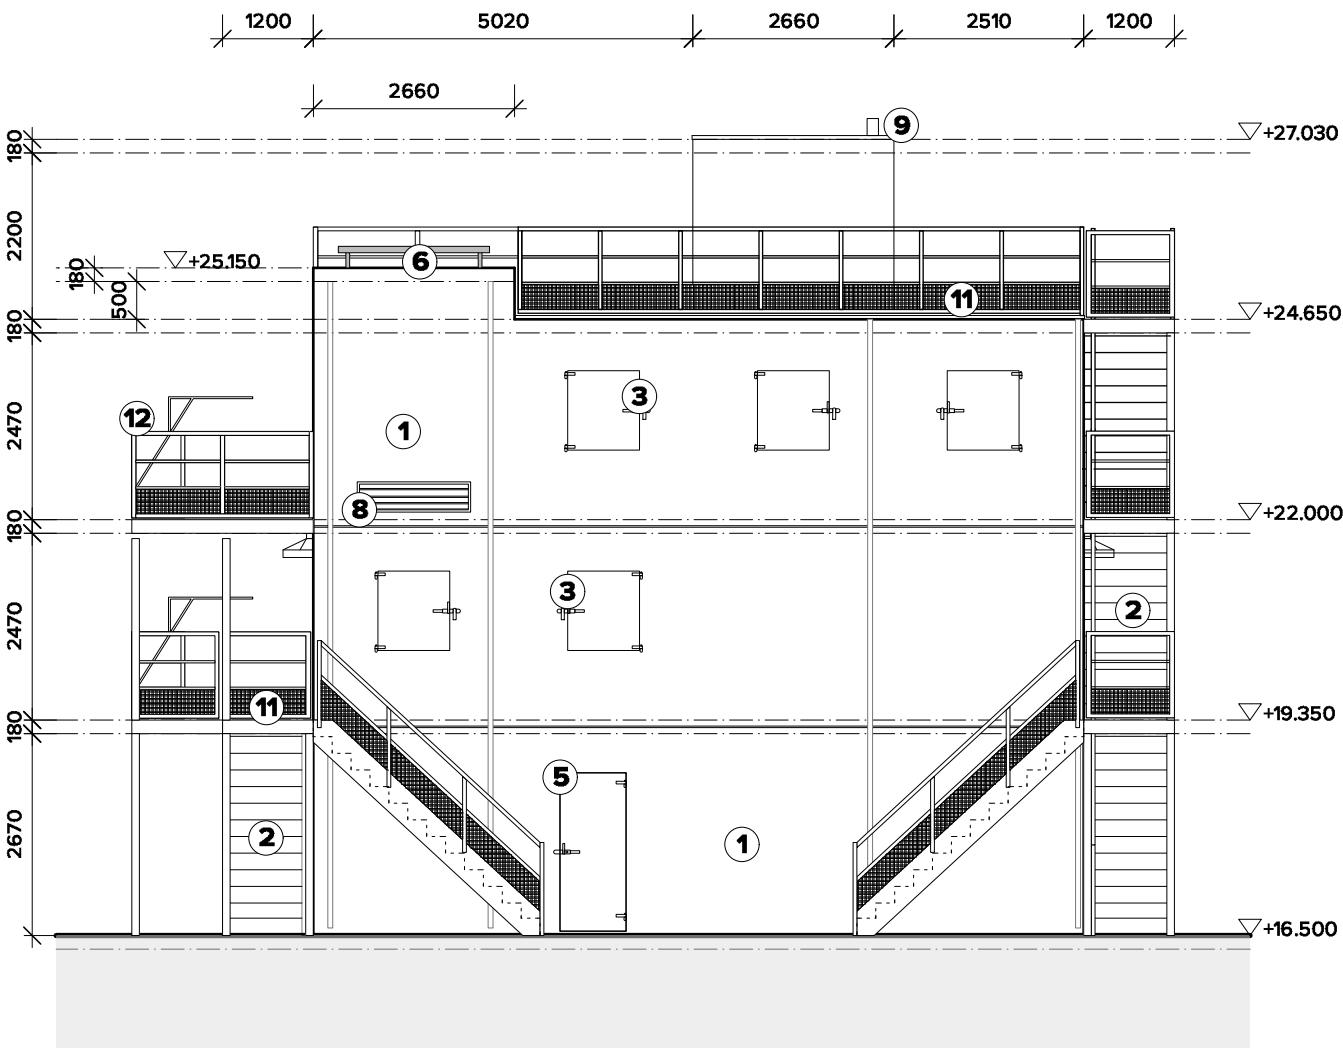

PROPOSED NORTH EAST ELEVATION

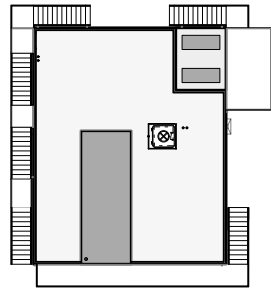

REFERENCE PLAN
1:400 @ A3

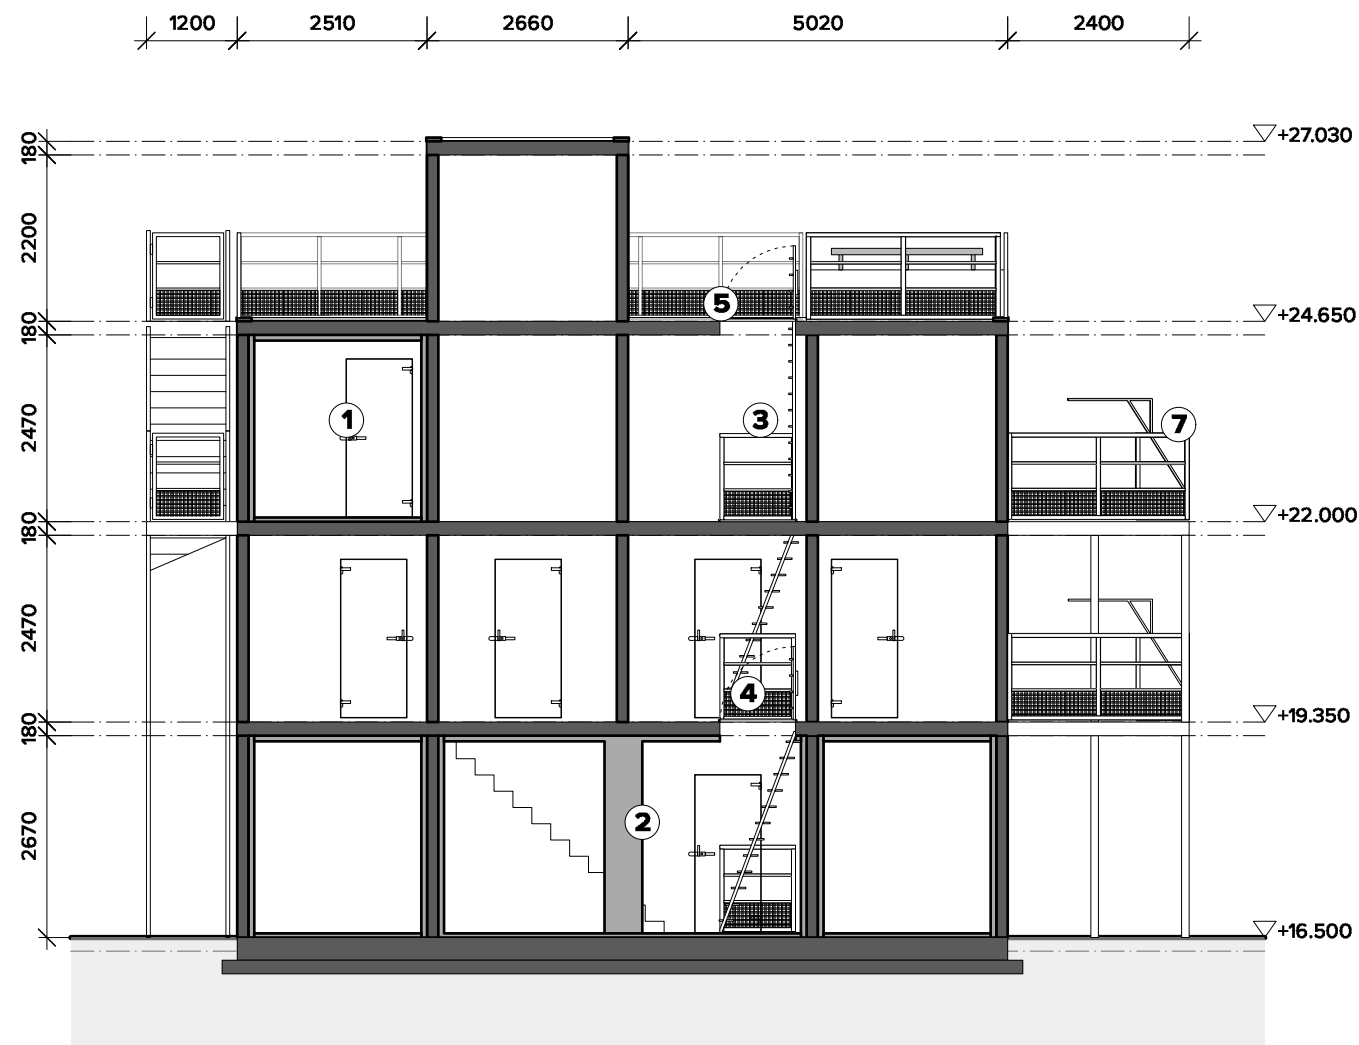



PROPOSED SECTION A-A
(SOUTH WEST)




PROPOSED SECTION B-B
(NORTH WEST)

- ① INTERNAL SEALABLE STEEL DOOR
- ② INTERNAL COLUMN WITH FIRE PROTECTION LAYER
- ③ VERTICAL LADDER
- ④ RAKING LADDER
- ⑤ SHIPS HATCH
- ⑥ RAISED SMOKE CONTROL VENT
- ⑦ LOADING GANTRY WITH 'UP & OVER' LOADING GATE
- ⑧ INTERNAL CONCRETE STAIR

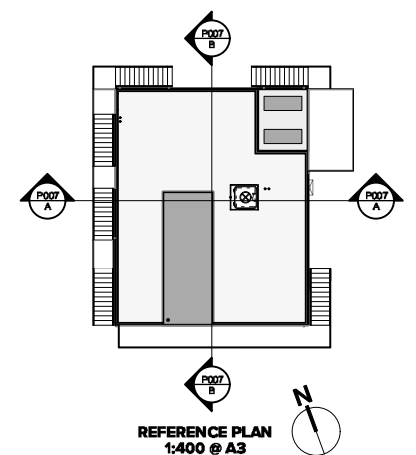

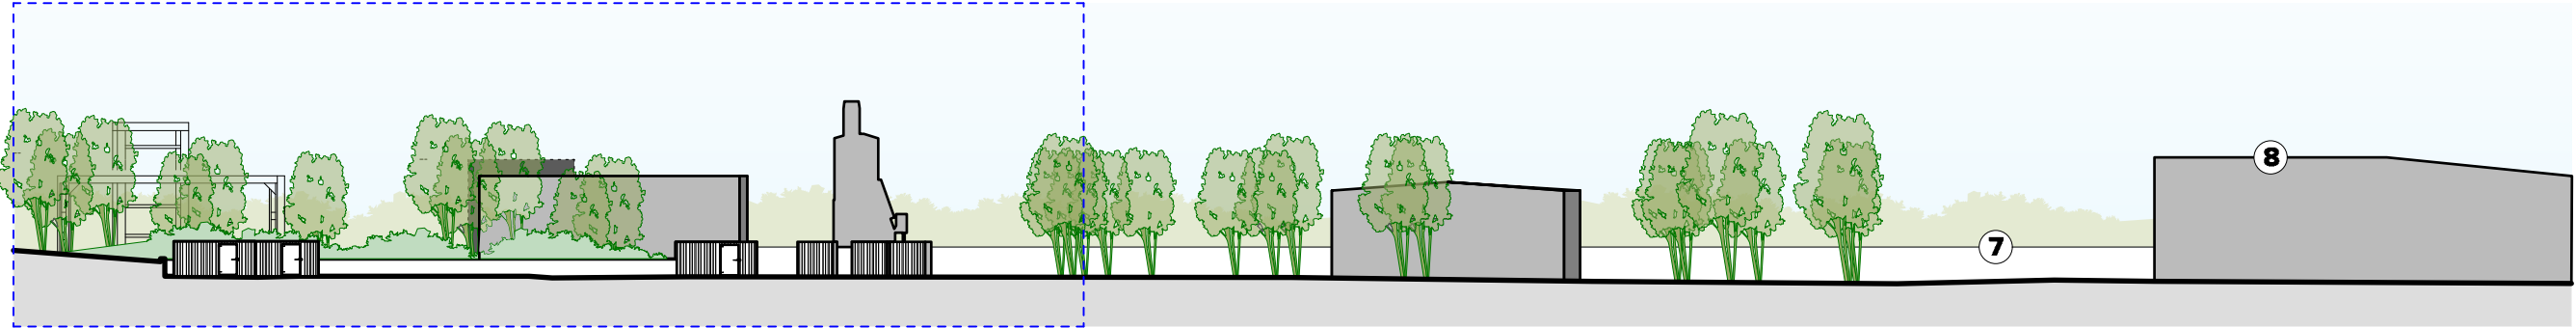



EXISTING SITE SECTIONAL ELEVATION
A-A (SOUTH WEST) 1:500 @A3

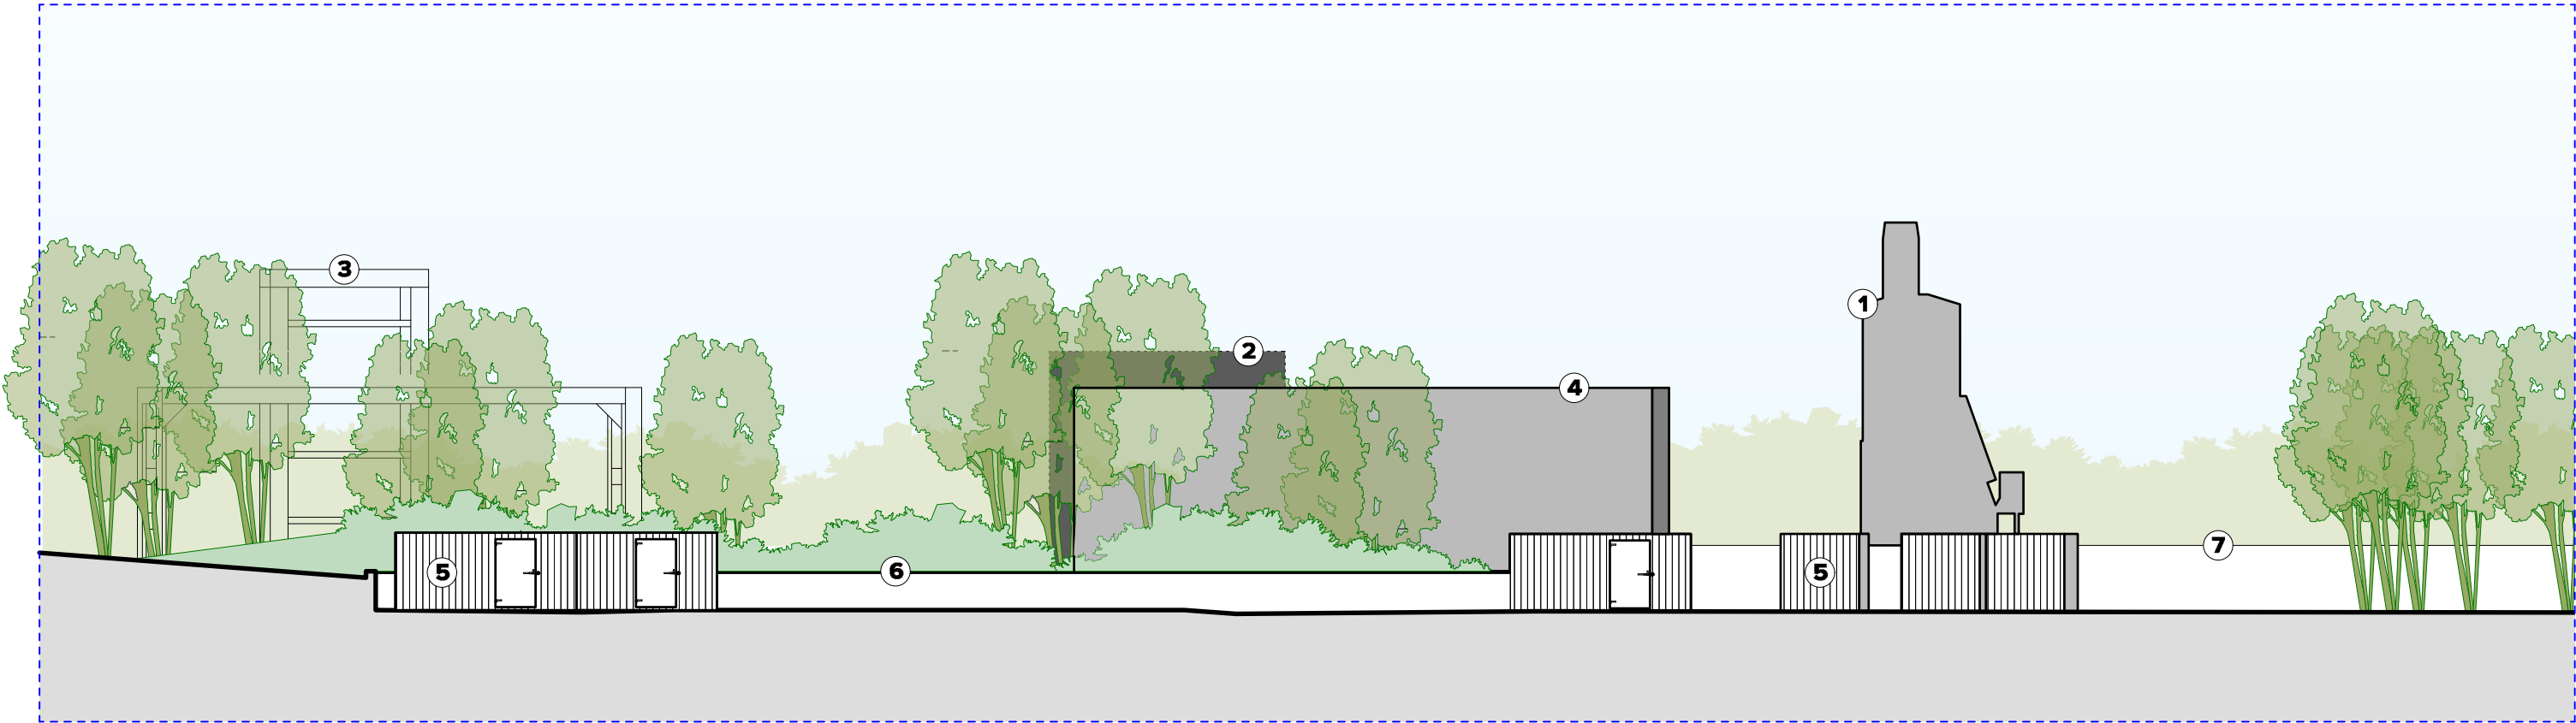


EXISTING SITE SECTIONAL ELEVATION A-A
(SOUTH WEST) EXCERPT 1:200 @A3

- ① EXISTING MINERVA UNIT
- ② EXISTING FIRE HOUSE
- ③ OUTLINE OF EXISTING EARTHQUAKE TRAINING FACILITY
- ④ EXISTING WESSEX BUILDING
- ⑤ EXISTING LIVE FIRE STORAGE CONTAINER
- ⑥ EXISTING MOUND WITH HALF HEIGHT WALL
- ⑦ EXISTING SITE FENCING
- ⑧ EXISTING MAINTENANCE BUILDING

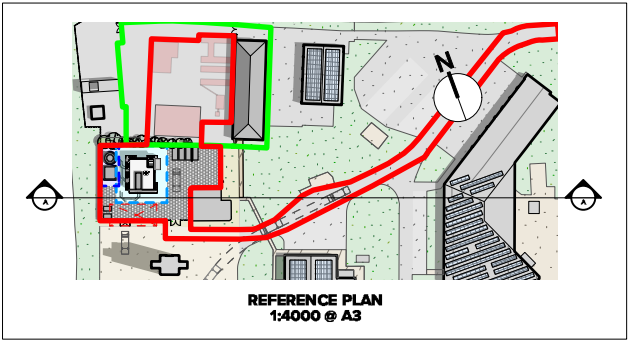

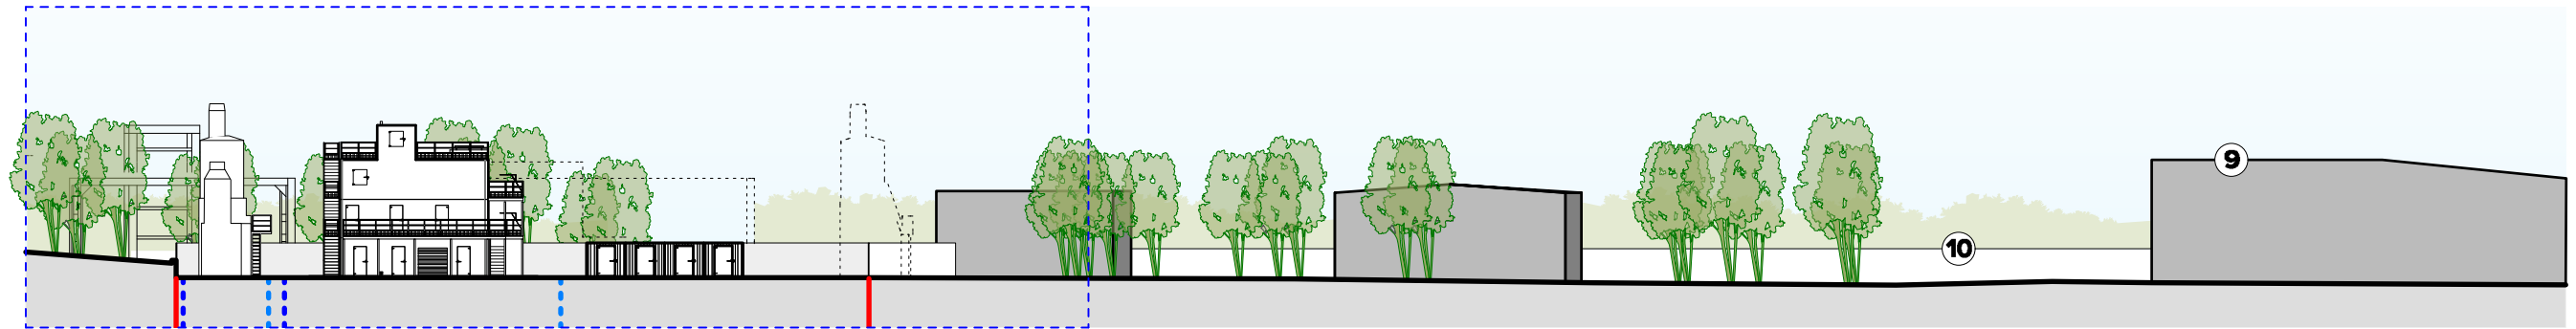

PROPOSED SITE SECTIONAL ELEVATION
A-A (SOUTH WEST) 1:500 @A3

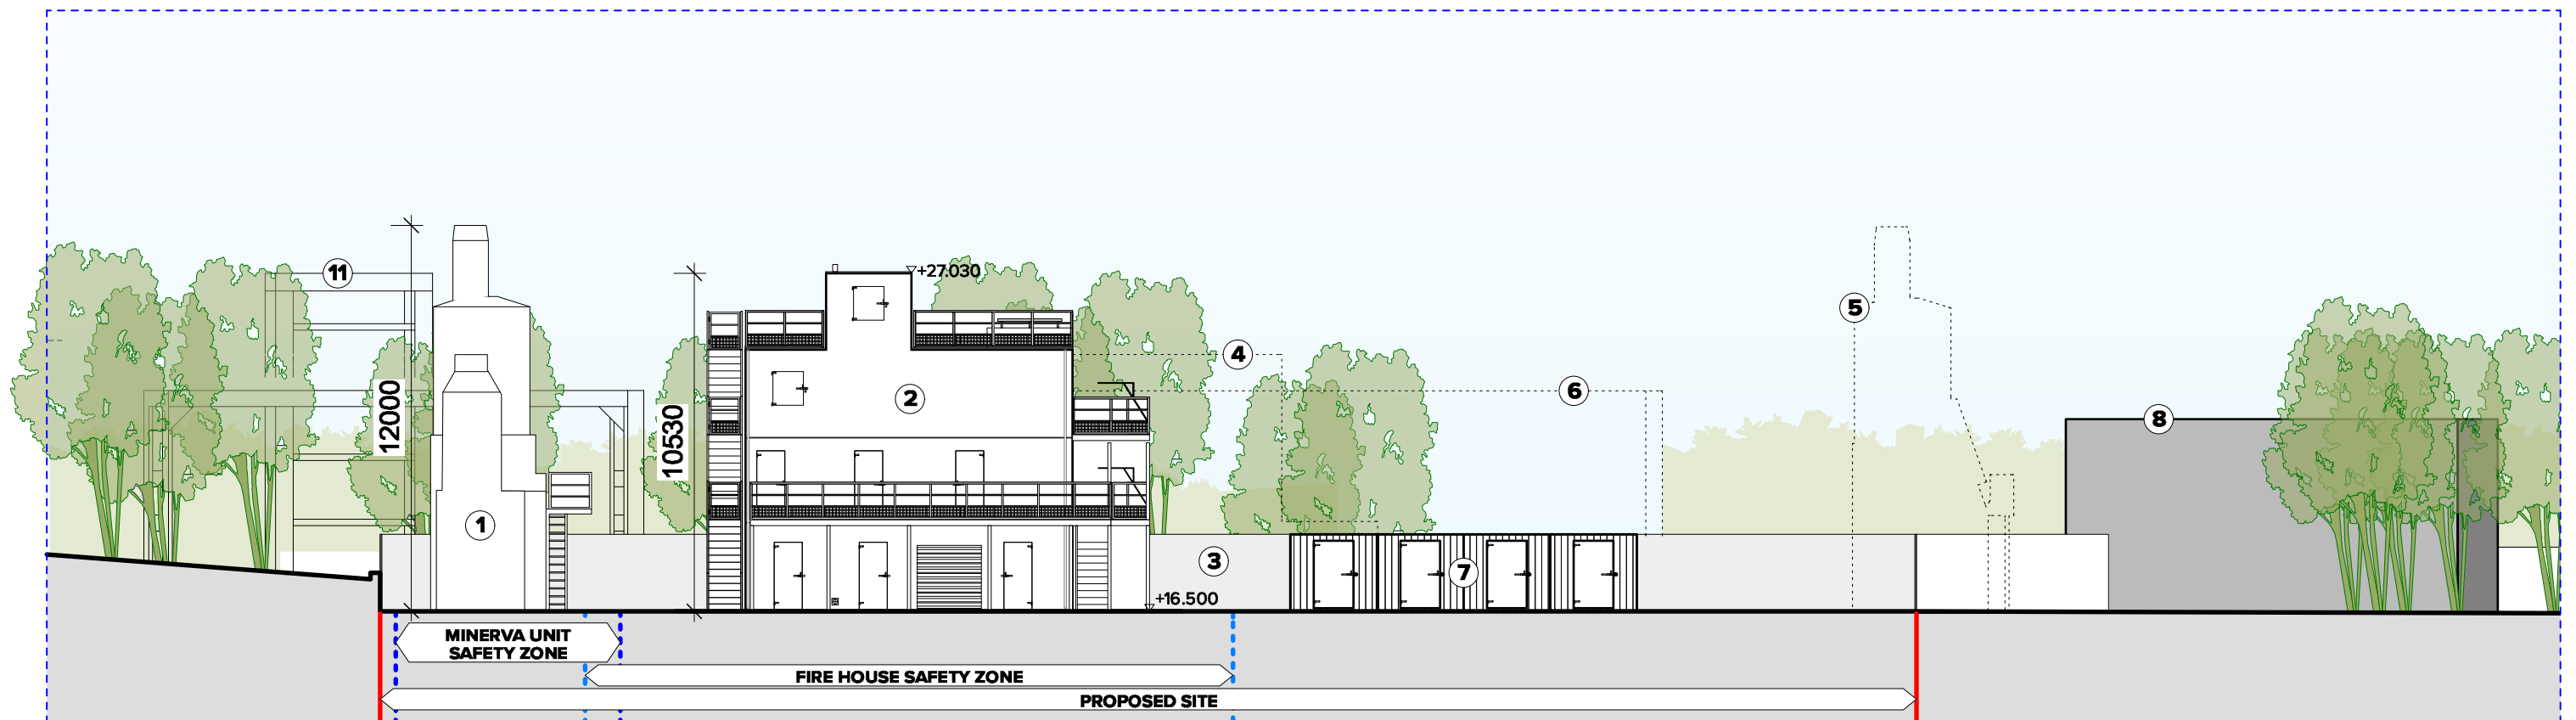

PROPOSED SITE SECTIONAL ELEVATION
A-A (SOUTH WEST) EXCERPT 1:200 @A3

- | | |
|--|--|
| ① PROPOSED MINERVA UNIT | ⑦ PROPOSED LIVE FIRE STORAGE CONTAINERS |
| ② PROPOSED FIRE HOUSE | ⑧ DEVELOPED BUILDING AS PER PLANNING APPLICATION. REF: 8687512 |
| ③ PROPOSED PROTECTIVE PERIMETER PALISADE FENCING | ⑨ EXISTING MAINTENANCE BUILDING |
| ④ OUTLINE OF EXISTING FIRE HOUSE - TO BE REMOVED AFTER COMPLETION OF PROPOSED FIRE HOUSE (REF: 8687512) | ⑩ EXISTING SITE FENCING |
| ⑤ OUTLINE OF EXISTING MINERVA UNIT - TO BE REMOVED AFTER COMPLETION OF PROPOSED FIRE HOUSE (REF: 8687512) | ⑪ OUTLINE OF EXISTING EARTHQUAKE TRAINING FACILITY |
| ⑥ OUTLINE OF EXISTING WESSEX BUILDING - TO BE REMOVED AFTER COMPLETION OF PROPOSED FIRE HOUSE (REF: 8687512) | |

