


PROPOSED SITE SECTIONAL ELEVATION
A-A (SOUTH WEST) 1:500 @A3

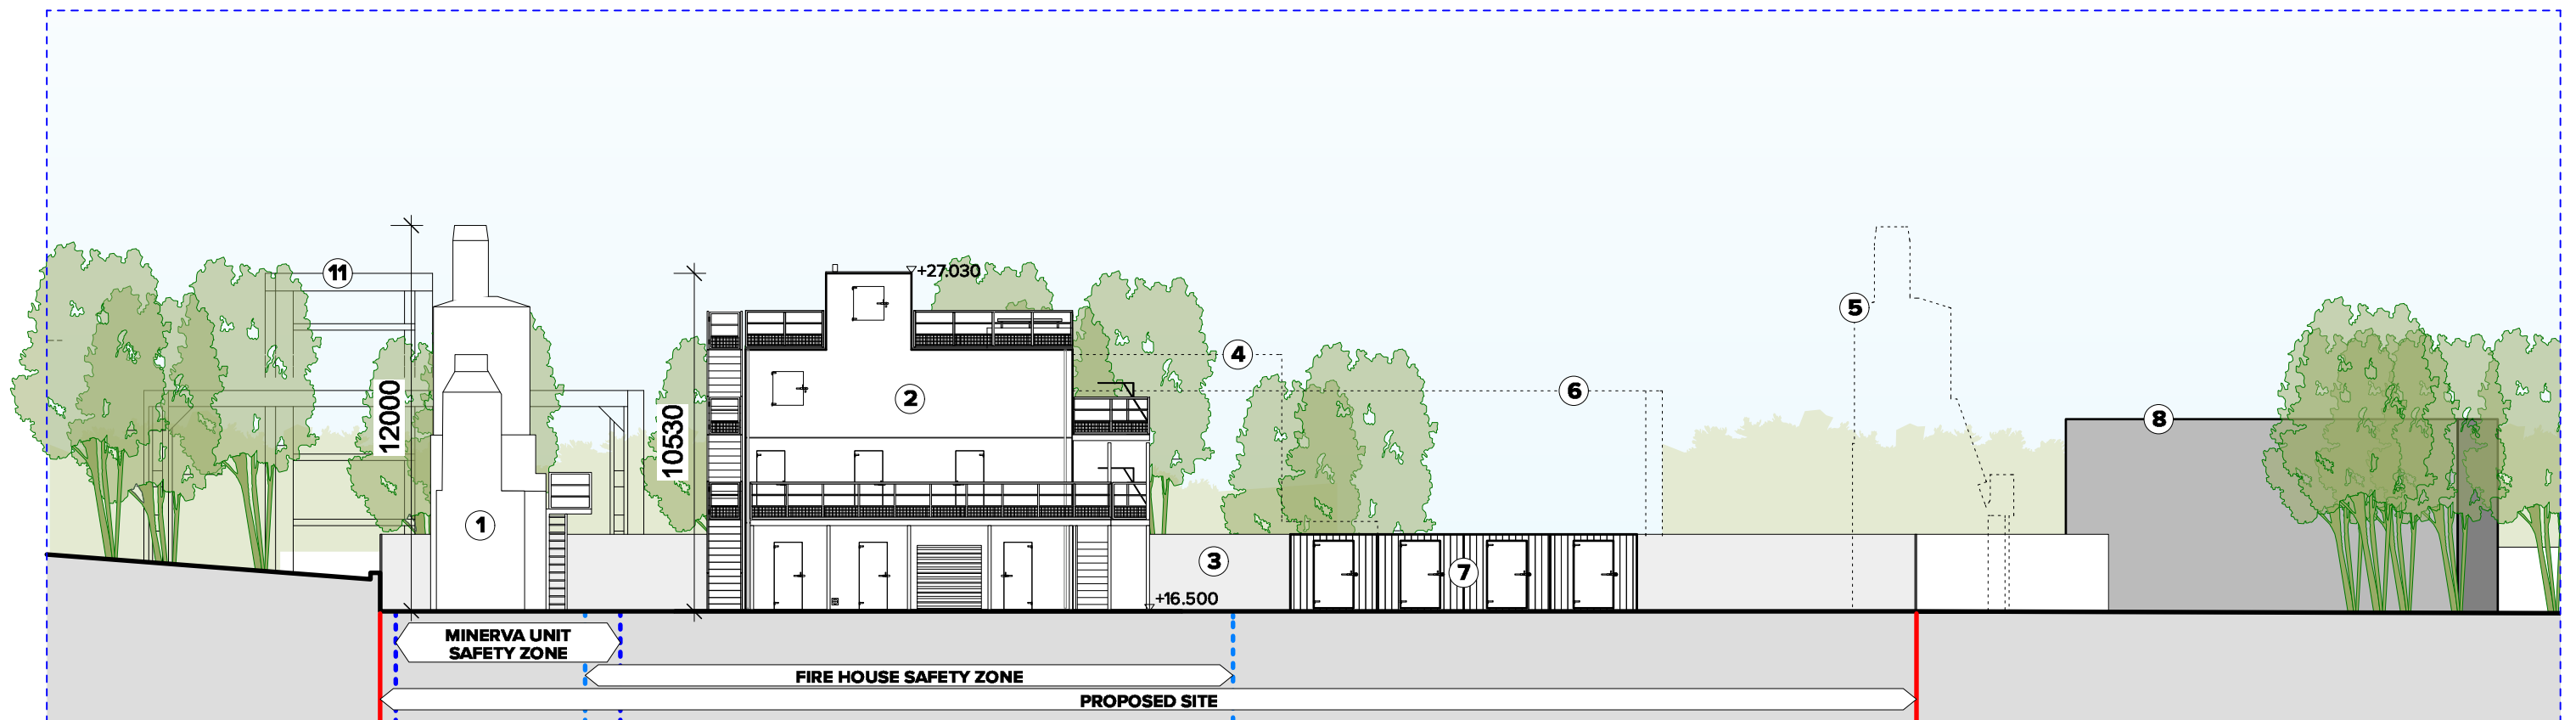

PROPOSED SITE SECTIONAL ELEVATION
A-A (SOUTH WEST) EXCERPT 1:200 @A3

- | | |
|--|--|
| ① PROPOSED MINERVA UNIT | ⑦ PROPOSED LIVE FIRE STORAGE CONTAINERS |
| ② PROPOSED FIRE HOUSE | ⑧ DEVELOPED BUILDING AS PER PLANNING APPLICATION. REF: 8687512 |
| ③ PROPOSED PROTECTIVE PERIMETER PALISADE FENCING | ⑨ EXISTING MAINTENANCE BUILDING |
| ④ OUTLINE OF EXISTING FIRE HOUSE - TO BE REMOVED AFTER COMPLETION OF PROPOSED FIRE HOUSE (REF: 8687512) | ⑩ EXISTING SITE FENCING |
| ⑤ OUTLINE OF EXISTING MINERVA UNIT - TO BE REMOVED AFTER COMPLETION OF PROPOSED FIRE HOUSE (REF: 8687512) | ⑪ OUTLINE OF EXISTING EARTHQUAKE TRAINING FACILITY |
| ⑥ OUTLINE OF EXISTING WESSEX BUILDING - TO BE REMOVED AFTER COMPLETION OF PROPOSED FIRE HOUSE (REF: 8687512) | |

