
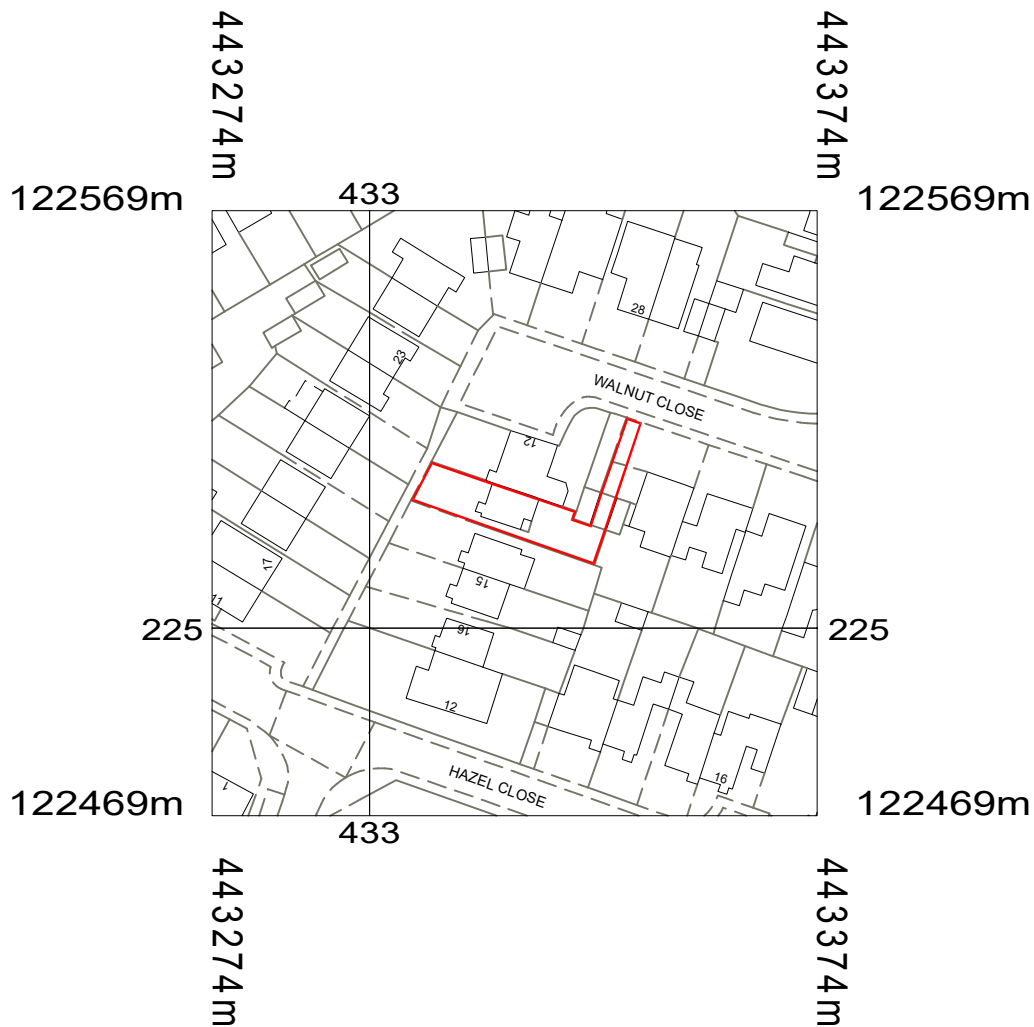


**LOCATION PLAN  
(1:1250 SCALE)**

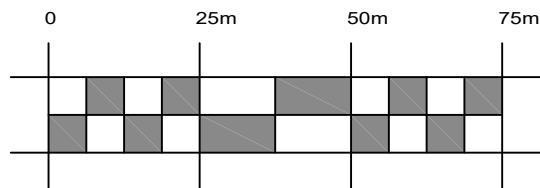

Scale 1:1250

| REV   | DATE | DETAILS | DRAWN |
|---|------|---------|-------|
| Copyright © 2009 JaGs ArchiTechs. All rights reserved. Limited reproduction and distribution permitted for the sole purpose of the construction of this named development only. Do not scale - refer to figured dimensions only. |      |         |       |

Crown copyright and database rights 2022 OS 100035409  
Reproduction in whole or in part is prohibited  
without the permission of Ordnance Survey.

|                                                                             |                             |                        |      |
|-----------------------------------------------------------------------------|-----------------------------|------------------------|------|
| PROJECT TITLE:<br><b>13 WALNUT CLOSE<br/>CHANDLERS FORD<br/>SOUTHAMPTON</b> |                             |                        |      |
| DRAWING TITLE:<br><b>LOCATION PLAN</b>                                      | SCALE<br><b>1:1250 @ A4</b> |                        |      |
|                                                                             | DATE<br><b>JULY 2022</b>    |                        |      |
|                                                                             | DRAWN BY<br><b>GE</b>       | CHECKED BY<br><b>-</b> |      |
| DRAWING NO.<br><b>711825/446-000</b>                                        |                             |                        | REV. |



**JAGS  
ARCHITECTS**  
ARCHITECTURAL CONSULTANTS

46 Lingwood Close, Bassett, Southampton, Hampshire. SO16 7GJ  
Tel. 023 8076 7284 E-Mail. admin@jagsarchitects.co.uk  
Web. www.jagsarchitects.co.uk  
Registered in England Number 6637588