


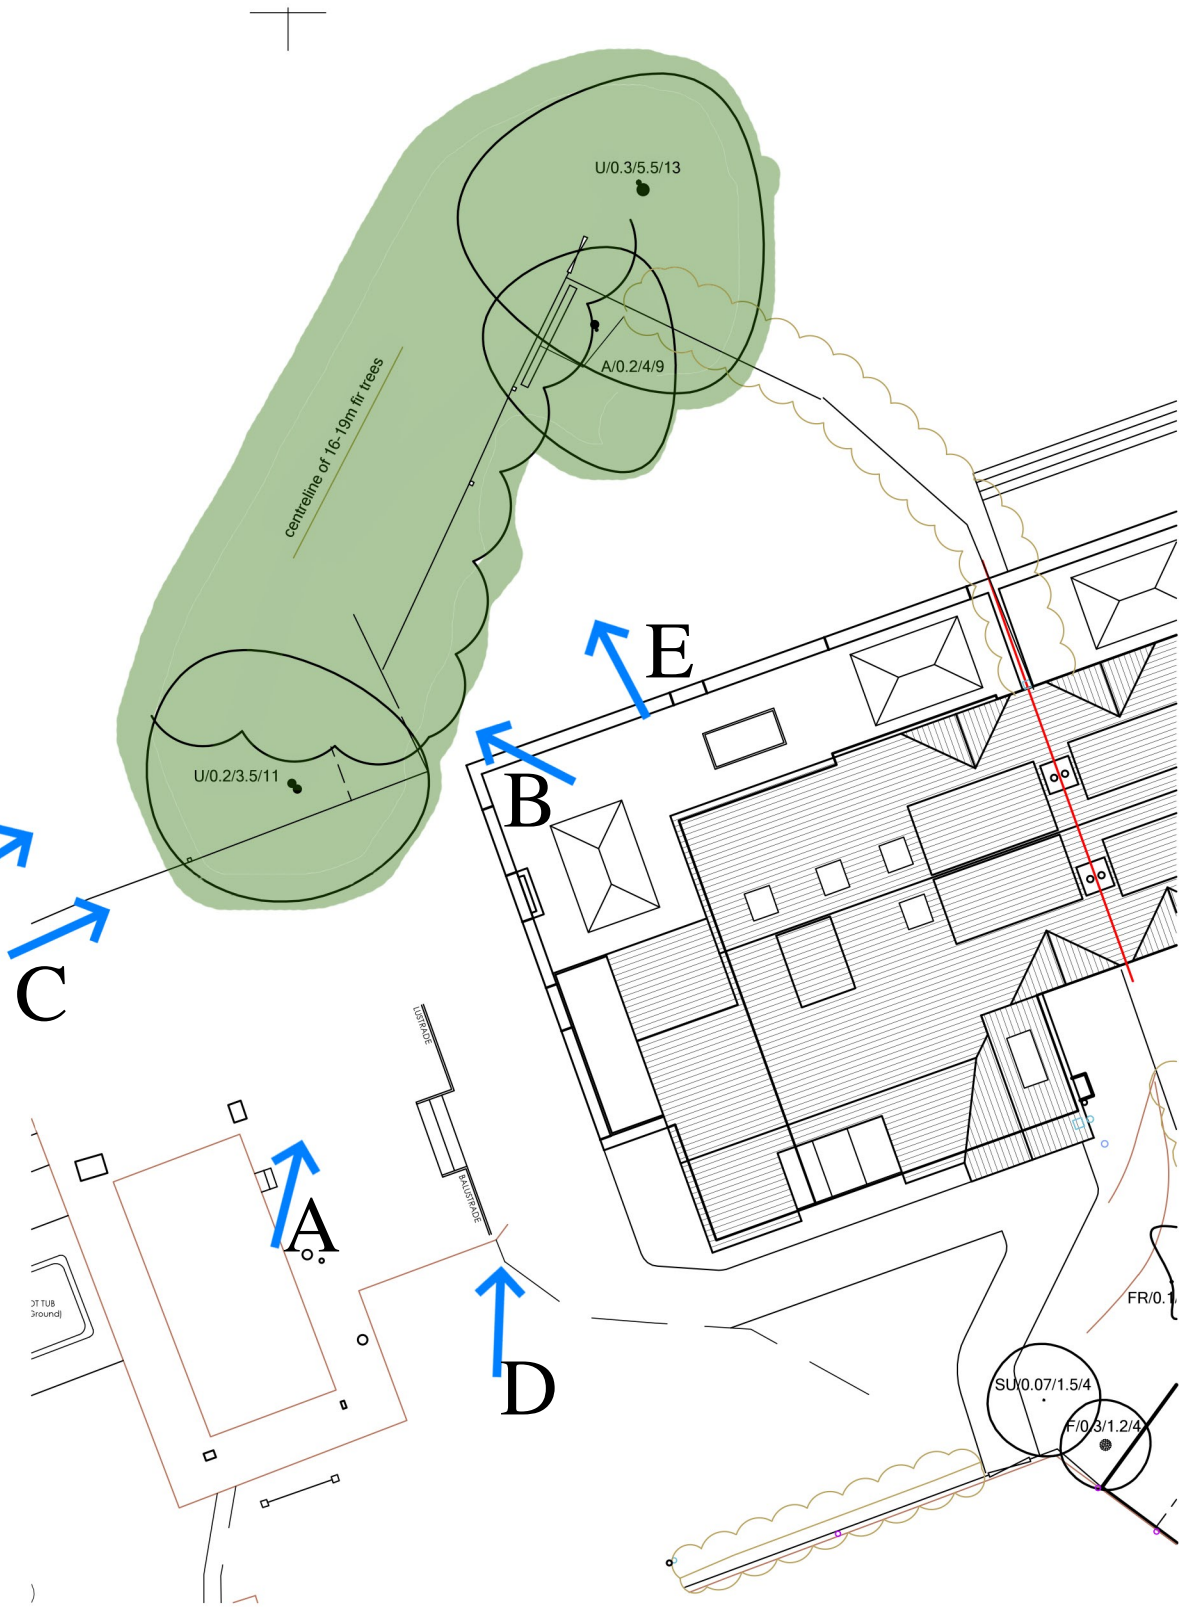

Project	TREE PRUNING AT BURGESSLAND, CHURCH LANE BOTLEY SO30 2EQ					Drawing	TREE PHOTOGRAPHS			Rev.	-
						Job-Dwg Number	18015-PL-902				
Client	MR WALLACE					 JAMES POTTER ASSOCIATES www.jpa.design JPA - PORTSMOUTH 117 Highland Road, Southsea, Portsmouth, PO4 9DD t. +44(0)2394 002 897					
Status	INFORMATION										
Scale	NTS		Sheet Size A3								
Author	JP	Checked	RH	Date	18/07/22						