


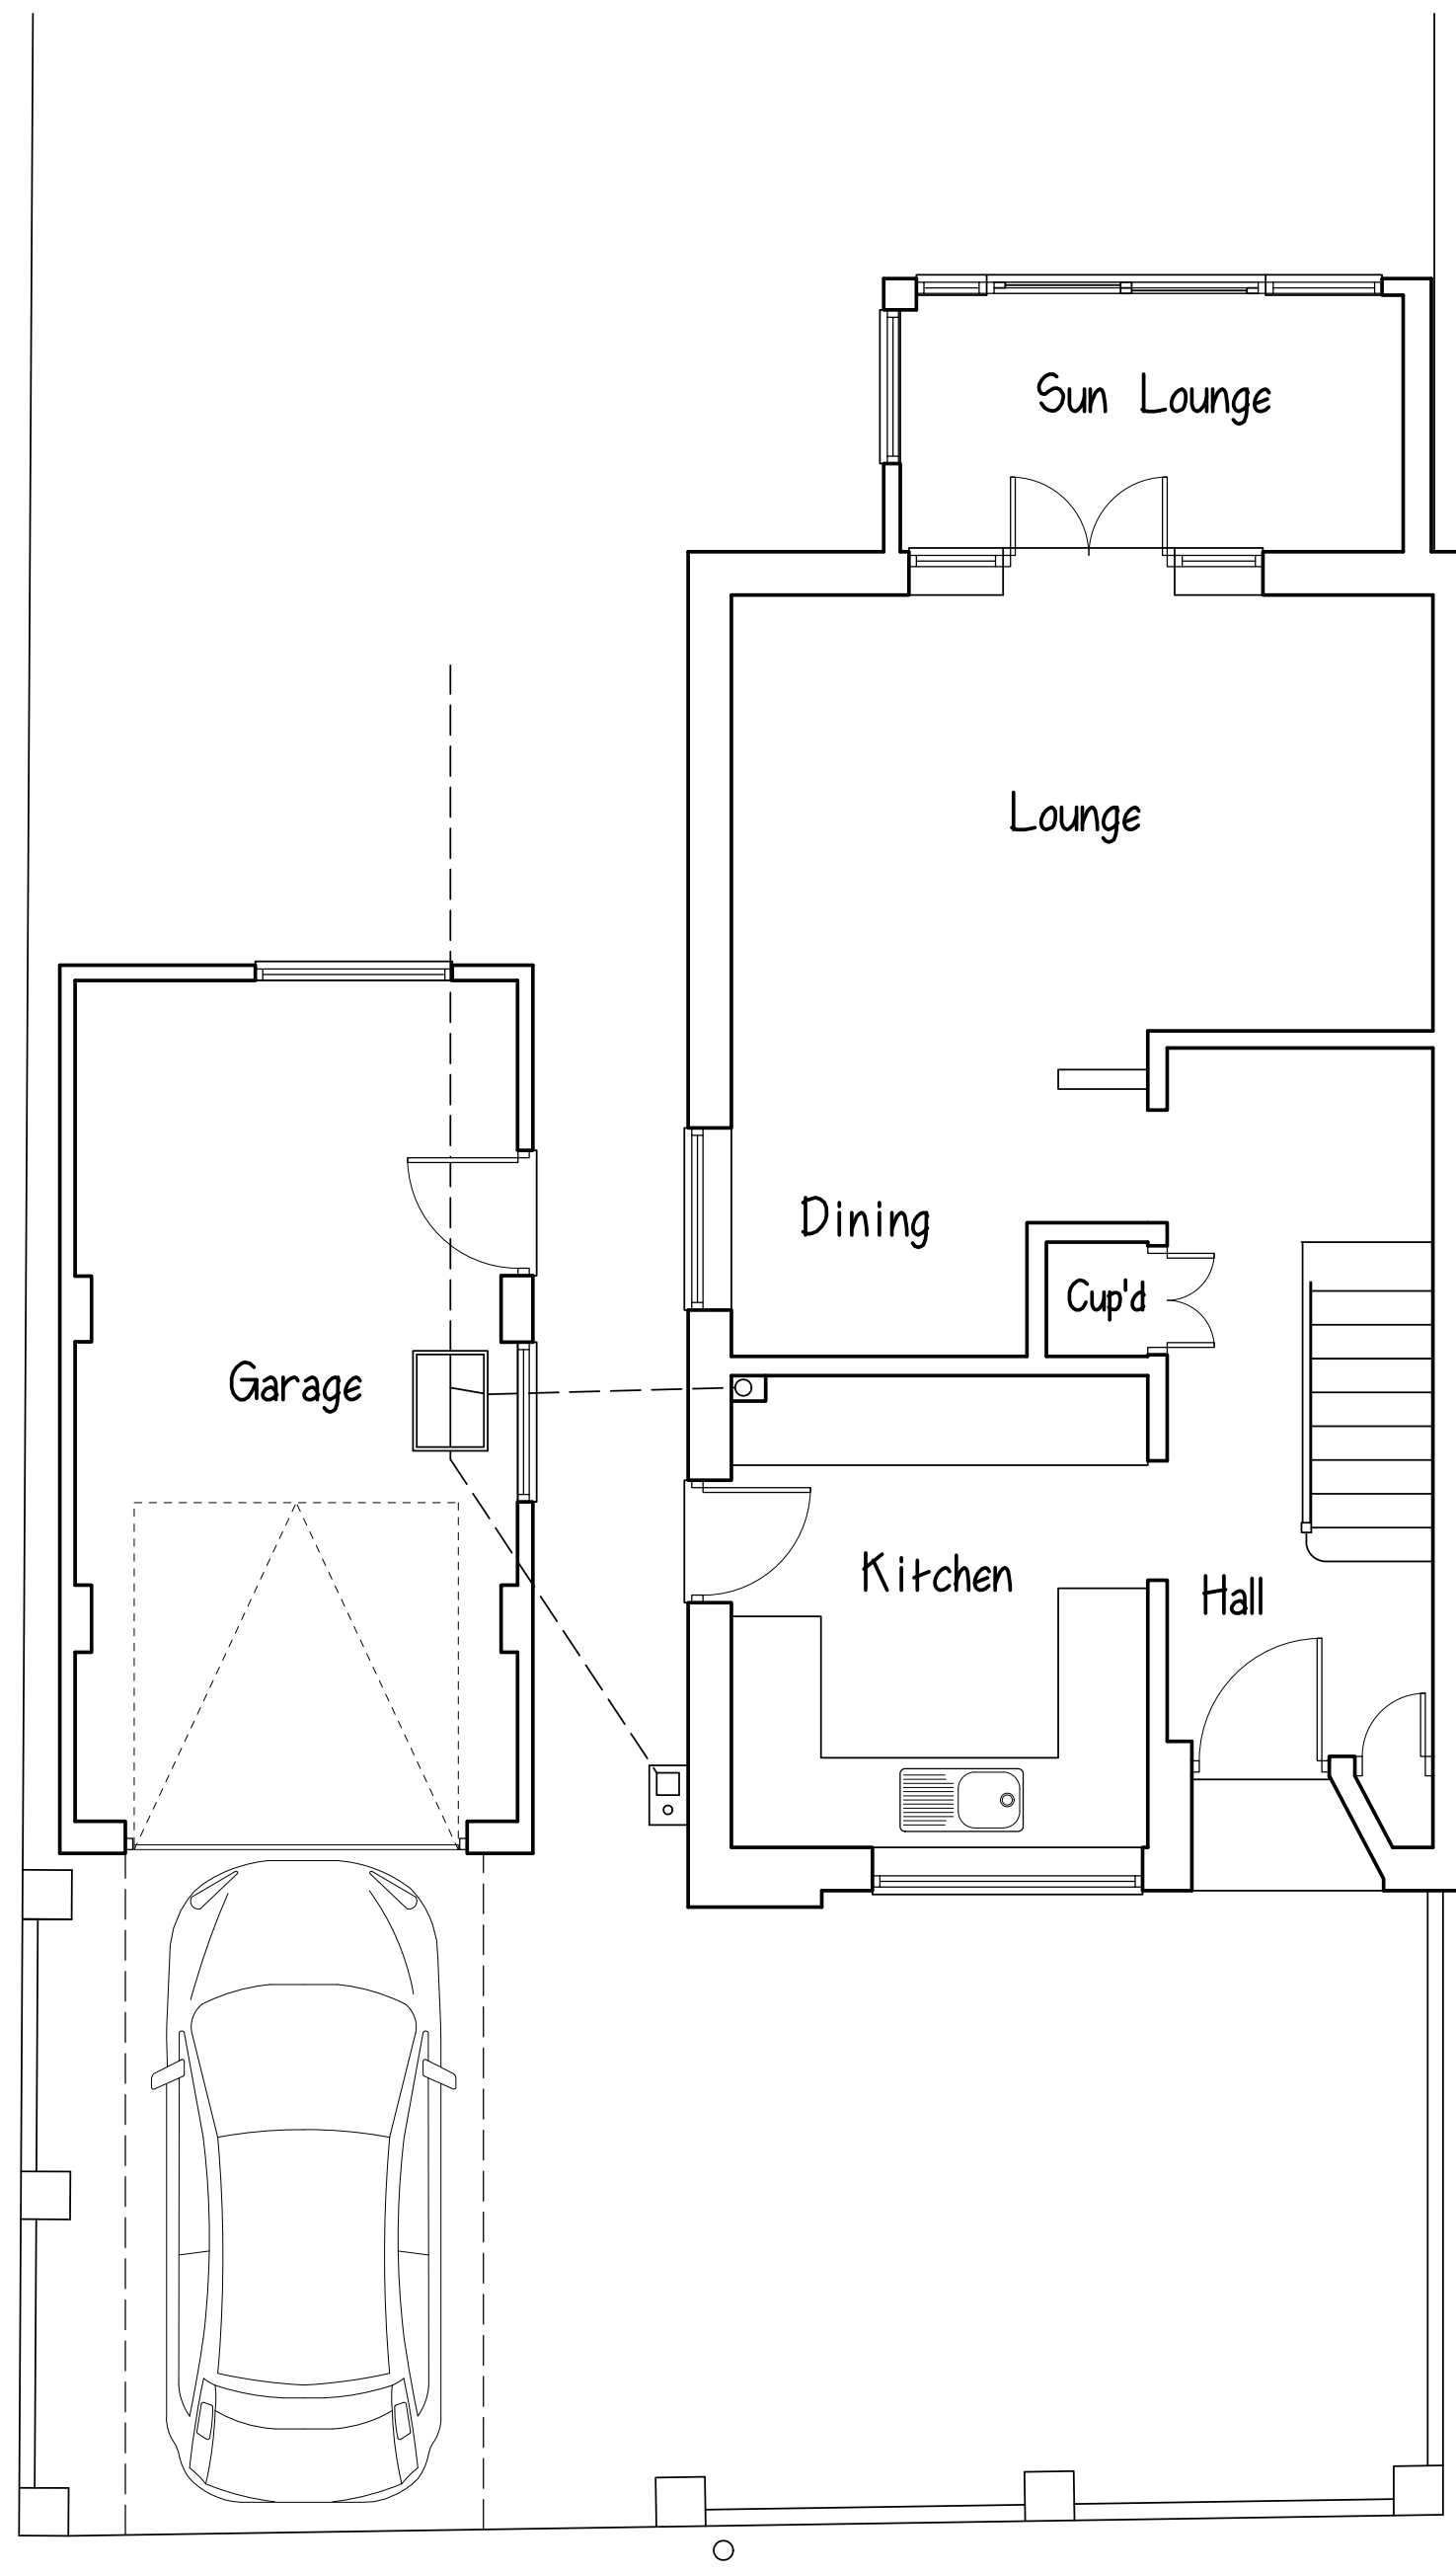


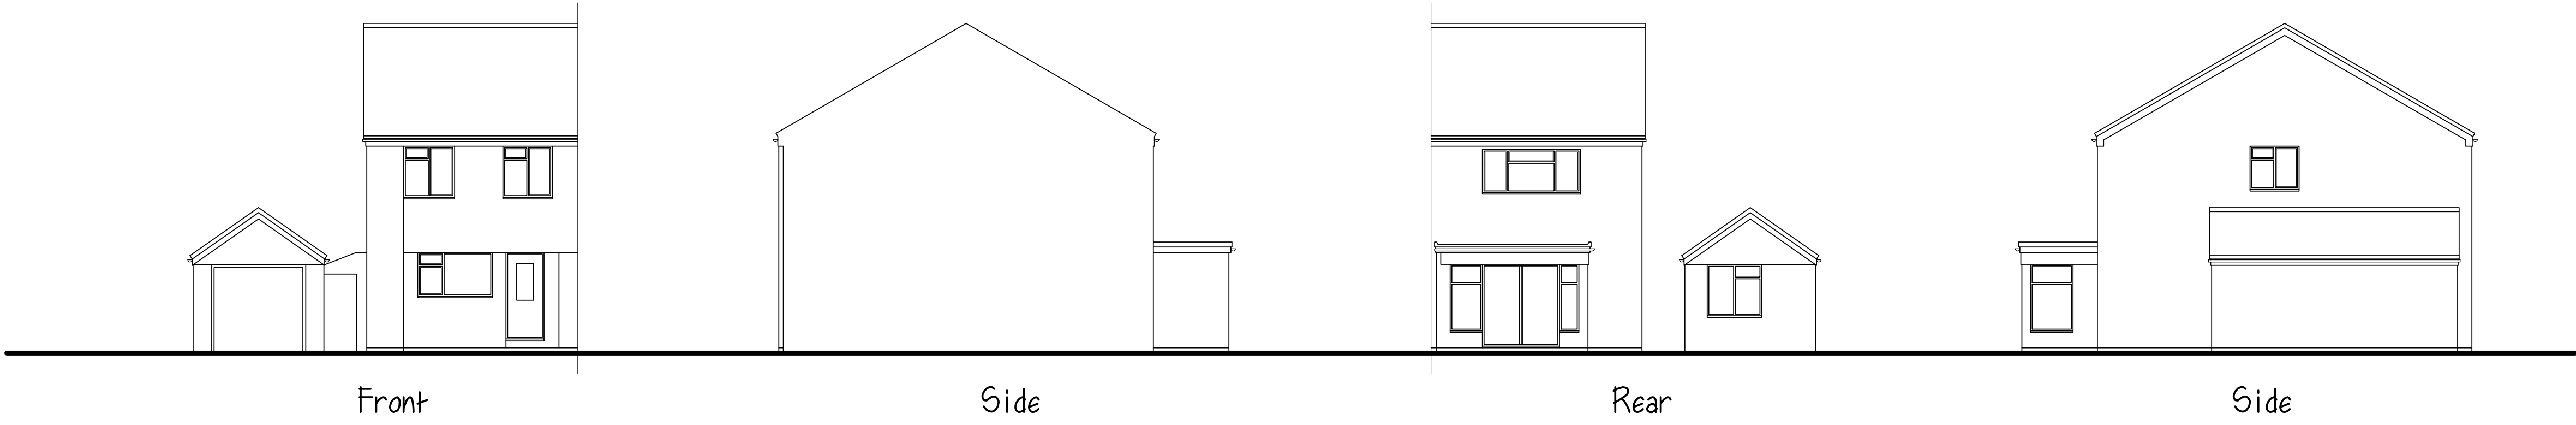

Ground Floor

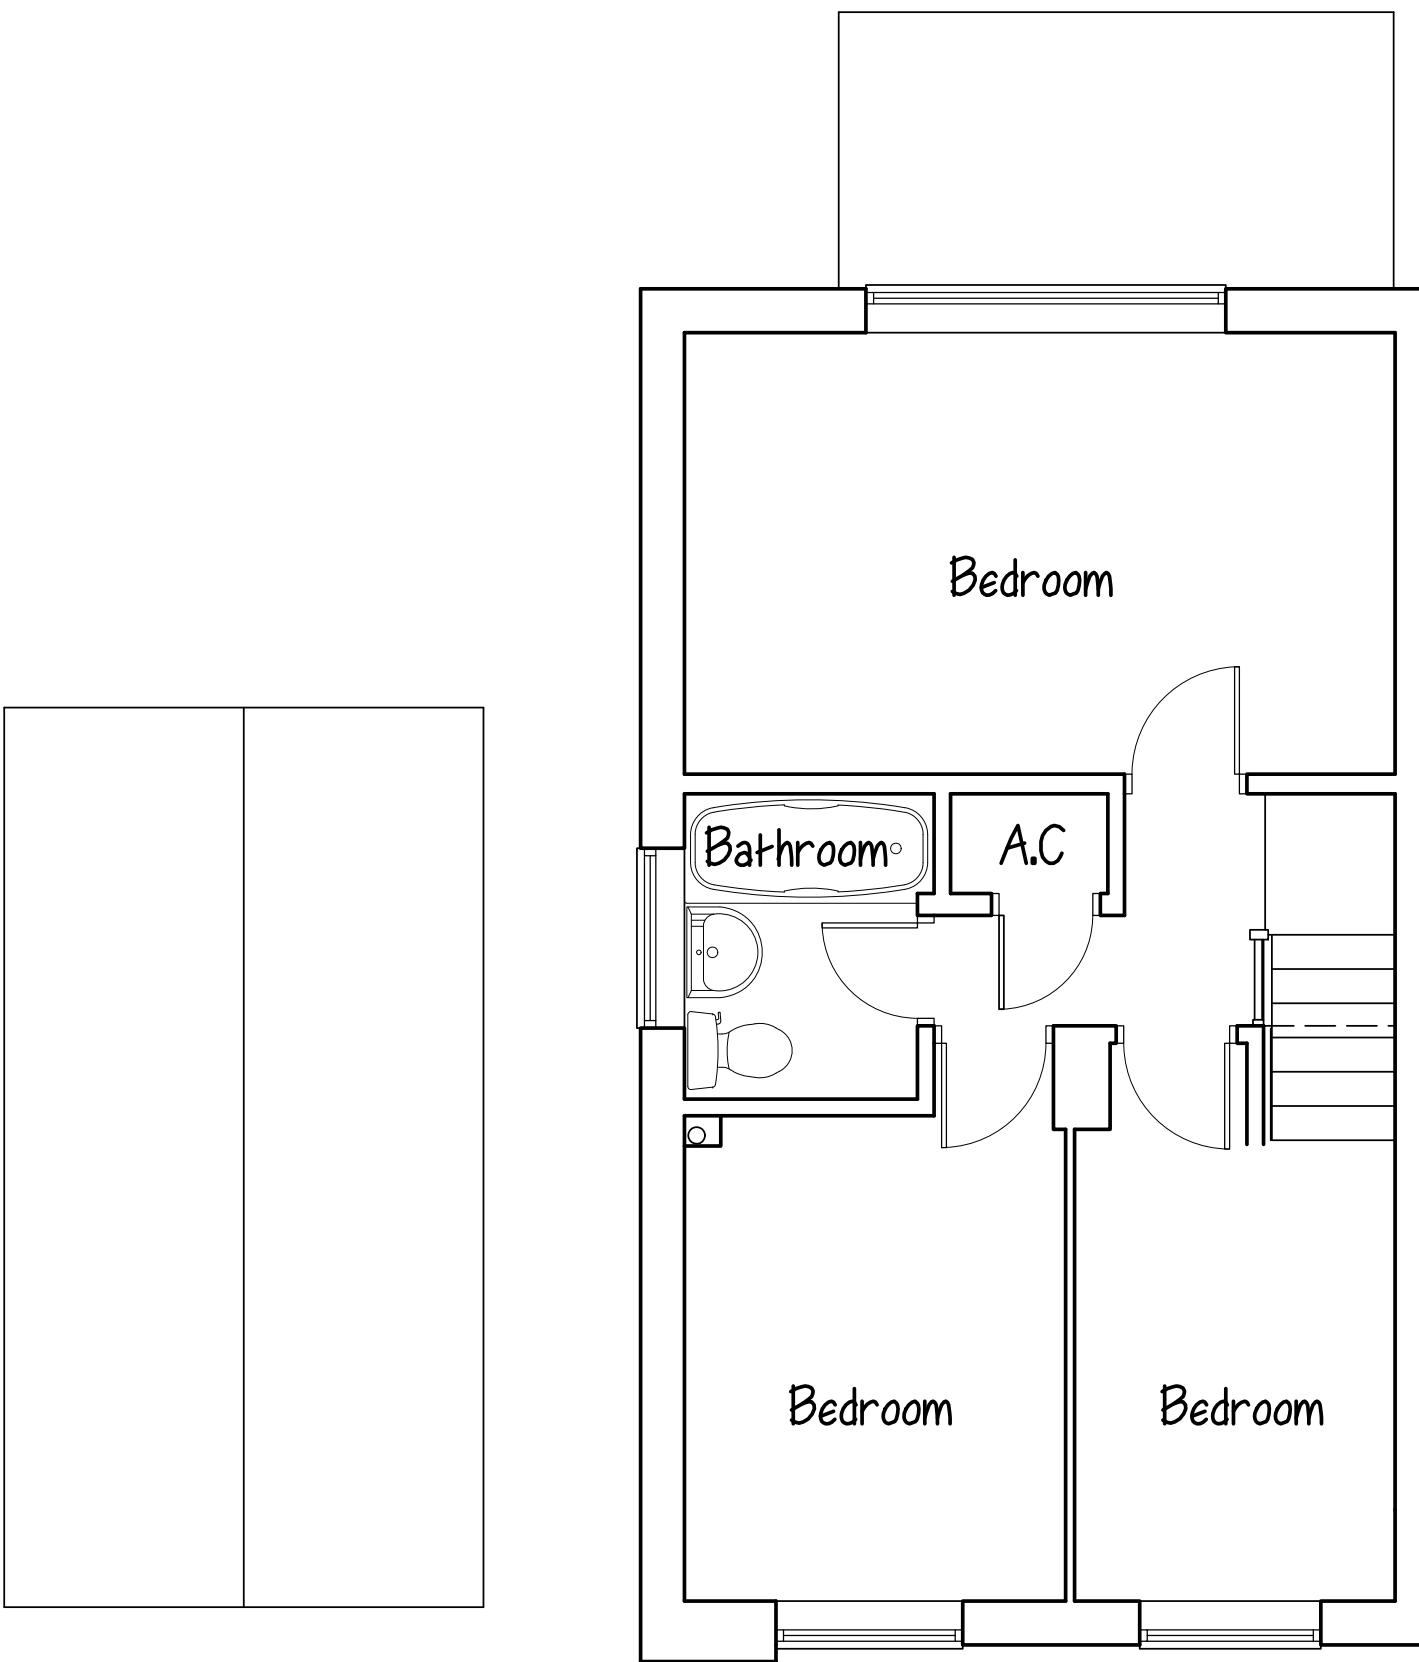

First Floor

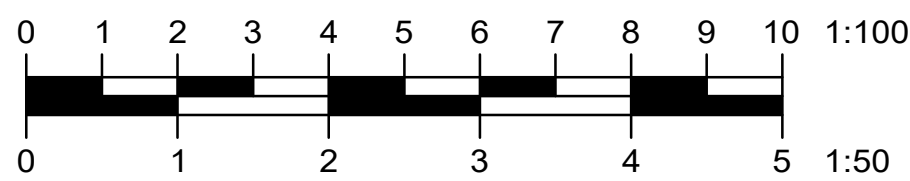

MARTIN MOYSE M.R.I.C.S

Chartered Building Surveyor

Title: EXISTING

Address: 16 COULSDON ROAD,
HEDGE END, SOUTHAMPTON,
HAMPSHIRE SO30 0JR

Scale: A1 - Plans 1 to 50, Elevations 1 to 100 Date: June 2022 Drawing No: 01

This drawing does not constitute a specification of work to be done, and is to be read in conjunction with notes. All dimensions to be checked on site. This drawing is copyright ©