

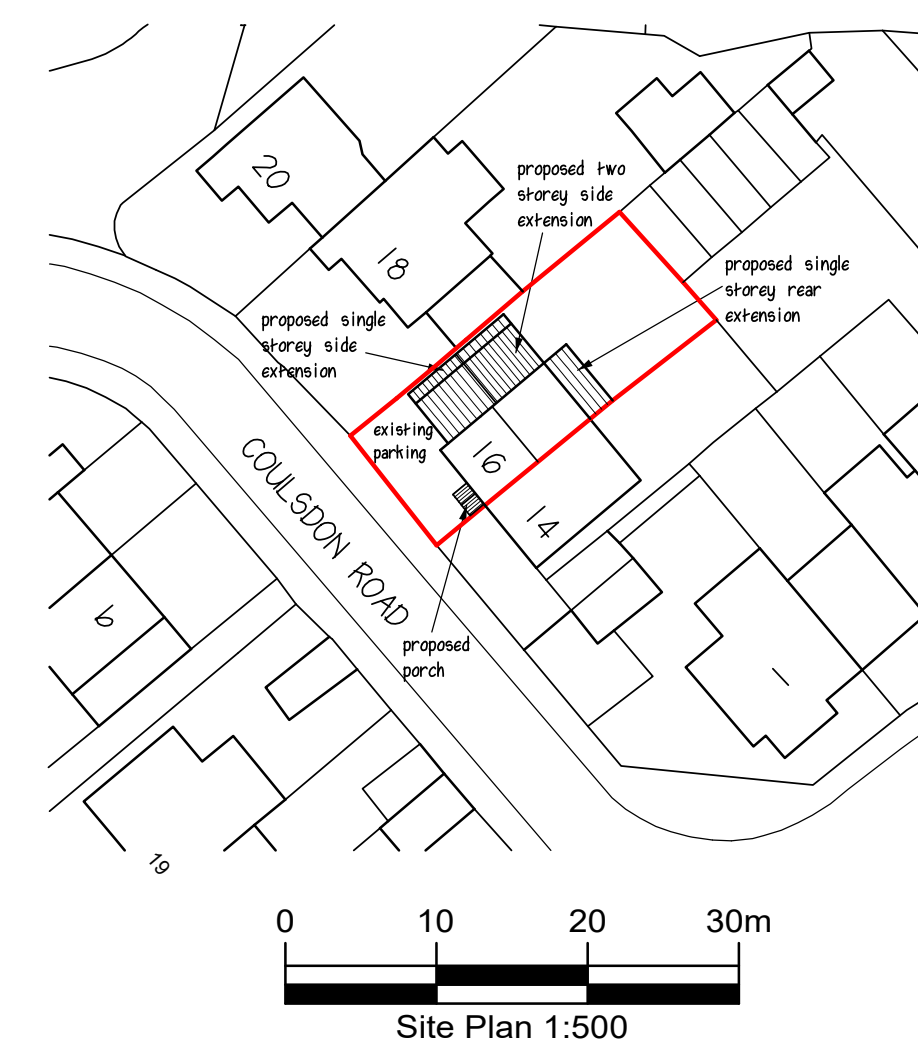
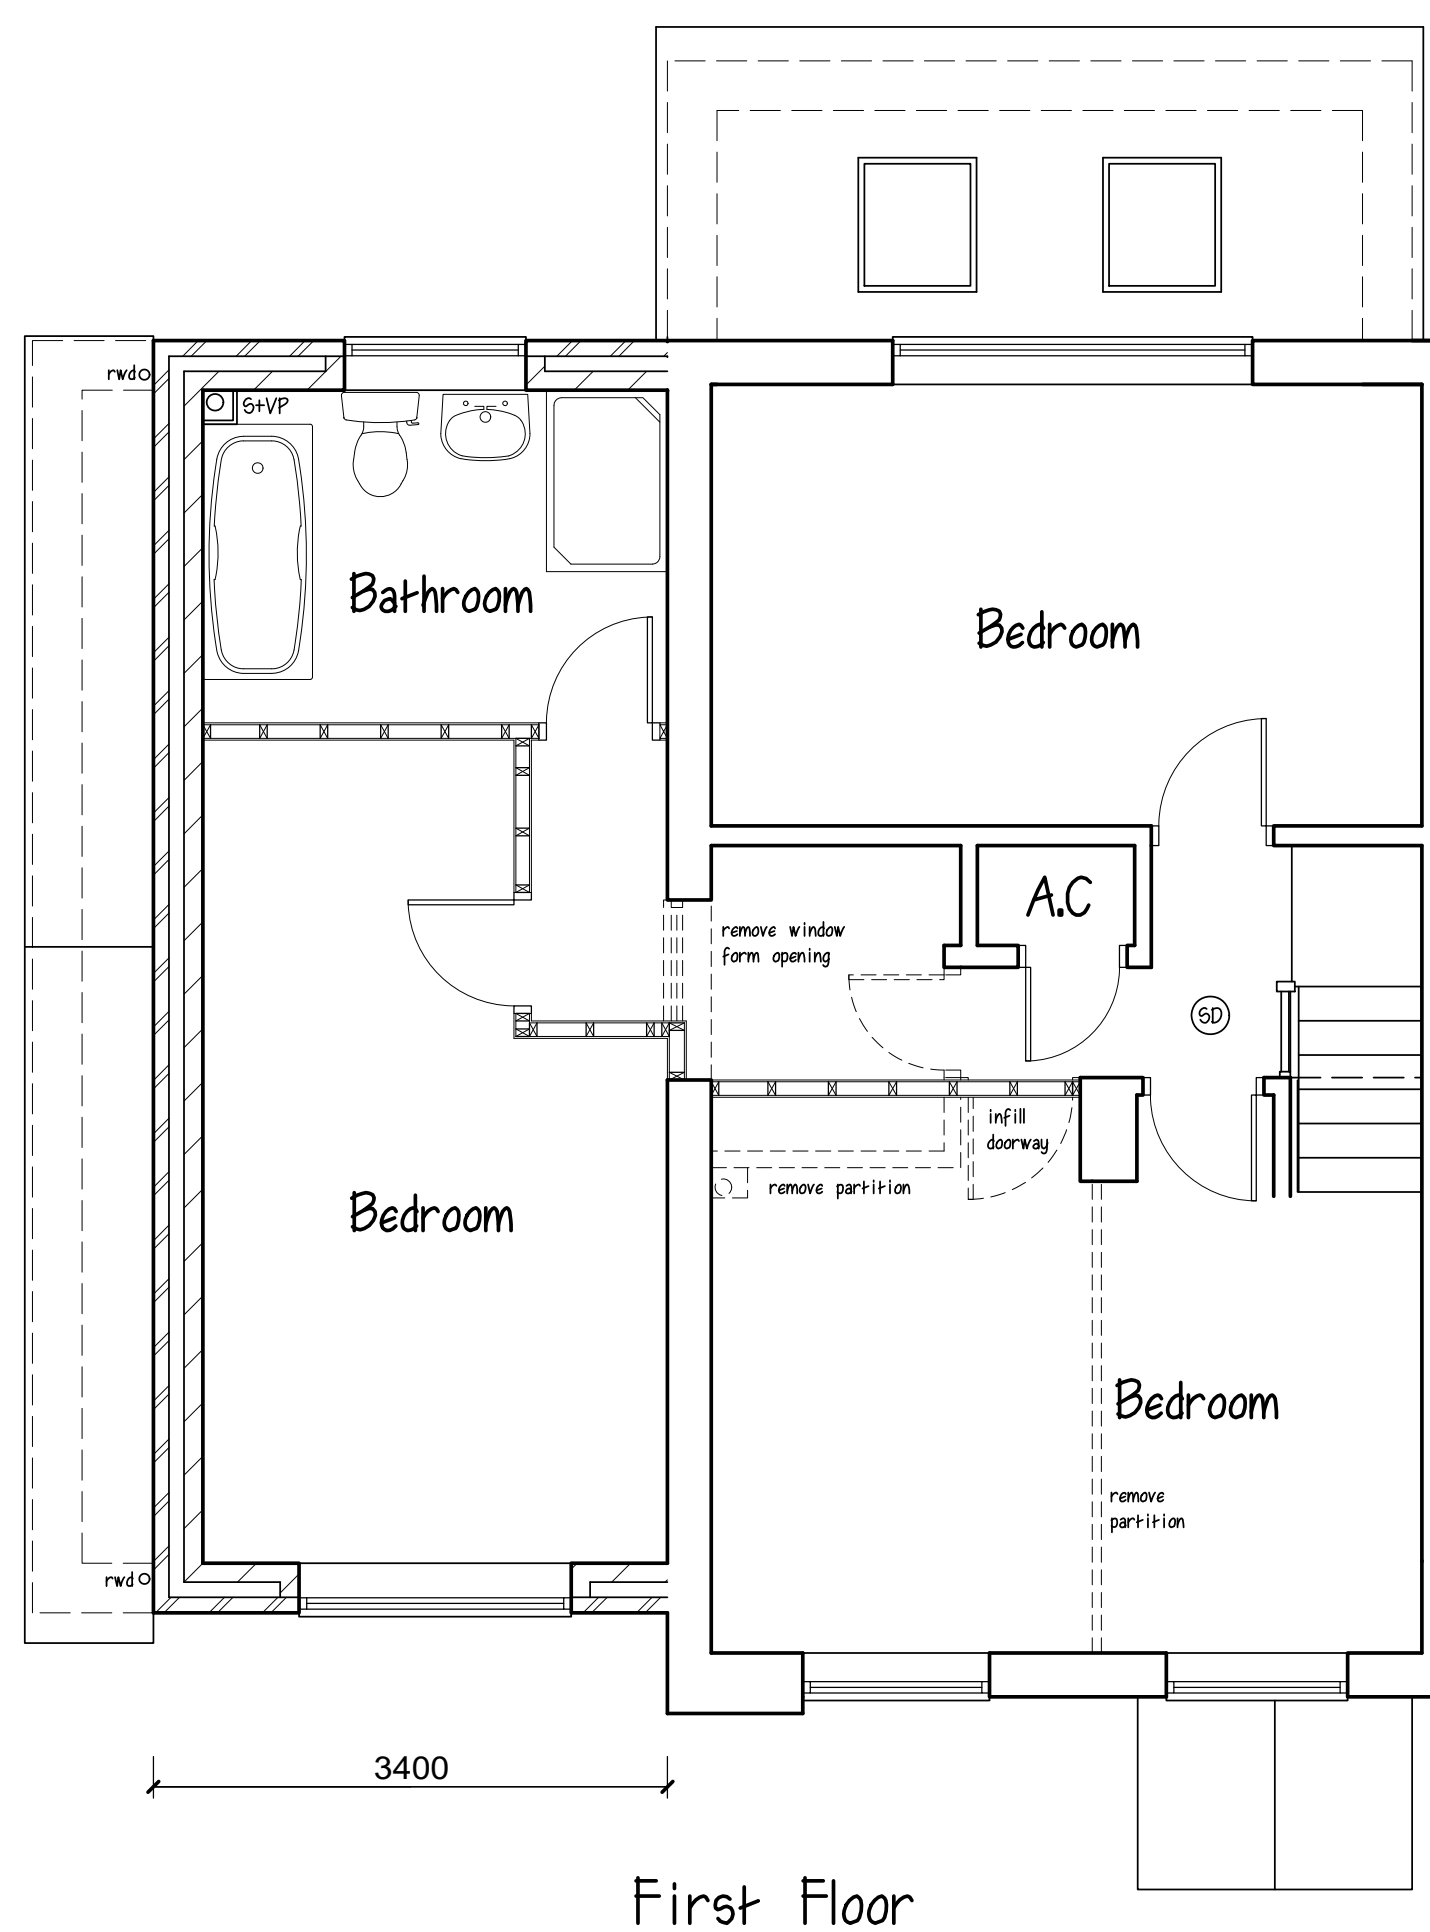


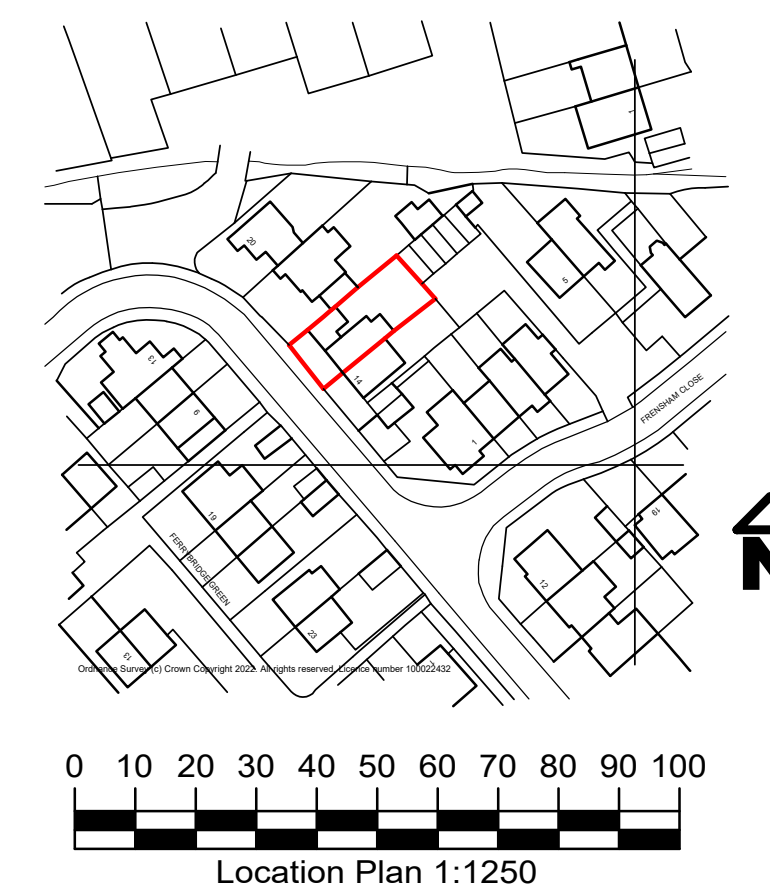

First Floor

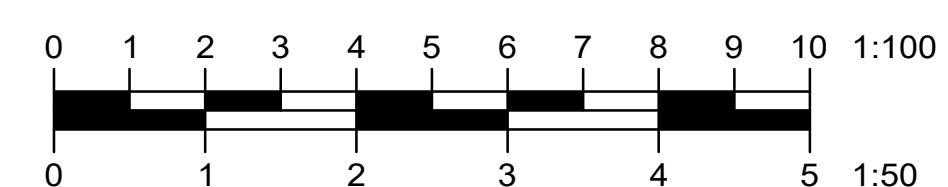

Chartered Building Surveyor

Address: 16 COULSDON ROAD,
HEDGE END, SOUTHAMPTON,
HAMPSHIRE SO30 0JR

Scale: A1 - Plans 1 to 50, Elevations 1 to 100 Date: June 2022 Drawing No:02

This drawing does not constitute a specification of work to be done, and is to be read in conjunction with notes
All dimensions to be checked on site. This drawing is copyright ©