
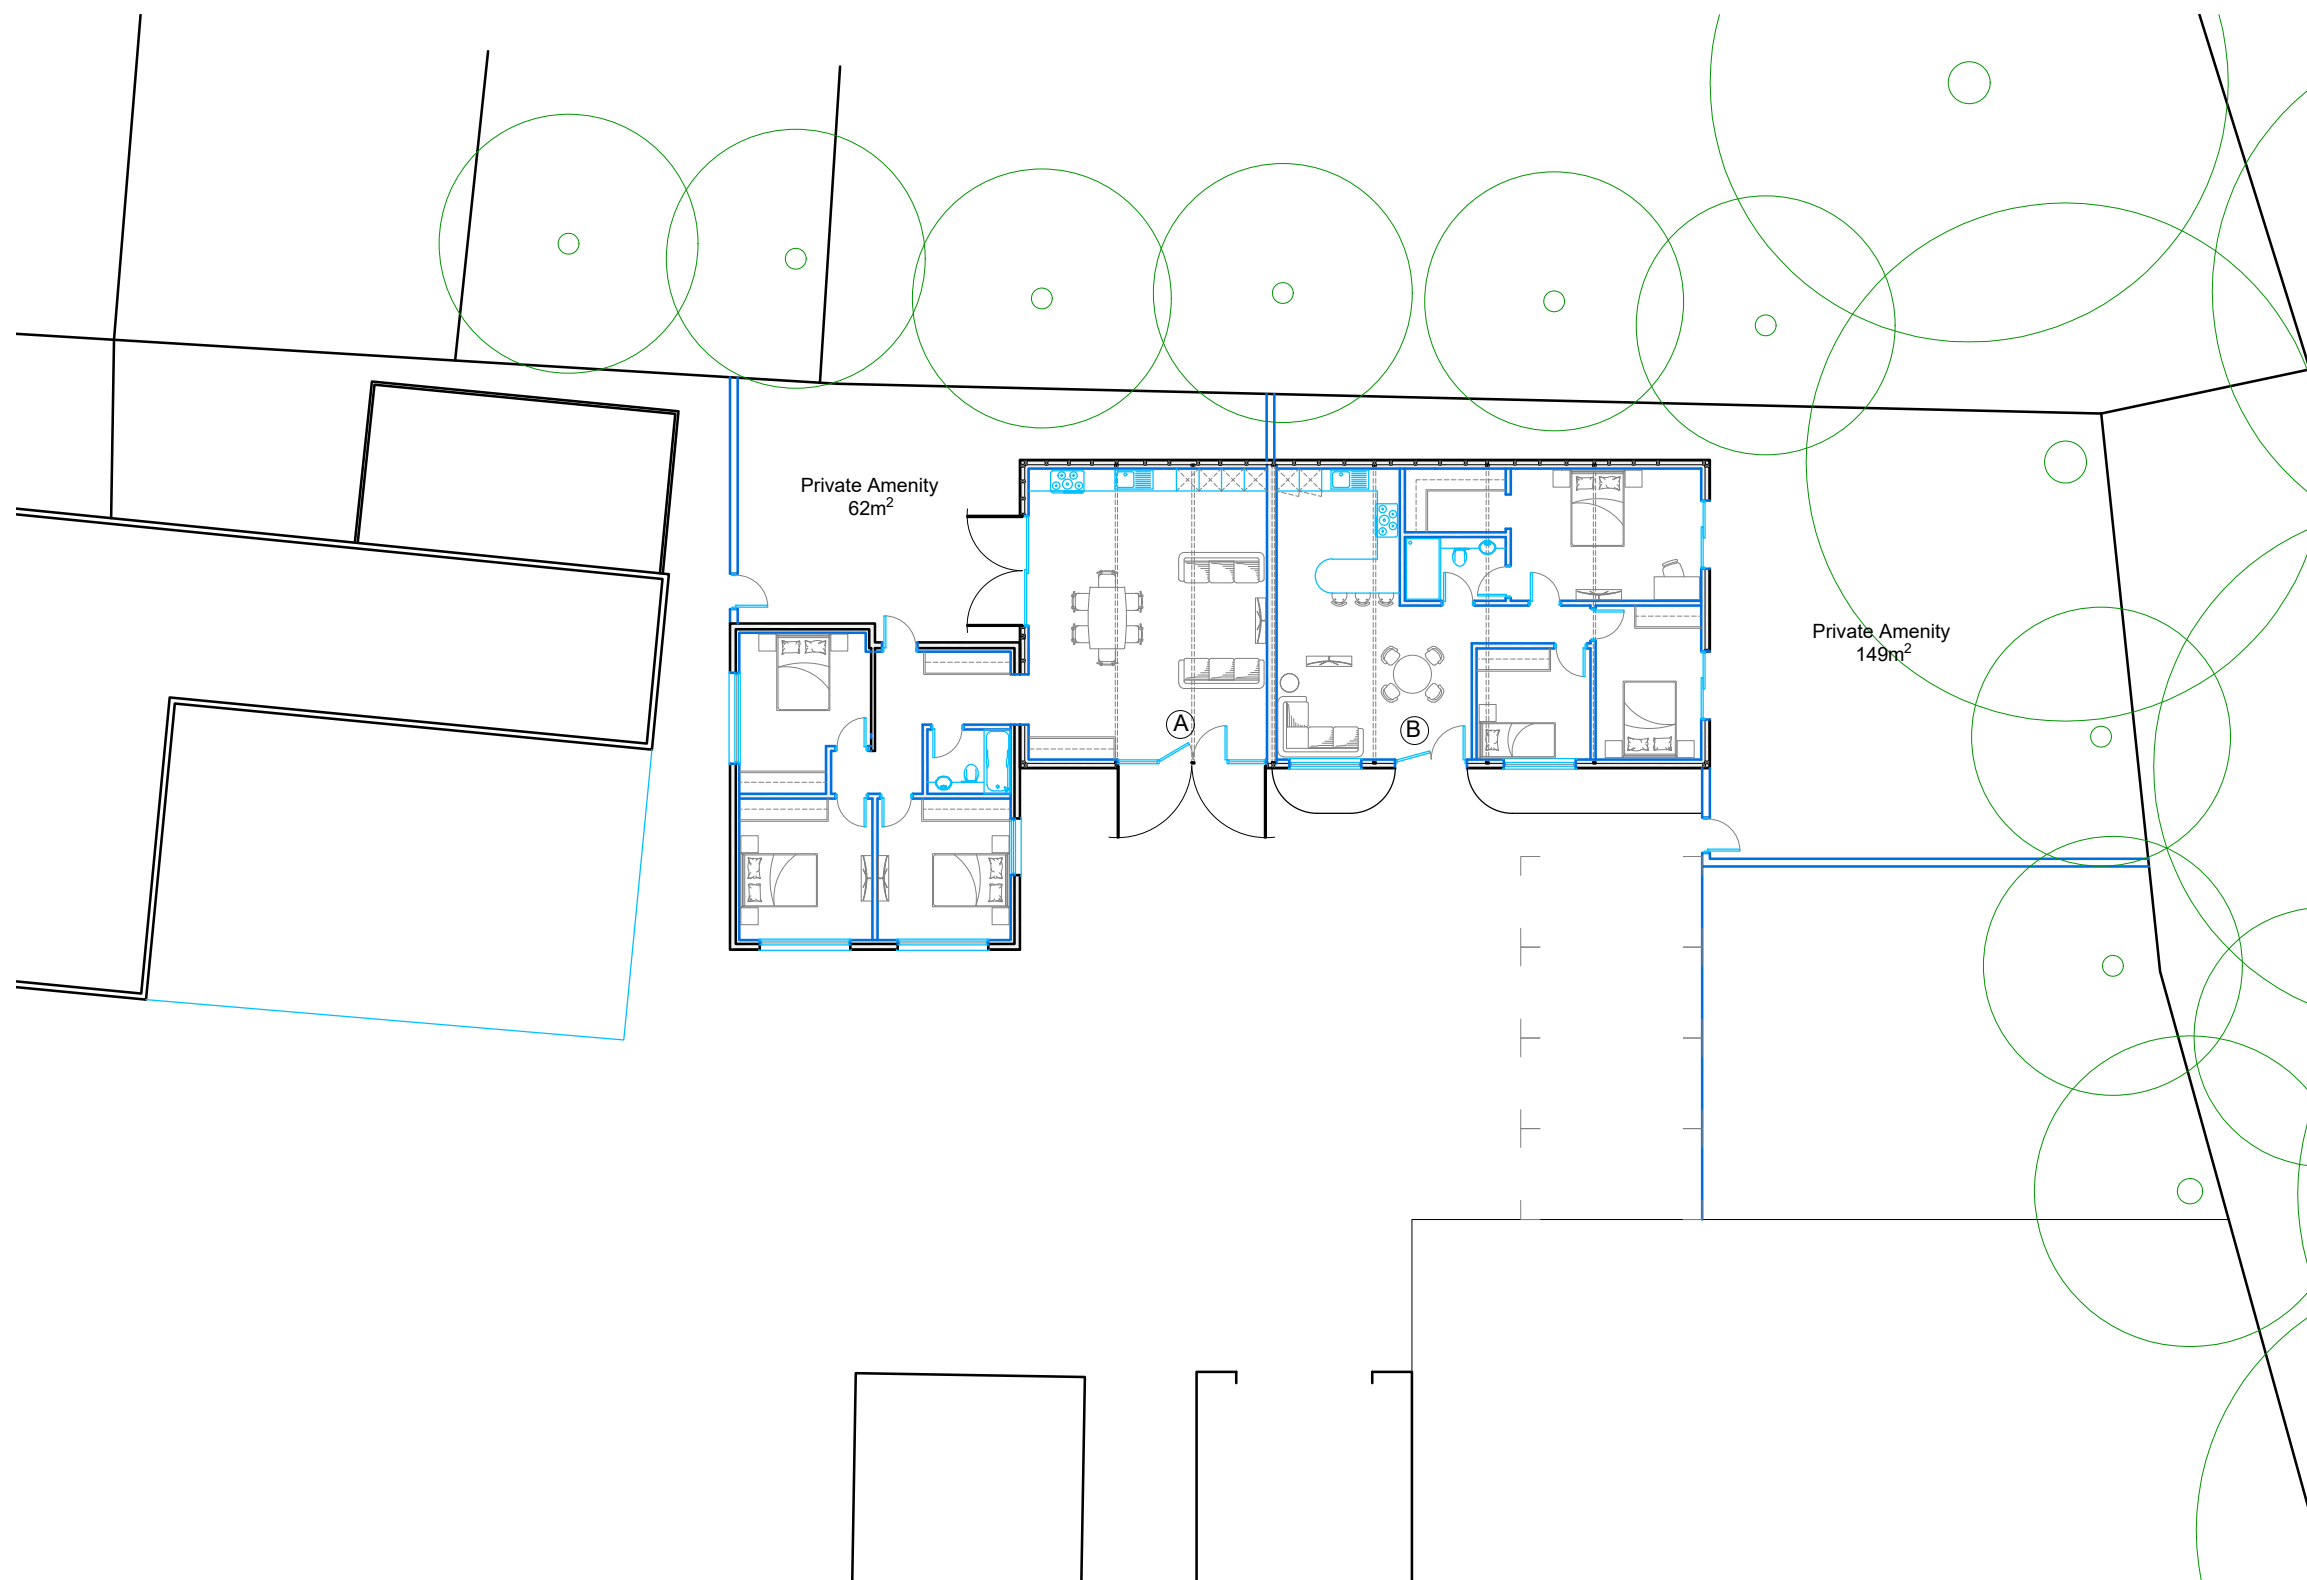


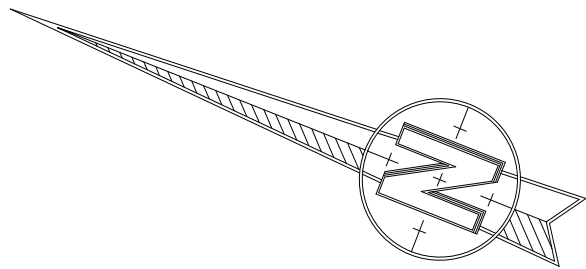

Proposed Block Plan - 1:200

0m 2m 4m 6m 8m 10m 12m 14m 16m 18m 20m

House A 106m² 3B/6P
House B 86m² 3B/5P

Rev	Revision	By	Date

K NIGHT
A ARCHITECTURAL
D DESIGN

K.A.D. Ltd.
First Floor Unit 7
The Quarterdeck
Port Solent
PO6 4TP
T: 01489 660194
E: admin@k-a-d.co.uk
W: www.k-a-d.co.uk

Client
MR AND MRS B. KING

Project
**HATTS COPSE FARM
BROOK LANE
BOTLEY
SO30 2ER**

Drawing
**PROPOSED CONVERSION OF
EXISTING AGRICULTURAL
BUILDINGS**

Scale 1:200@A3	Date JULY 2022
--------------------------	--------------------------

Project no.	Sequential	Bldg/Floor	Detail	Rev
KAD	03	A	PP	.