

OAKHILL CLOSE, EXISTING, 1:100



OAKHILL CLOSE, PROPOSED 1:100



DODWELL LANE, EXISTING, 1:100




DODWELL LANE, PROPOSED 1:100



EXISTING PLAN 1:250

KEY
A: BUSHES X3 MAX HEIGHT 3m
TO BE REMOVED

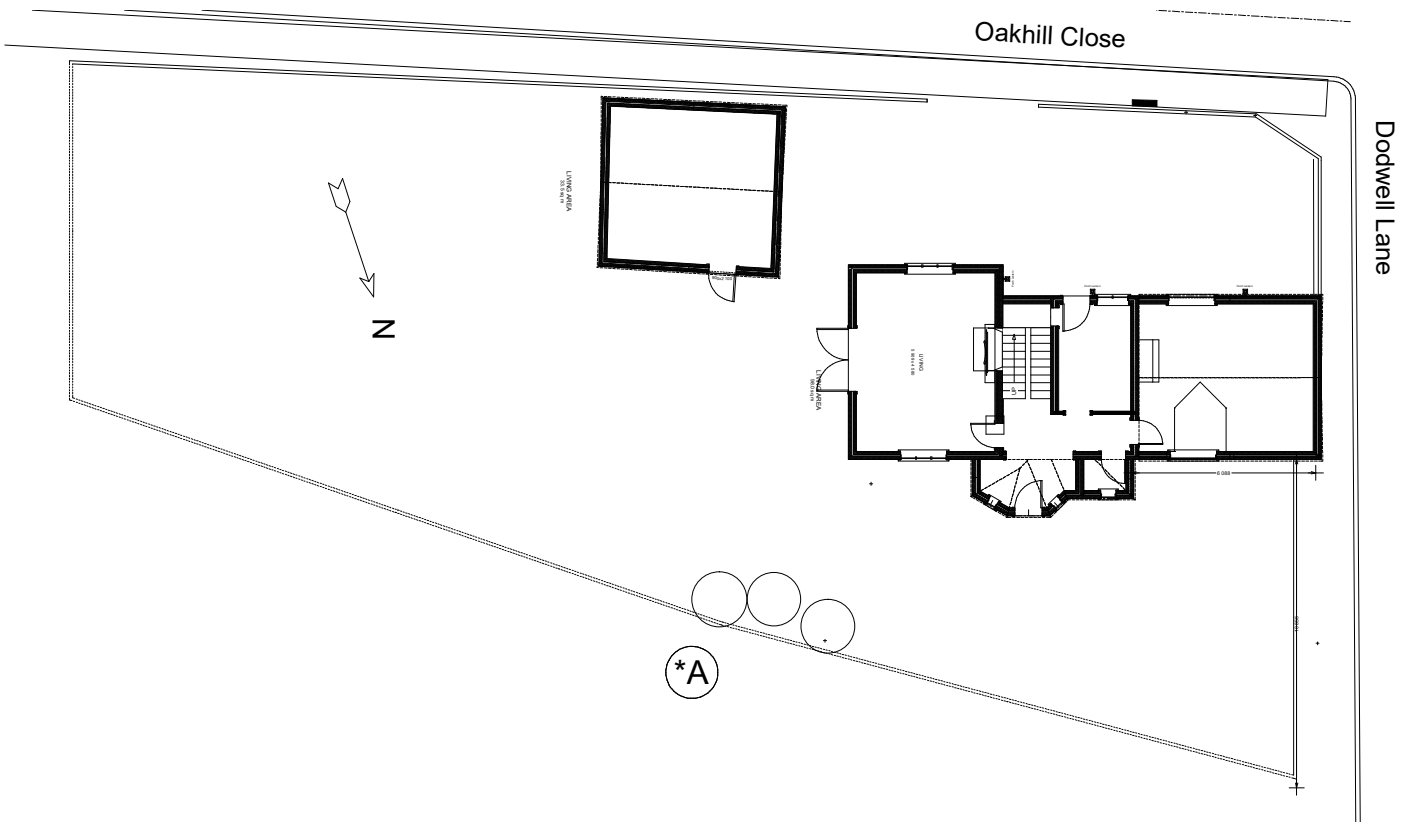

PROPOSED PLAN 1:250

KEY
A: NEW GARAGE REAR WALL TO BE
OVER 1M FORWARD OF NEIGHBOURS
REAR WALL.
B: NEW GARAGE FRONT WALL TO BE
OVER 1M REAR OF NEIGHBOURS
FRONT WALL.
A-B: GARAGE WALL BETWEEN A
AND B. DISTANCE TO BOUNDARY
AT LEAST 50mm FROM BOUNDARY.
3 BUSHES MAX HEIGHT 3m TO BE
REMOVED
C: EXISTING TARMAC BETWEEN
PROPERTY AND DODWELL LANE
TO BE RE-USED.
D: CONTINUE FENCE AND INSTALL
SIDE GATE.

