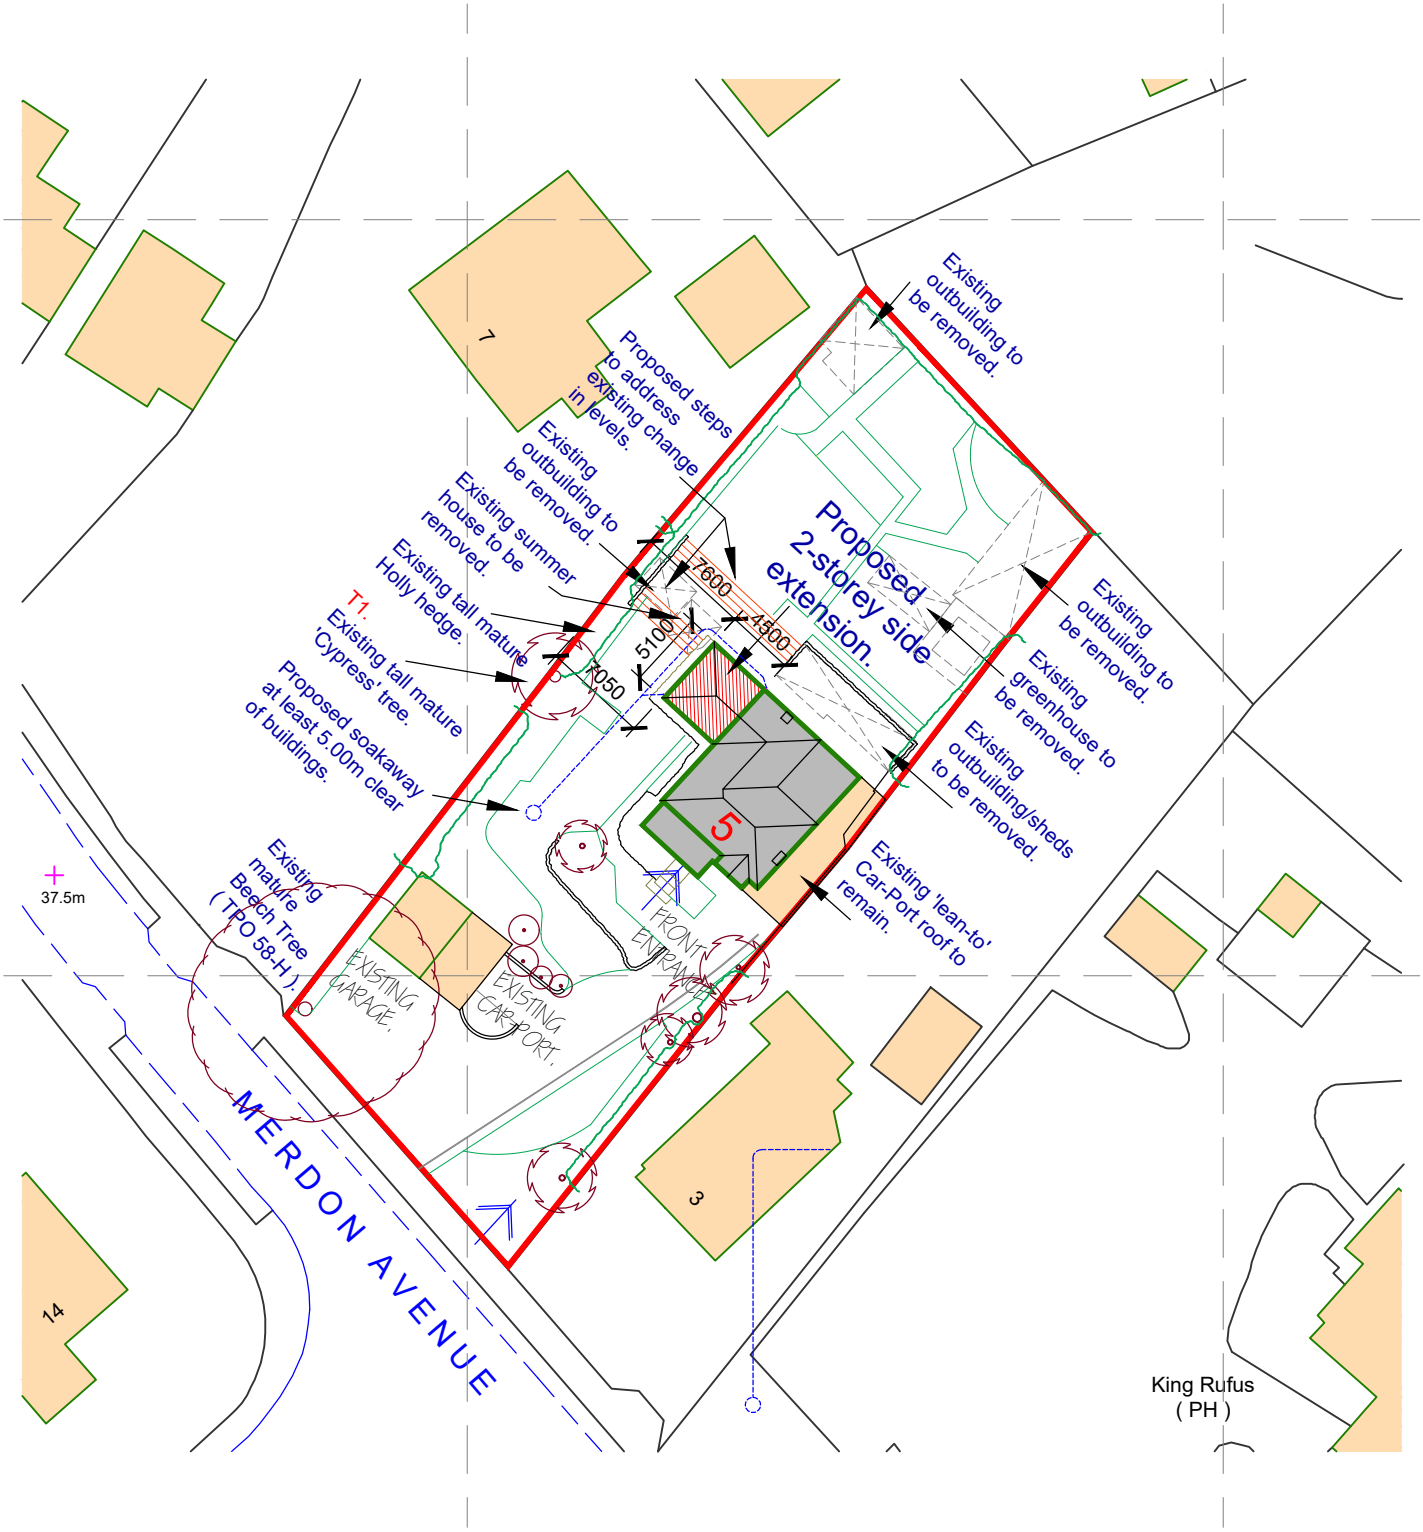



B 20 JUL. 2022 EXISTING GARDENS LAYOUT ADDED & PROPOSED SOAKAWAY RESITED. EXISTING GARAGE, CAR-PORT & GREENHOUSE POSITIONS CORRECTED.

A 15 DEC. 2021 PROPOSED RAINWATER DRAINS & SOAKAWAY ADDED.

REVISION/DATE:

# BLOCK PLAN
# 1:500 @ A4

Proposed 2-storey Extension
5 Merdon Avenue
Chandlers Ford, Hampshire
for
Mr. & Mrs. A. Willoughby.

JOB TITLE:


a.e. chubb ltd.
architectural services
106 Laverstock Road, Salisbury, Wiltshire. SP1.2SA
tel: 01722 323942
e-mail: tony.chubb@btinternet.com
company no. 4434685