


2 Crowd Hill Terrace - Block Plan

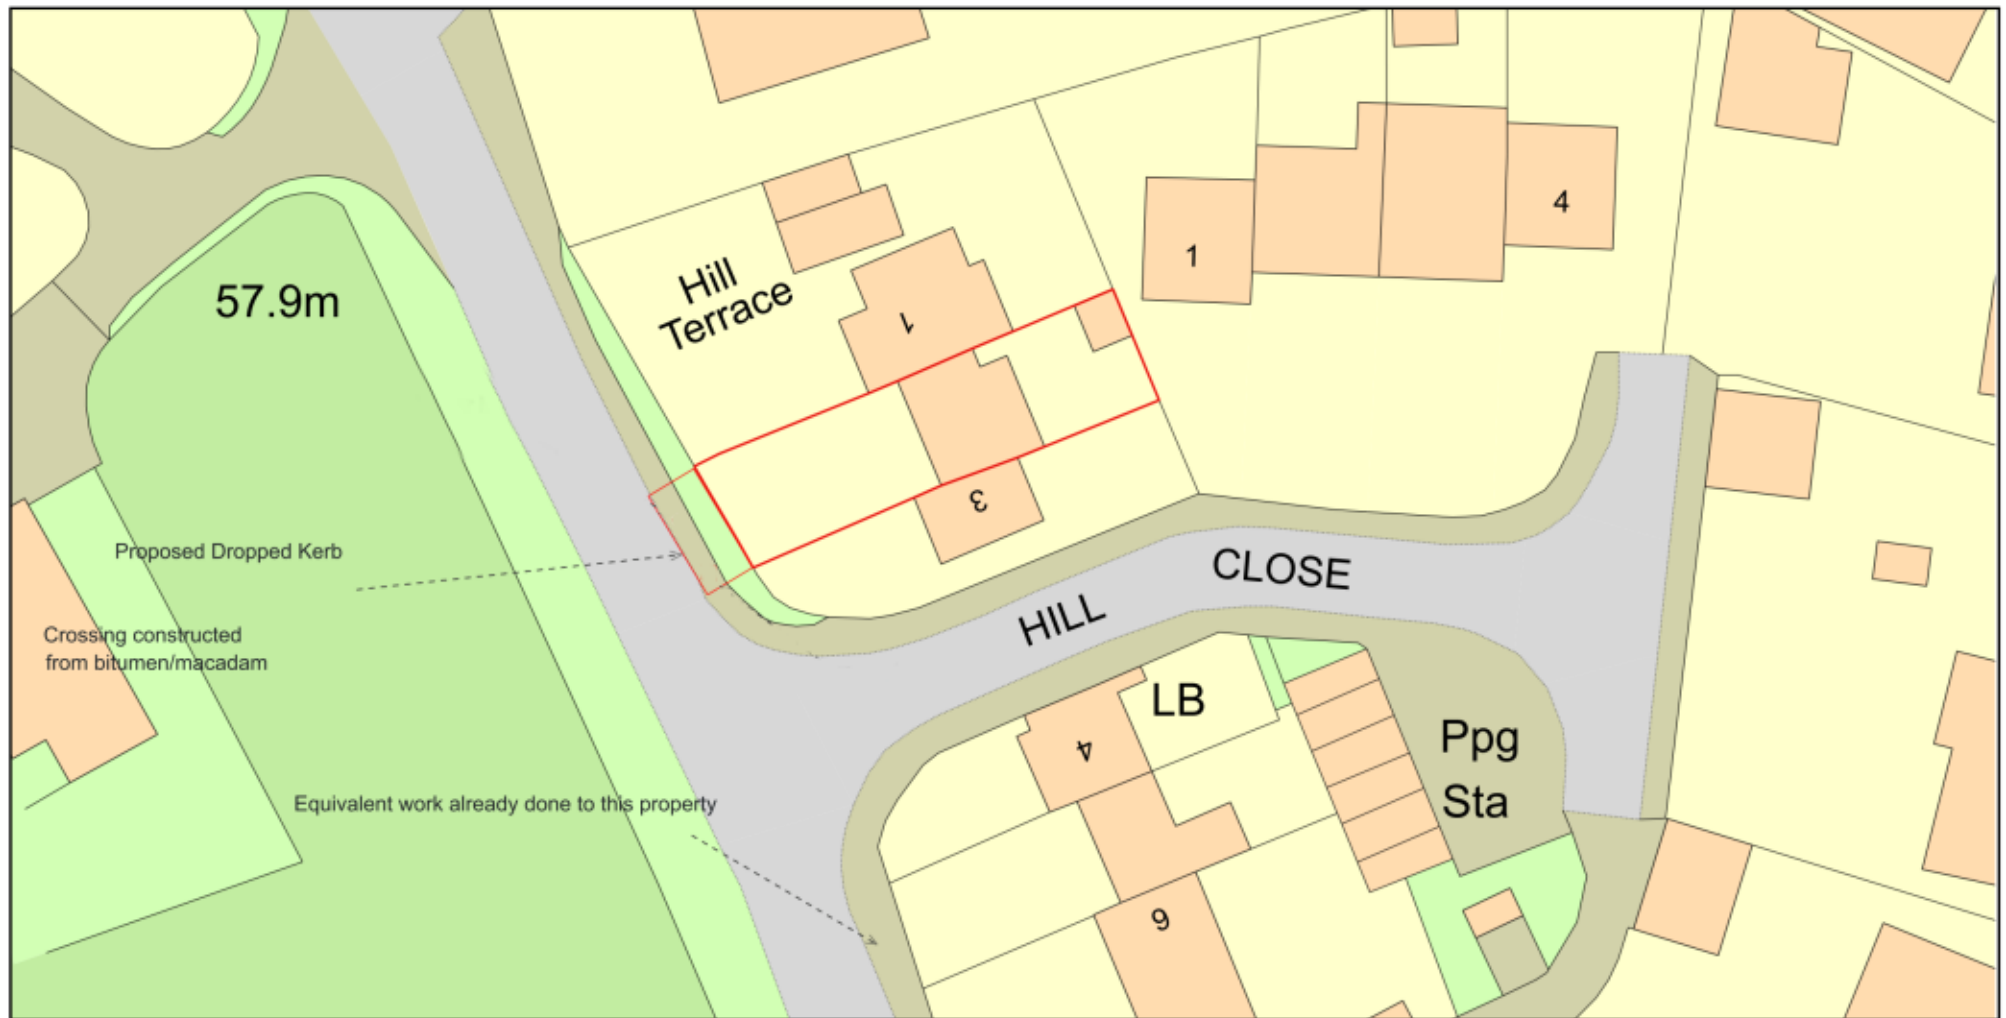

Plan Produced for: Matthew Kennedy

Date Produced: 06 Mar 2022

Plan Reference Number: TQRQM22065171639822

Scale: 1:500 @ A4

© Crown copyright and database rights 2021 OS 100042766