


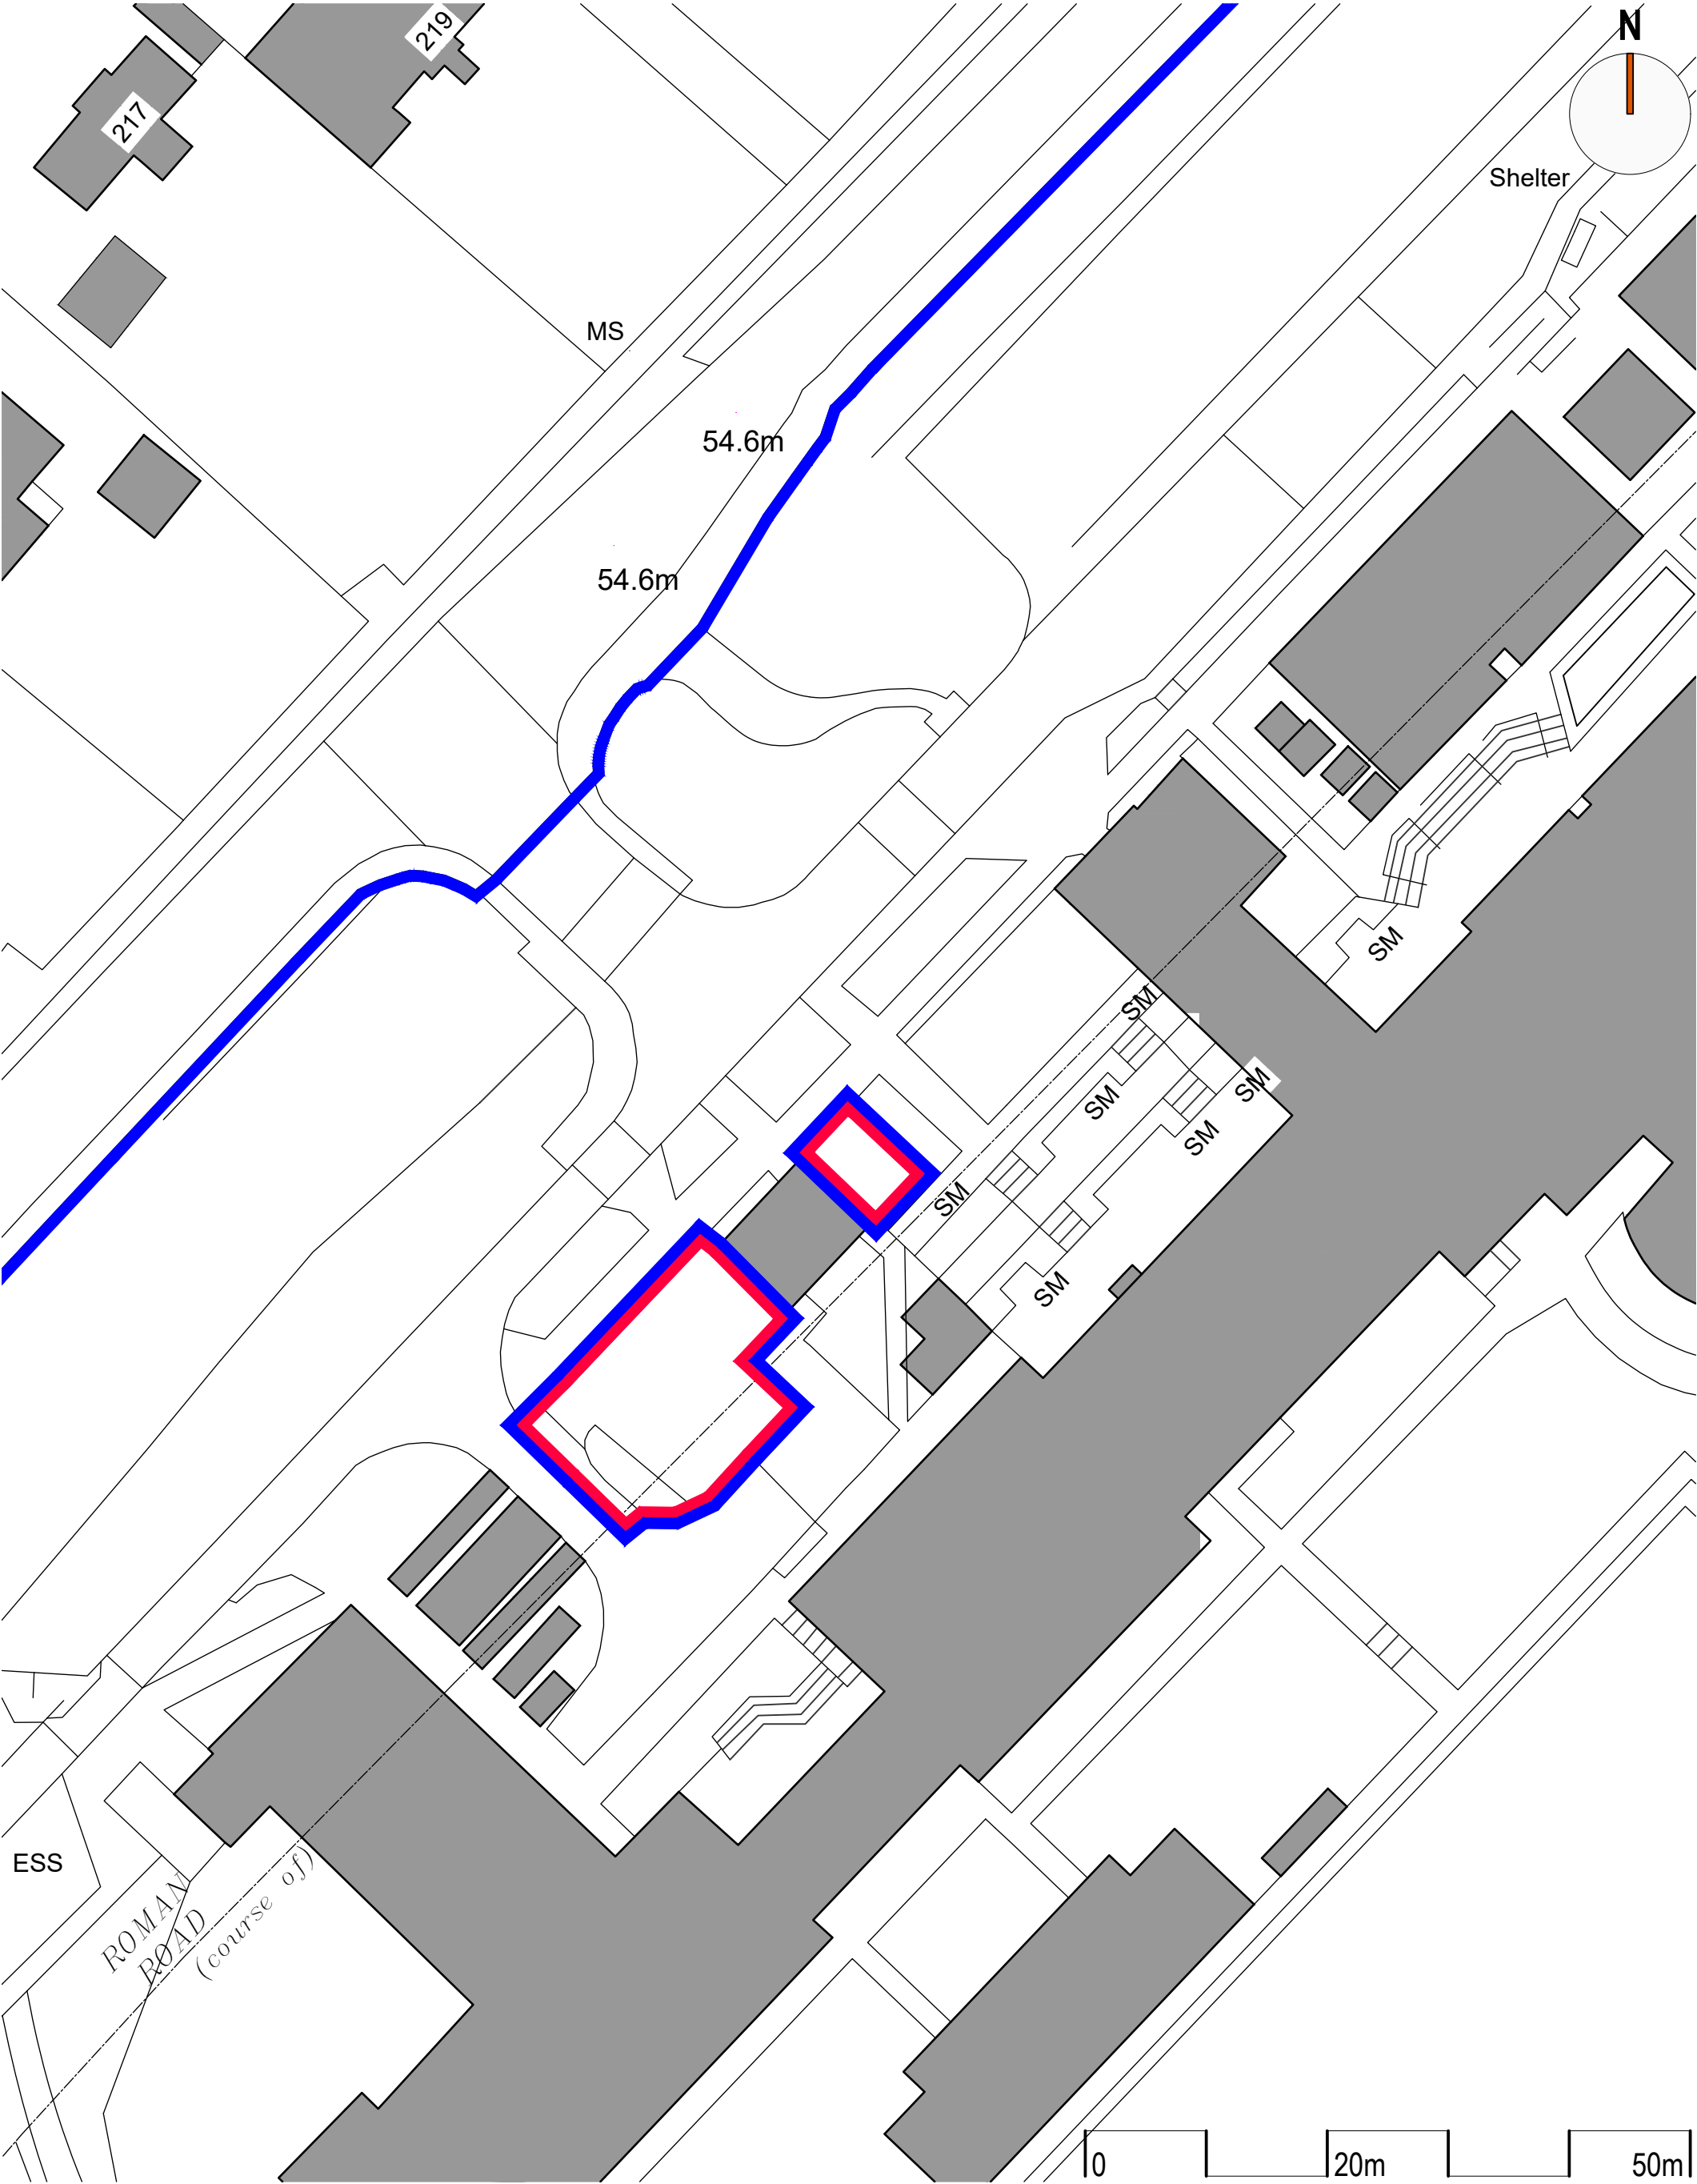

notes: 1. This drawing is the copyright of vision architects limited 2. DO NOT copy, alter or reproduced in any way or pass to a third party without written authority 3. DO NOT scale these drawings dimensions to be checked on site prior to commencing <u>any</u> work 4. READ in conjunction with other Consultants documentation & drawings regarding this project 5. DISCREPANCIES should be reported in writing to the project architect or engineer immediately MODEL FILE REFERENCE - 22011-A-PL_Planning		© Copyright Reserved									
A Planning Application		2022.07.21		dp		AJC		scale: 1:500 @ A3		client: Thornden School HISP Multi Academy Trust	
rev. description		date		by		ch		date: 2022.07		project: Thornden School, Winchester Rd, Chandler's Ford SO53 2DW	
								drawn: dp		drawing: Block Plan	
								checked: AJC		status: RIBA Stage 03 - Application	
										wessex house upper market street eastleigh hampshire SO50 9FD t: 01794 830660 w: www.vision-architects.co.uk	
										vision architects	
										drawing no.: 22011-A-PL-002	
										revision: A	