


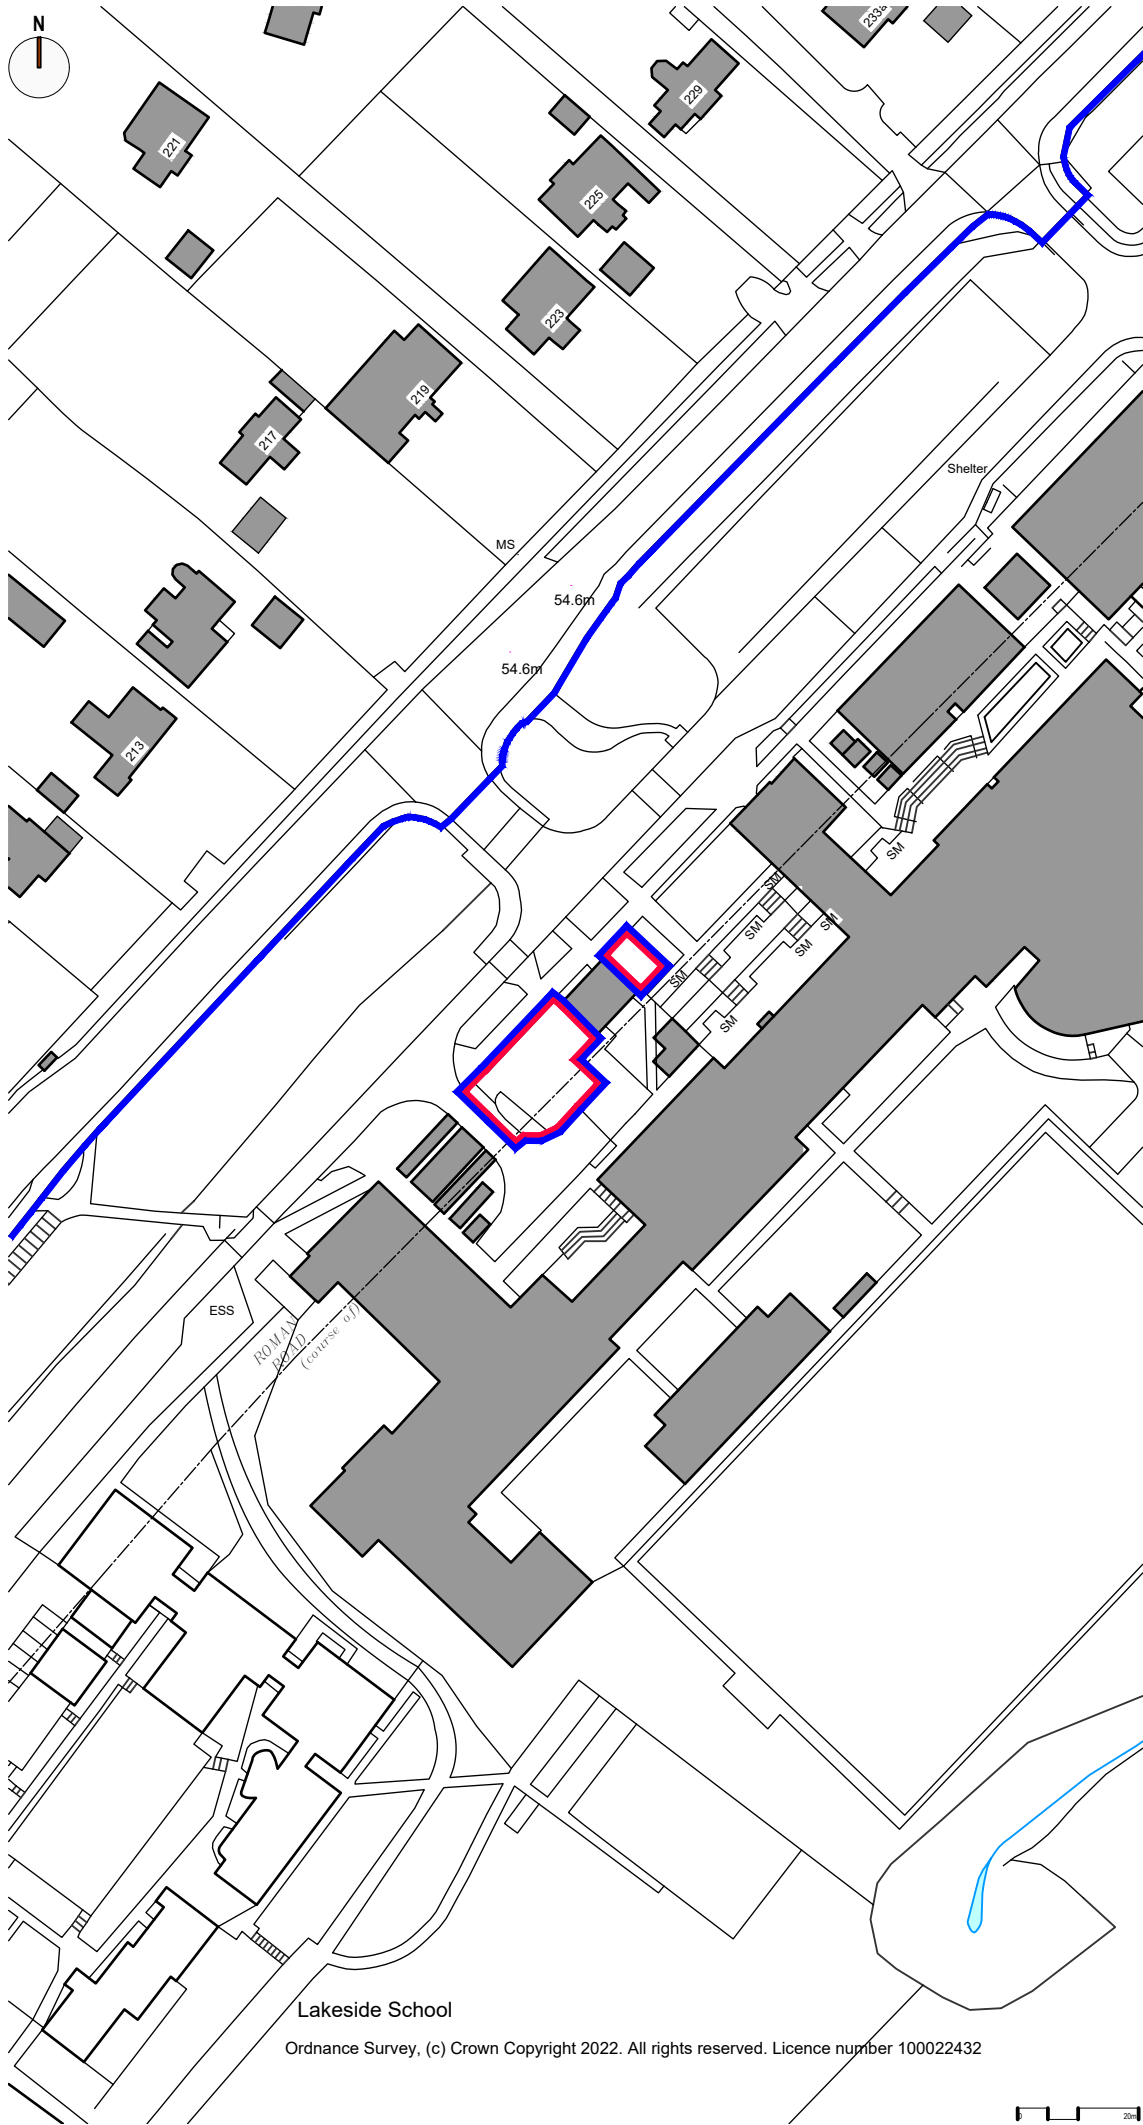

Lakeside School

Ordnance Survey, (c) Crown Copyright 2022. All rights reserved. Licence number 100022432

notes:

1. This drawing is the copyright of vision architects limited
2. DO NOT copy, alter or reproduced in any way or pass to a third party without written authority
3. ~~DO NOT scale these drawings~~ dimensions to be checked on site prior to commencing any work
4. READ in conjunction with other Consultants documentation & drawings regarding this project
5. DISCREPANCIES should be reported in writing to the project architect or engineer immediately

MODEL FILE REFERENCE - 22011-A-PL_Planning

© Copyright Reserved

rev.	description
A	Planning Application

date	by	ch
2022.07.21	dp	AJC

scale: 1:1250 @ A3

date: 2022.07

drawn: dp

checked: AJC

client: Thornden School HISP Multi Academy Trust

project: Thornden School, Winchester Rd, Chandler's Ford SO53 2DW

drawing: Location Plan

status: RIBA Stage 03 - Application

wessex house upper market street eastleigh hampshire SO50 9FD
t: 01794 830660 w: www.vision-architects.co.uk

vision architects

drawing no.: 22011-A-PL-001

revision: A