




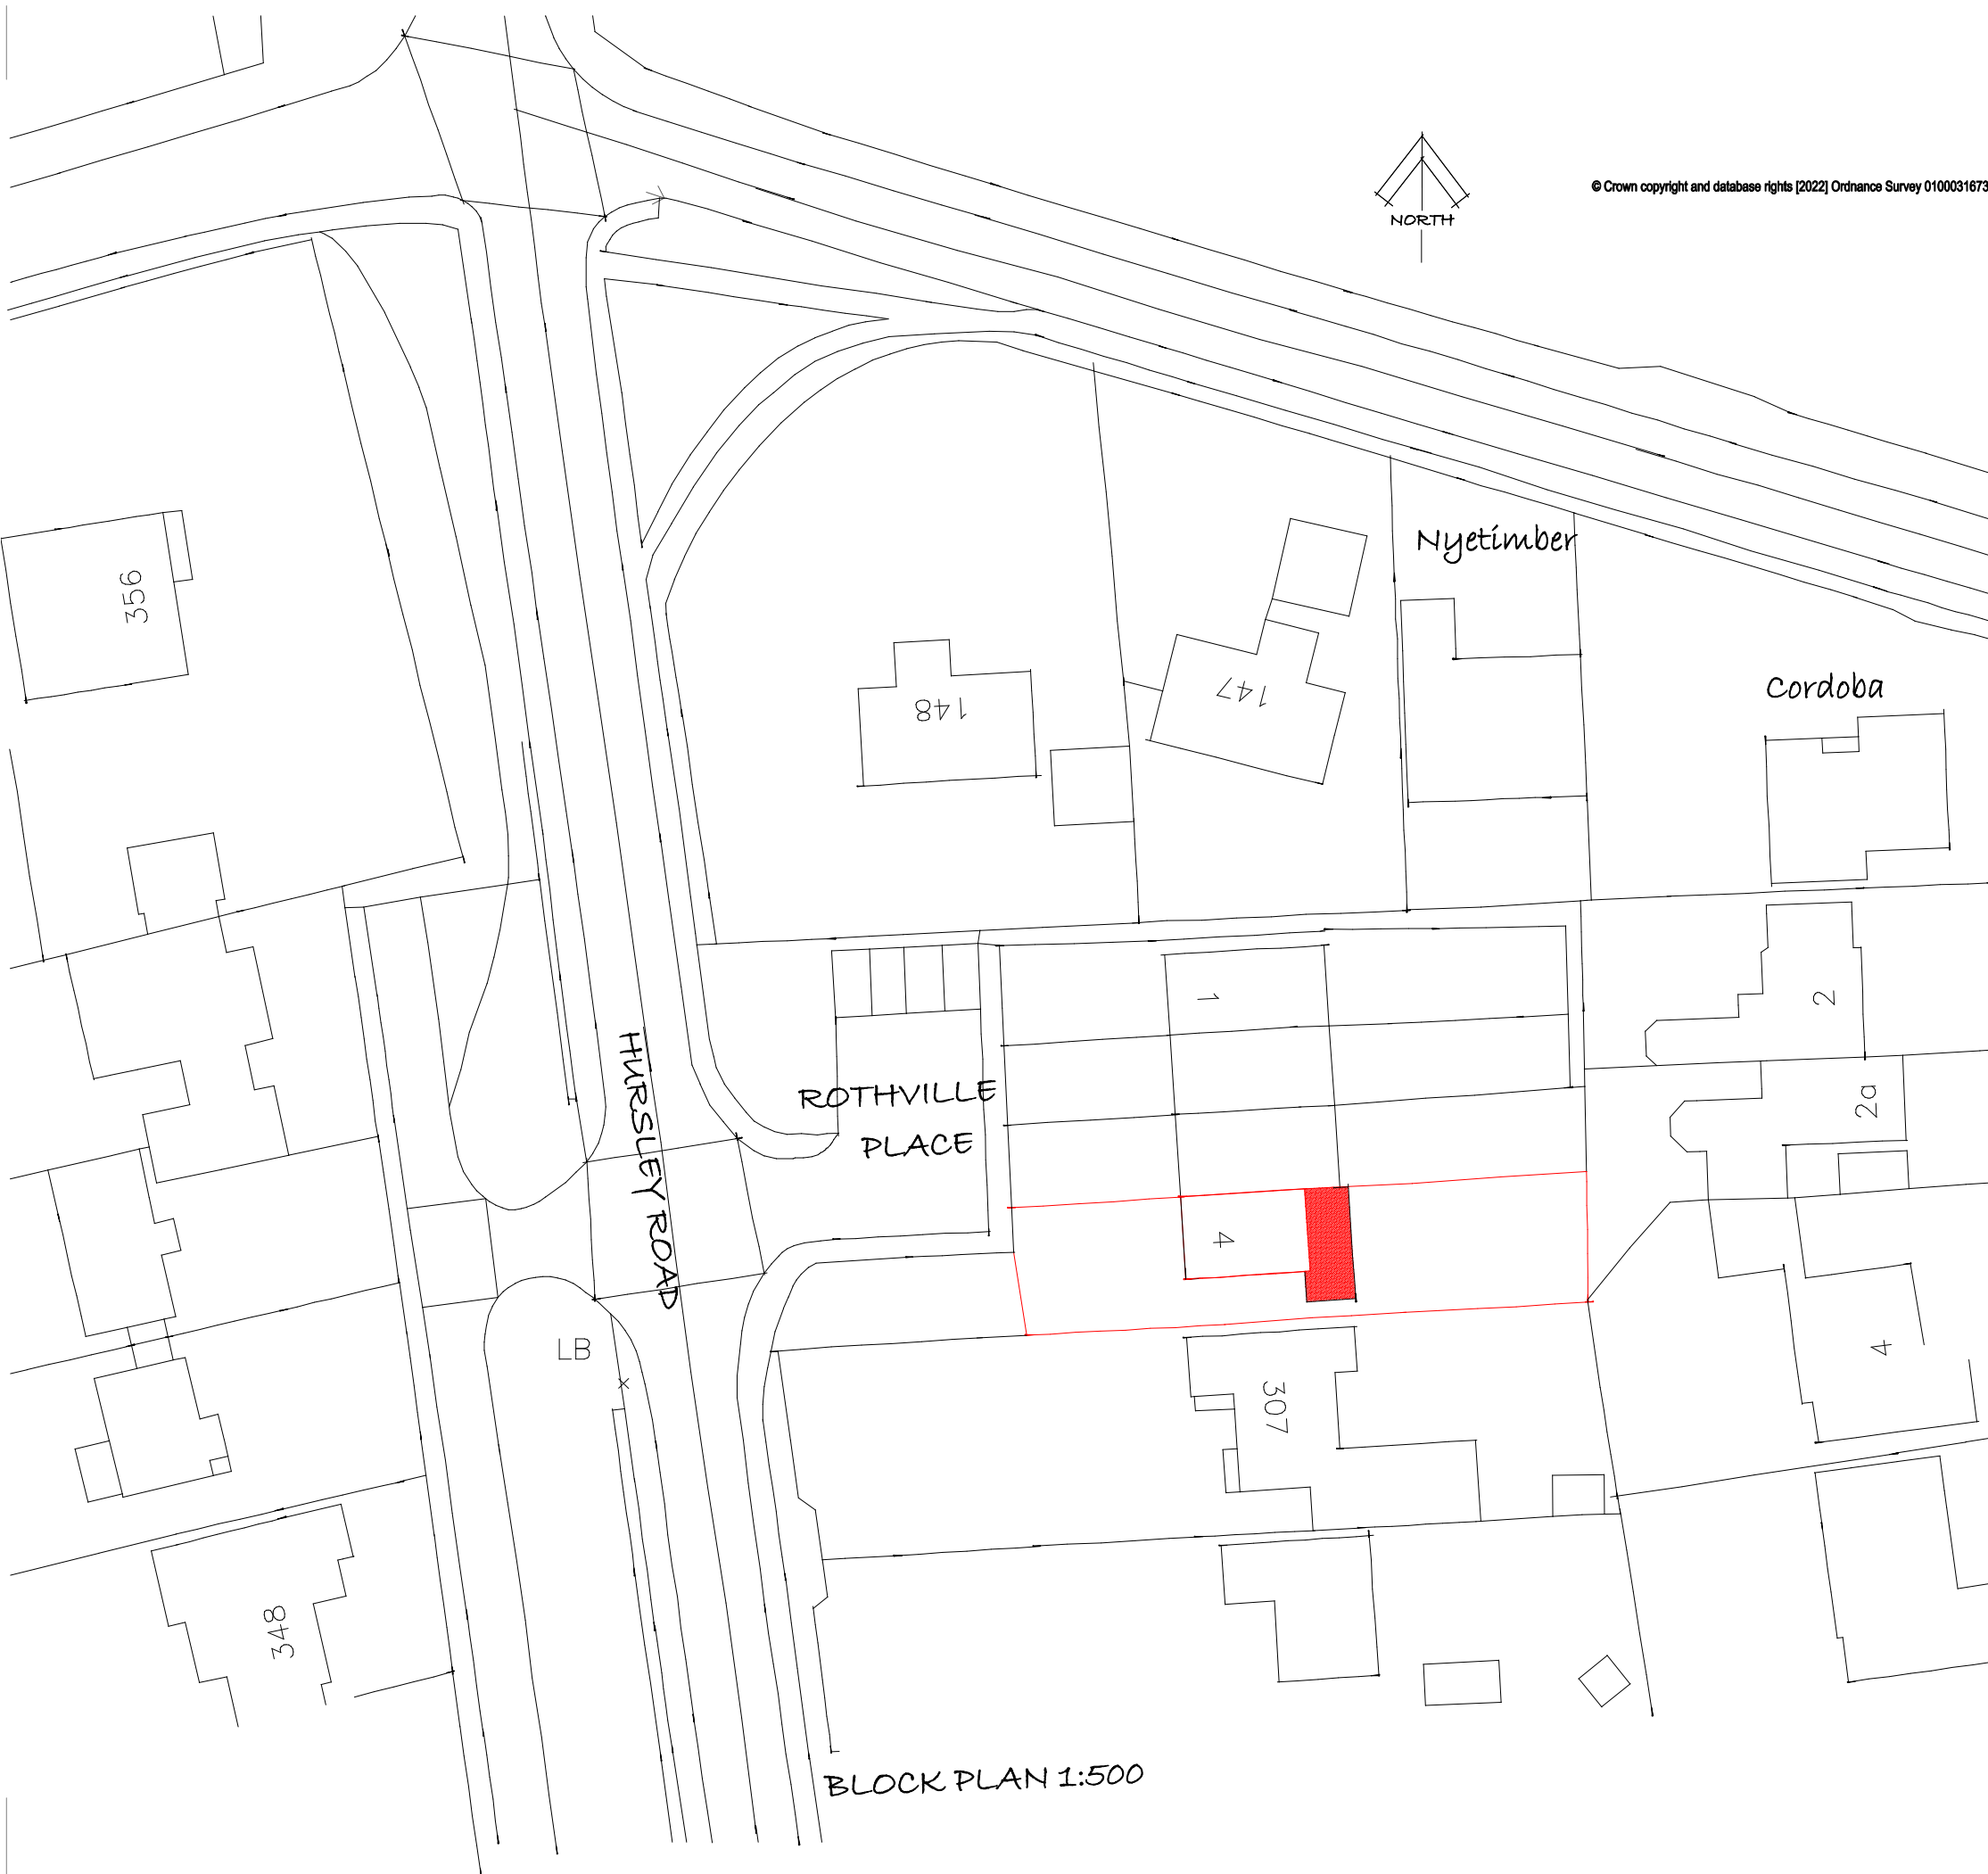

Dimensions should not be scaled from this drawing prior to checking the accuracy of the image against the scale bar. Contractors must check all dimensions angles etc., on site prior to commencement.

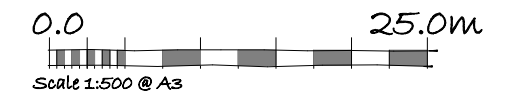

Revisions:

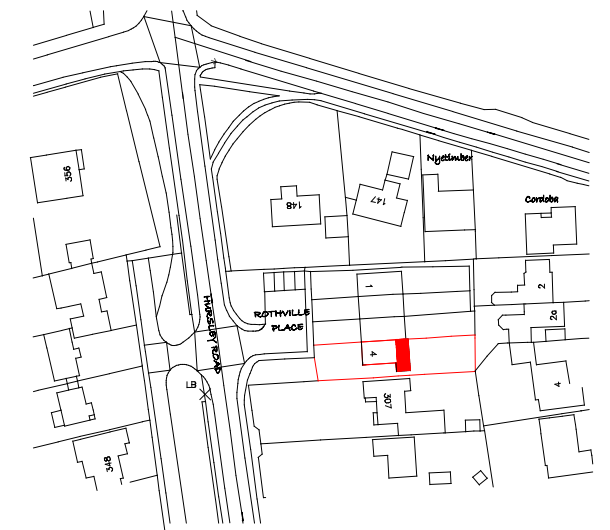

LOCATION PLAN 1:1250

Single storey rear extension
4 Rothville Place, Hursley Road,
Chandlers Ford, Hampshire, SO53
5LS.

For Mr & Mrs A Osborne

Drawing #469/003
BLOCK & LOCATION PLANS
Scale 1:500 & 1:250
Date July 2022

Andrew Bevis
Architectural Designs & Drawings

Alresford, Hampshire
Much Wenlock, Shropshire

07775 524891
a.bevis@btinternet.com