


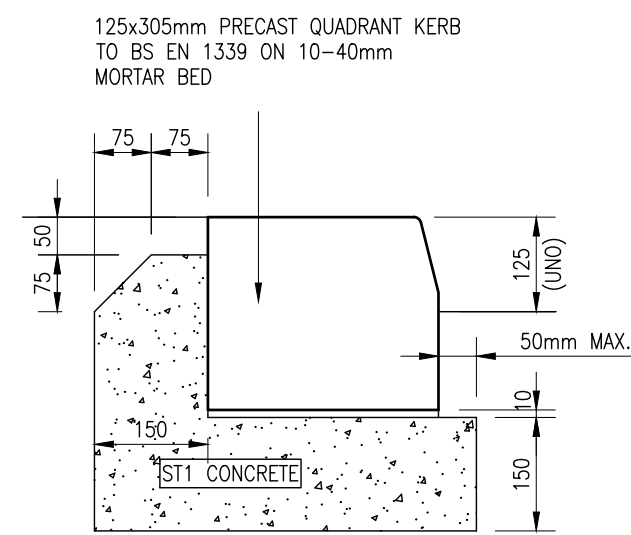
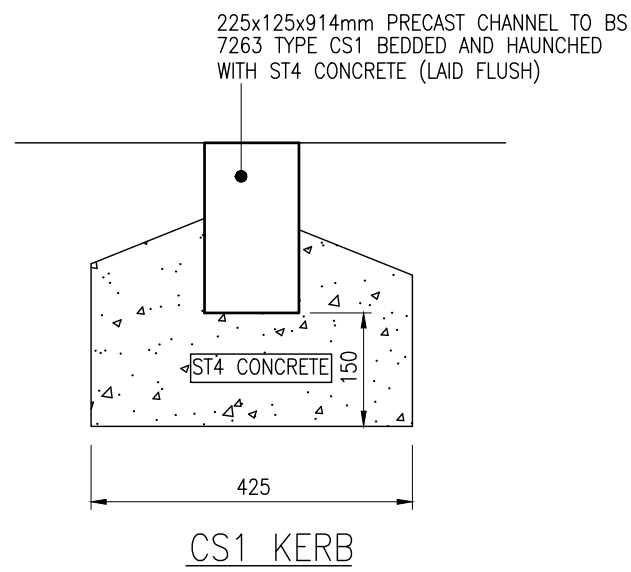


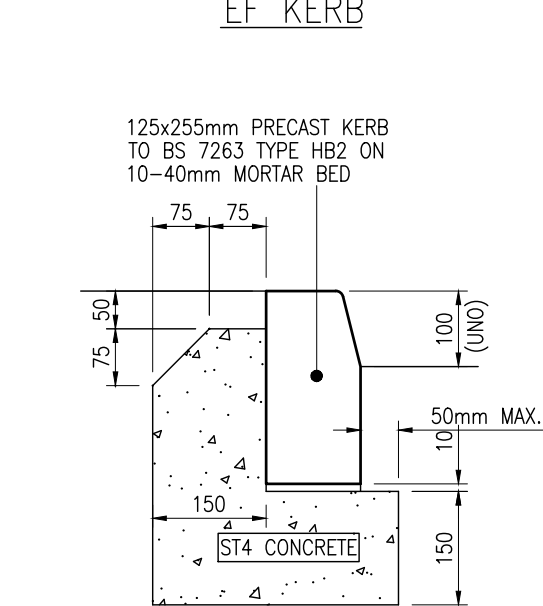

QUADRANT KERB
CONSTRUCTION DETAIL

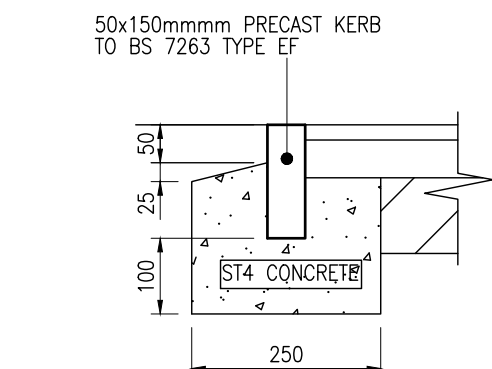


HB2 KERB

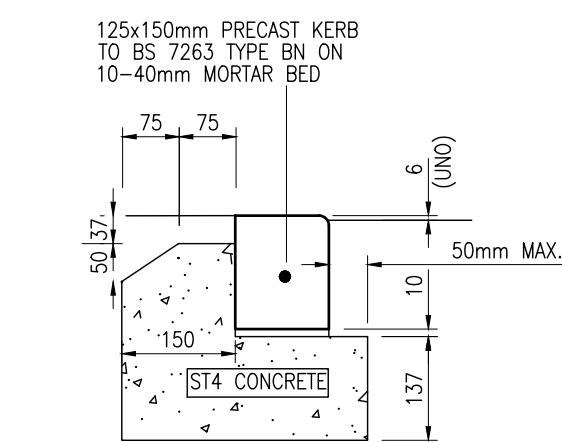


BN KERB

(0-6mm)

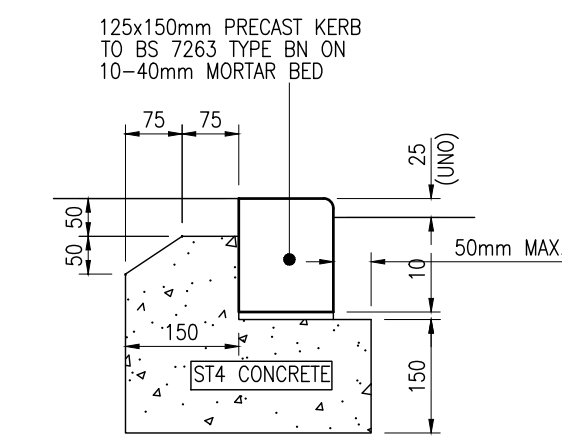


BN KERB


(25mm)

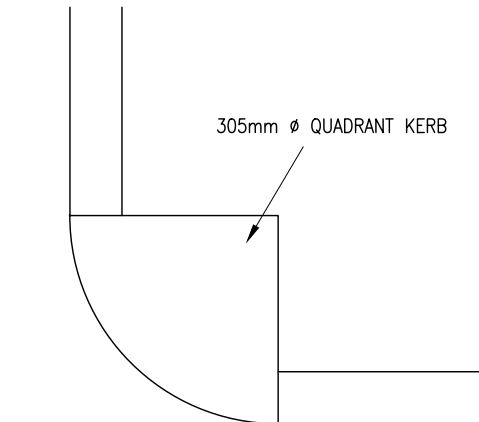


QUADRANT KERB PLAN
VIEW

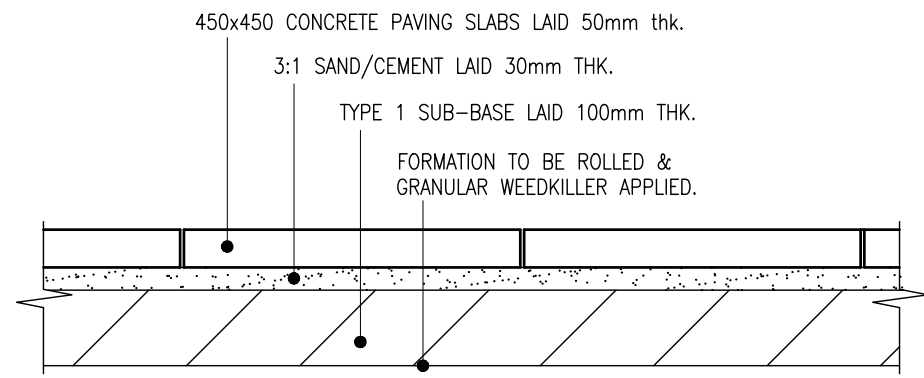


PATIO CONSTRUCTION DETAIL

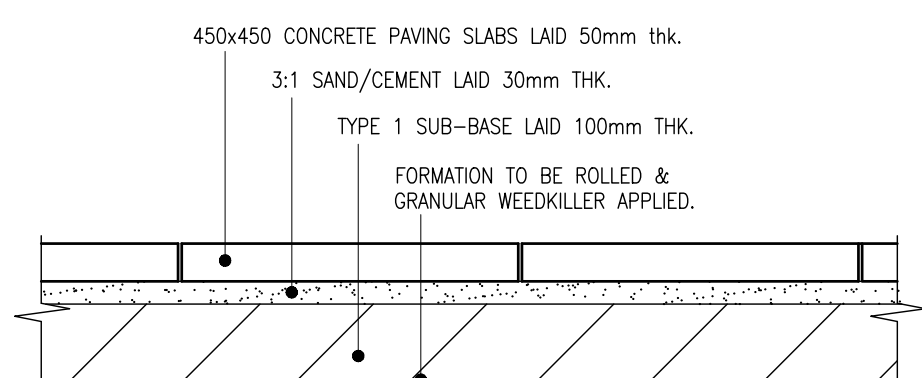


PAVING SLAB FOOTPATH

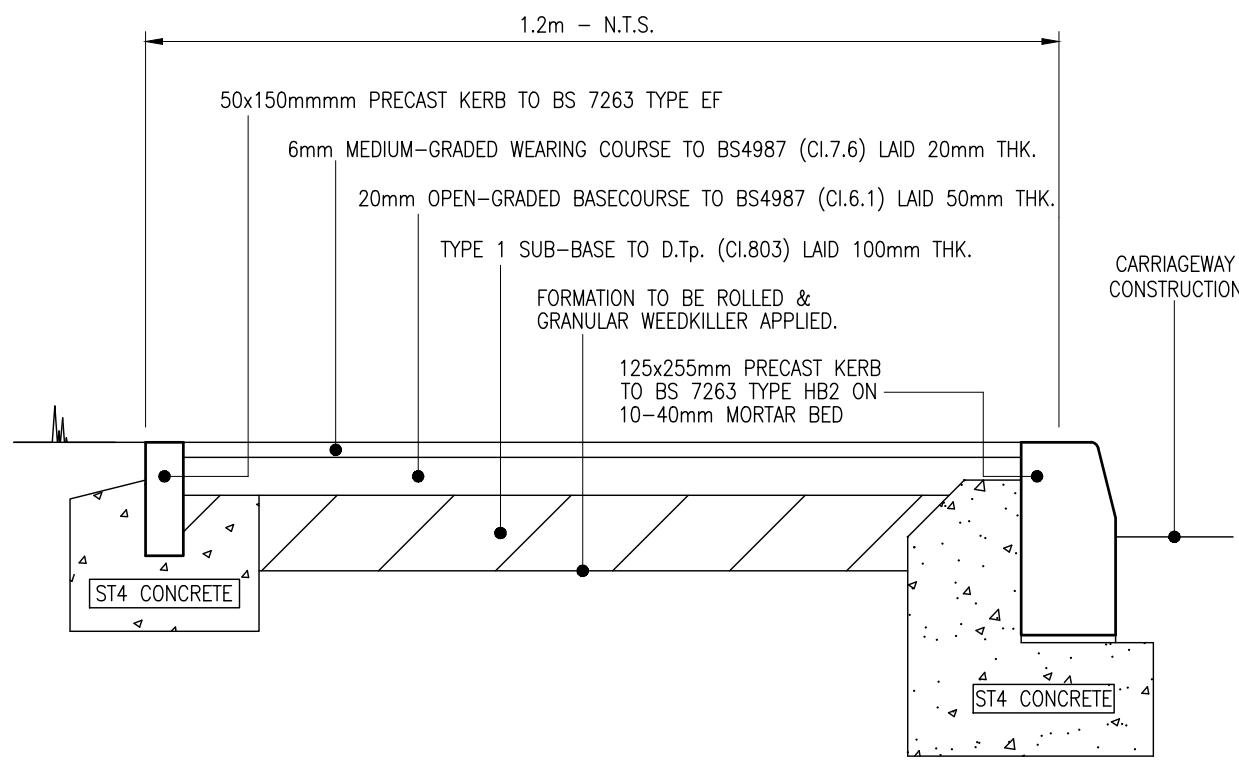


FOOTWAY CONSTRUCTION DETAIL

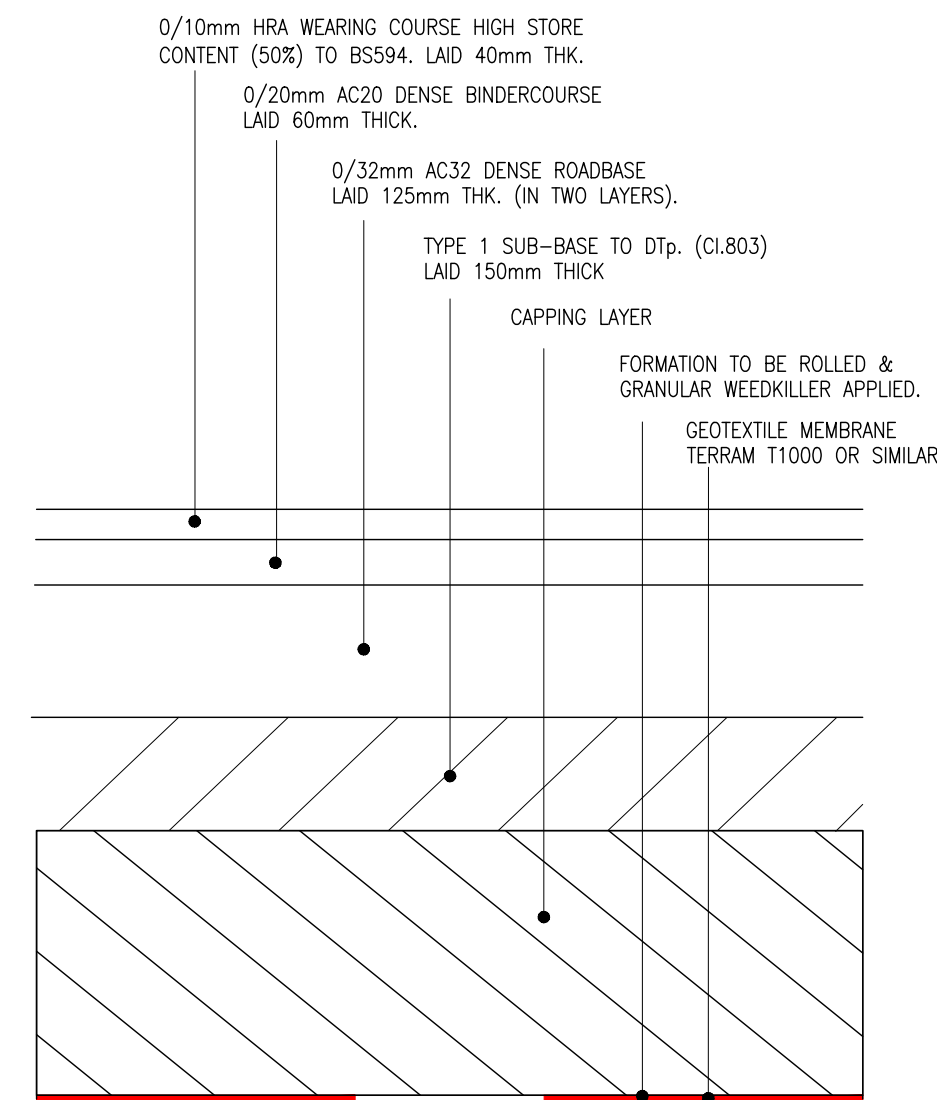


CARRIAGEWAY CONSTRUCTION
DETAIL

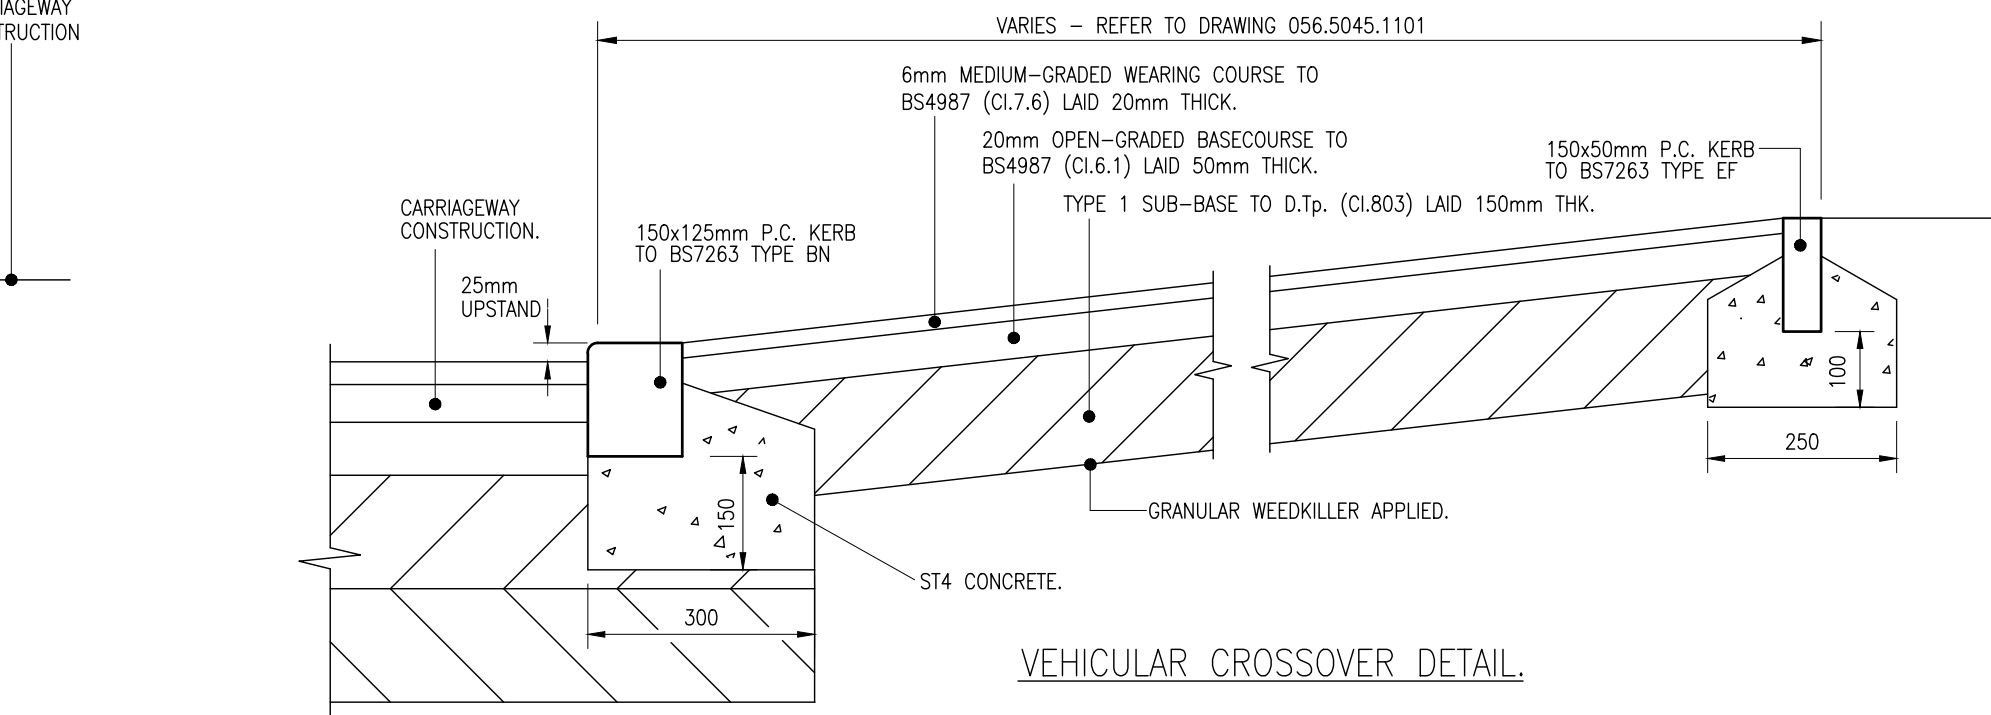


VEHICULAR CROSSOVER DETAIL.

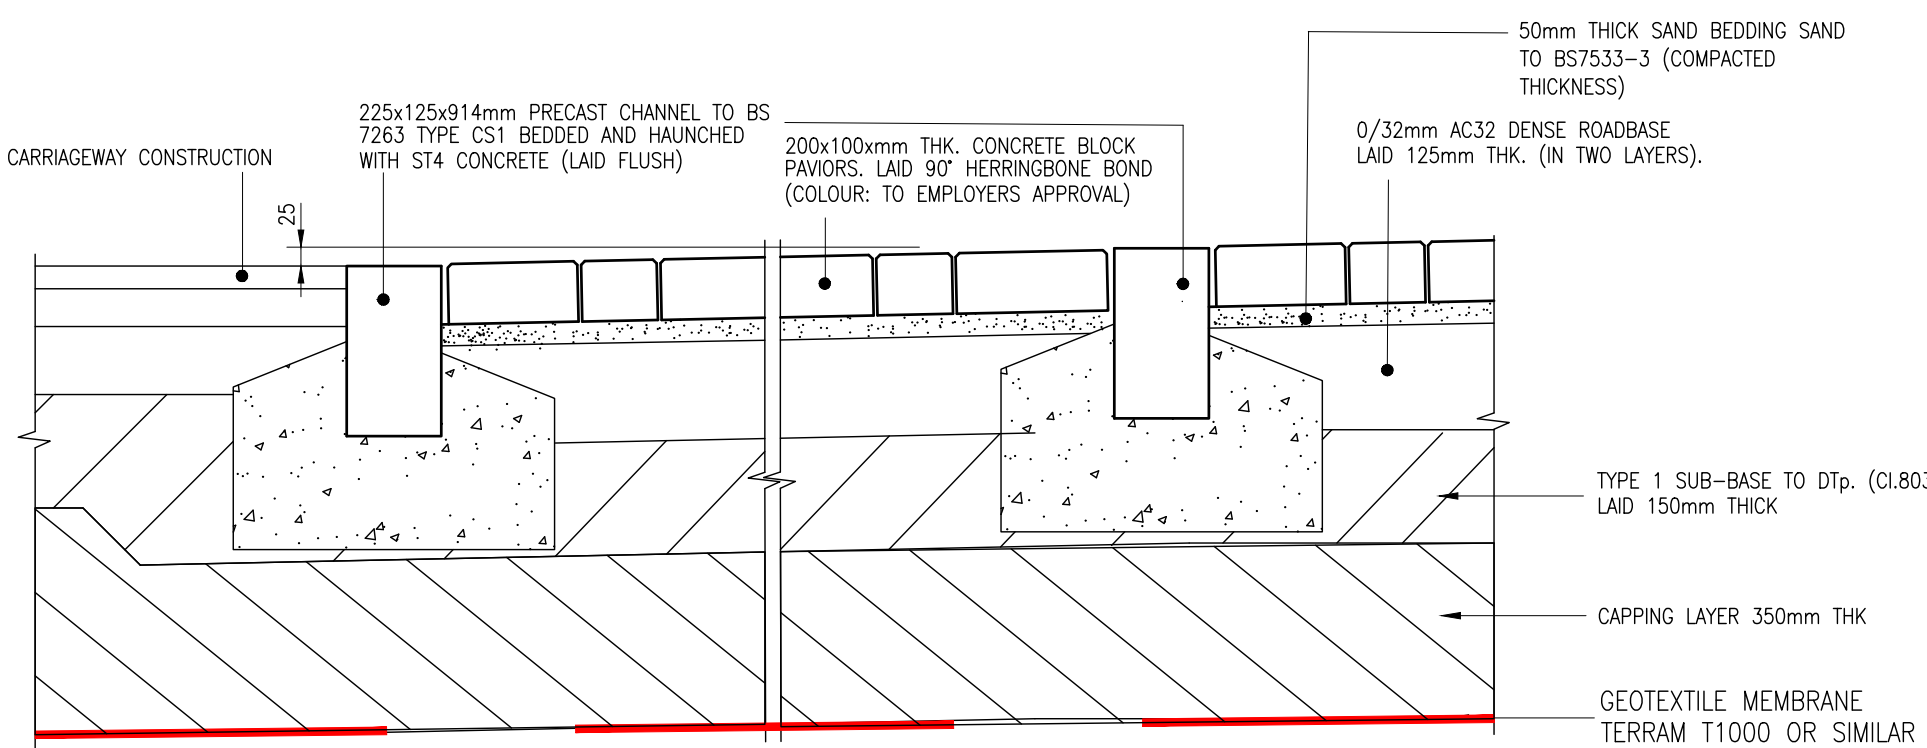


BLOCK PAVIOUR RAMP CONSTRUCTION DETAIL

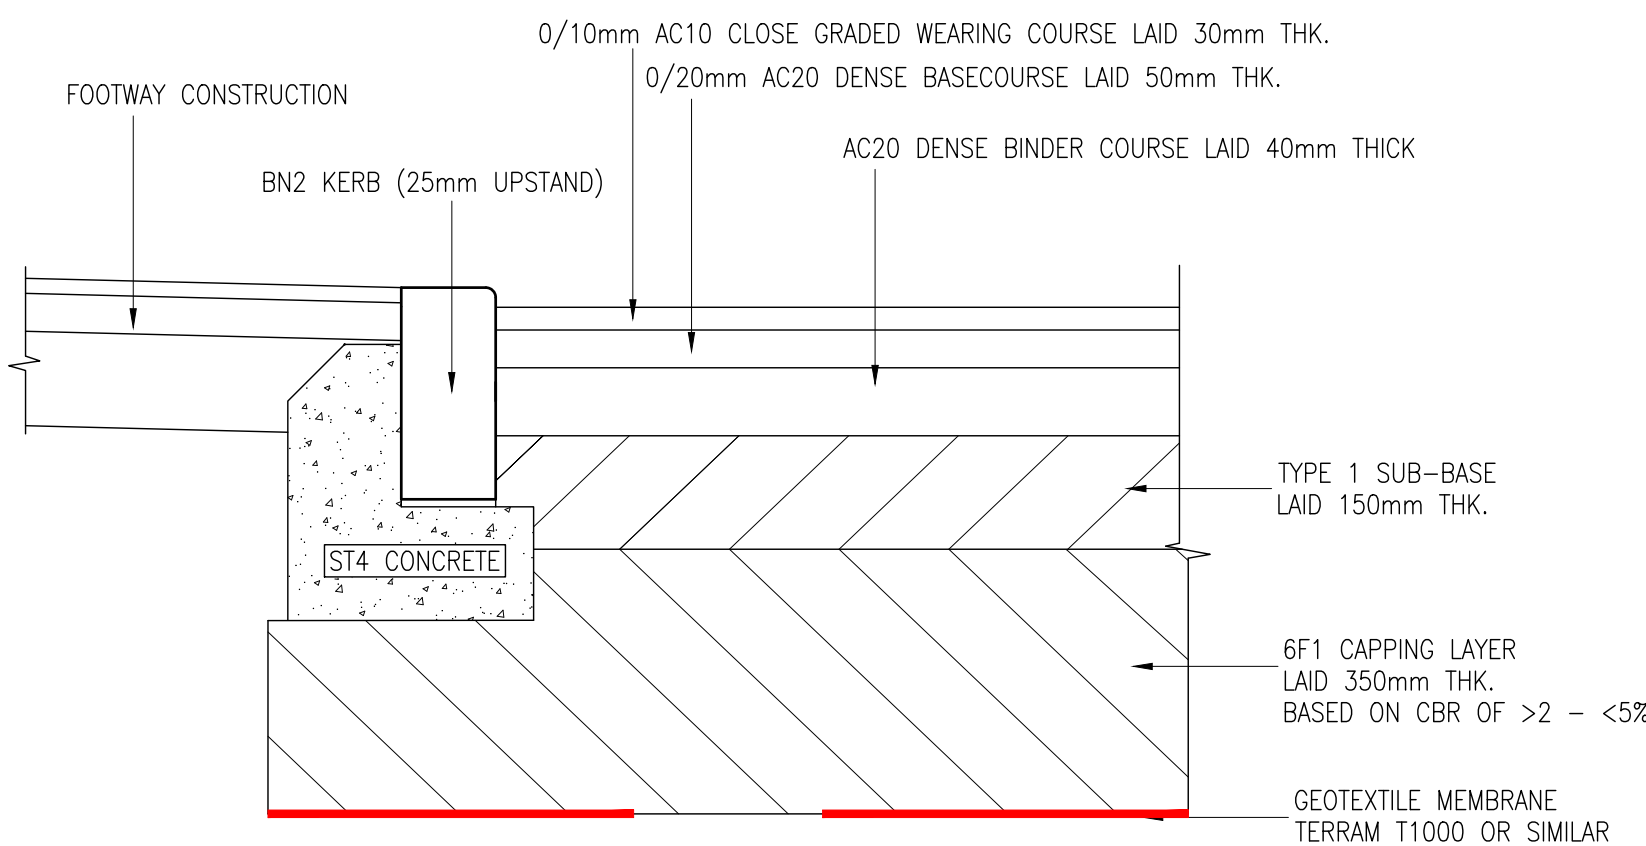

SHARED SURFACE DETAIL.

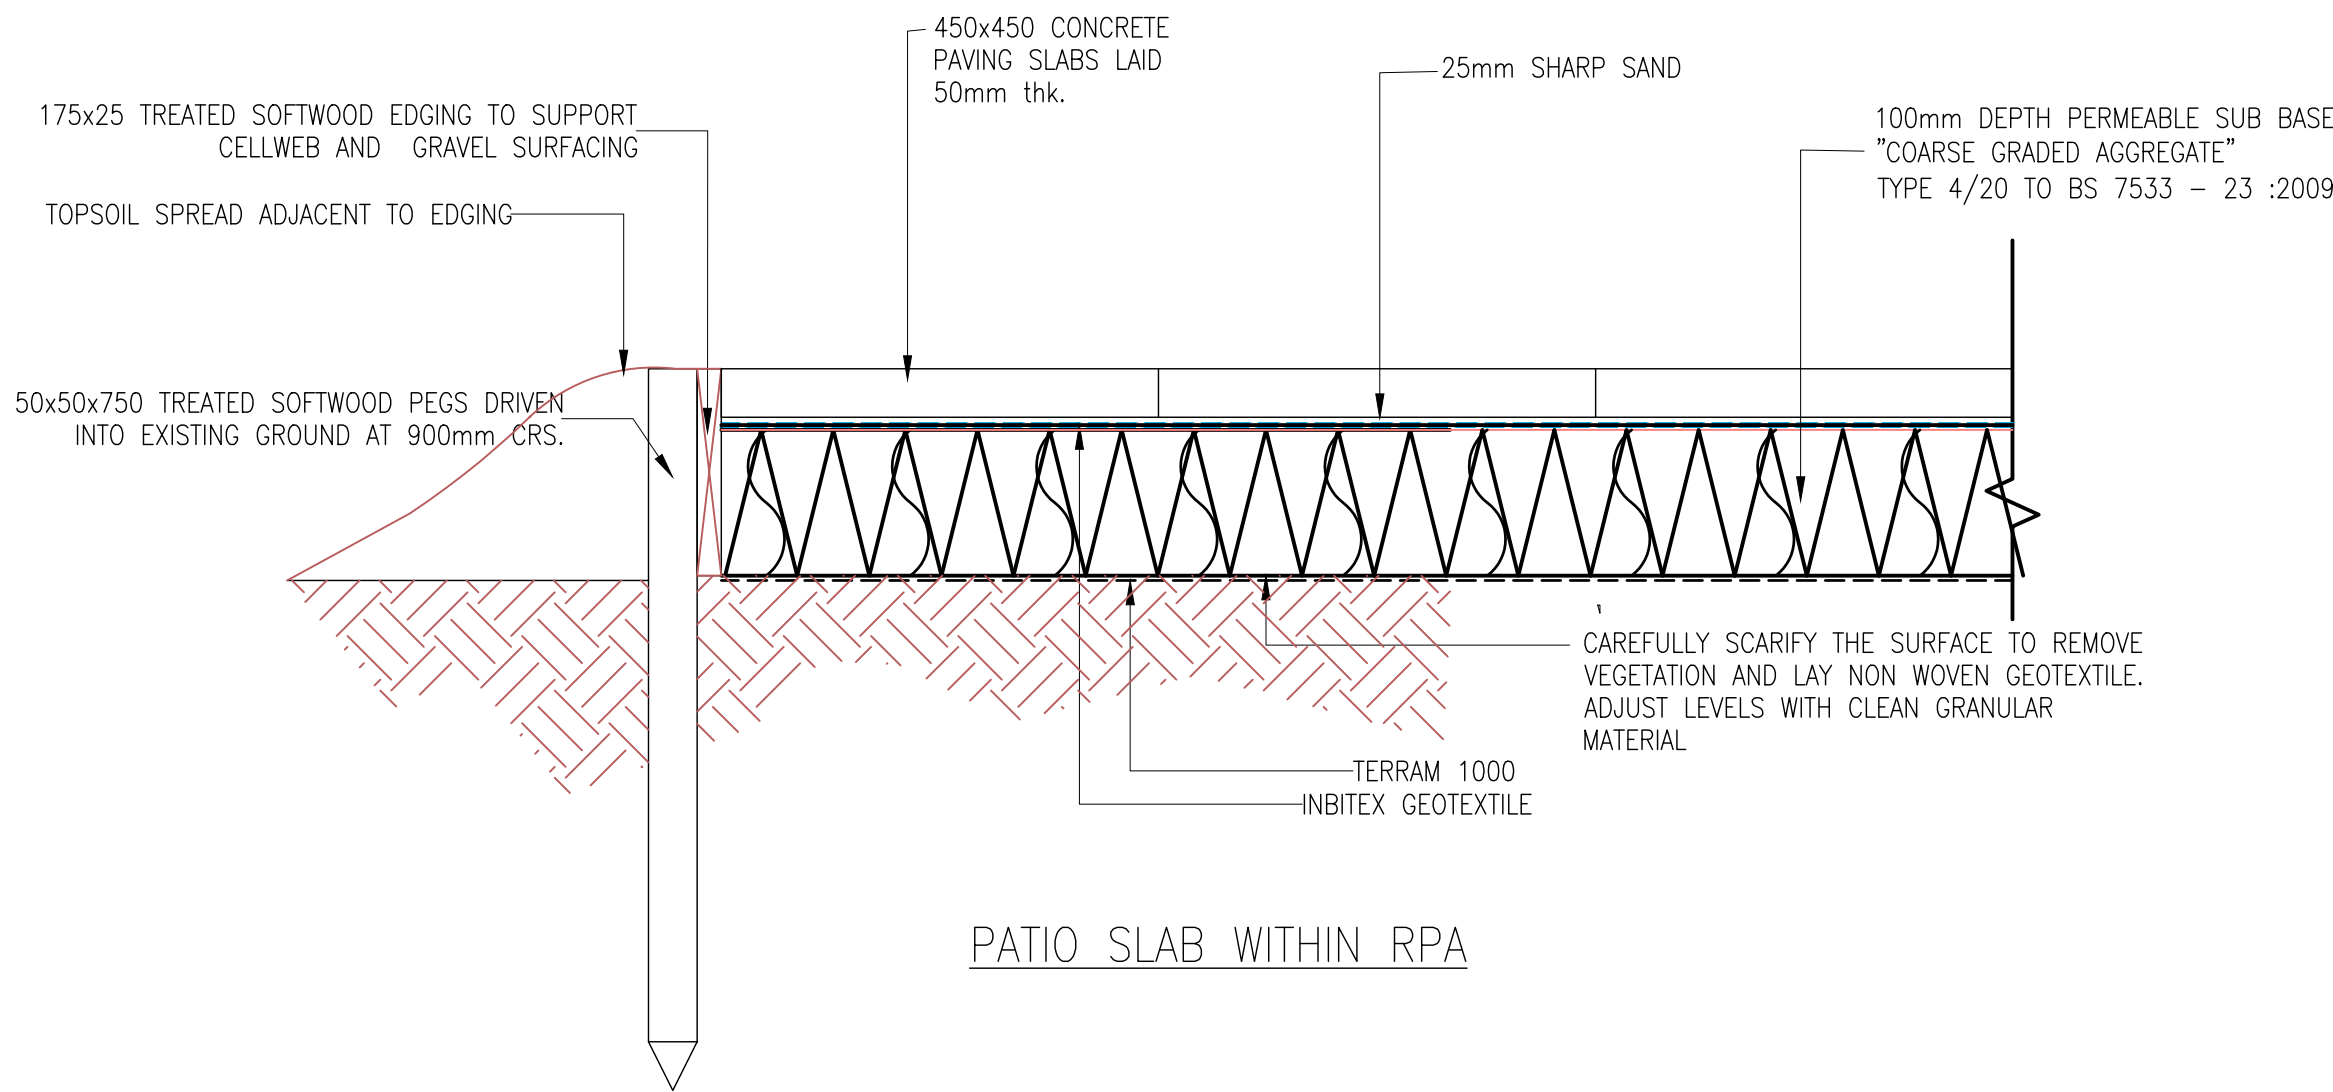

PATIO SLAB WITHIN RPA

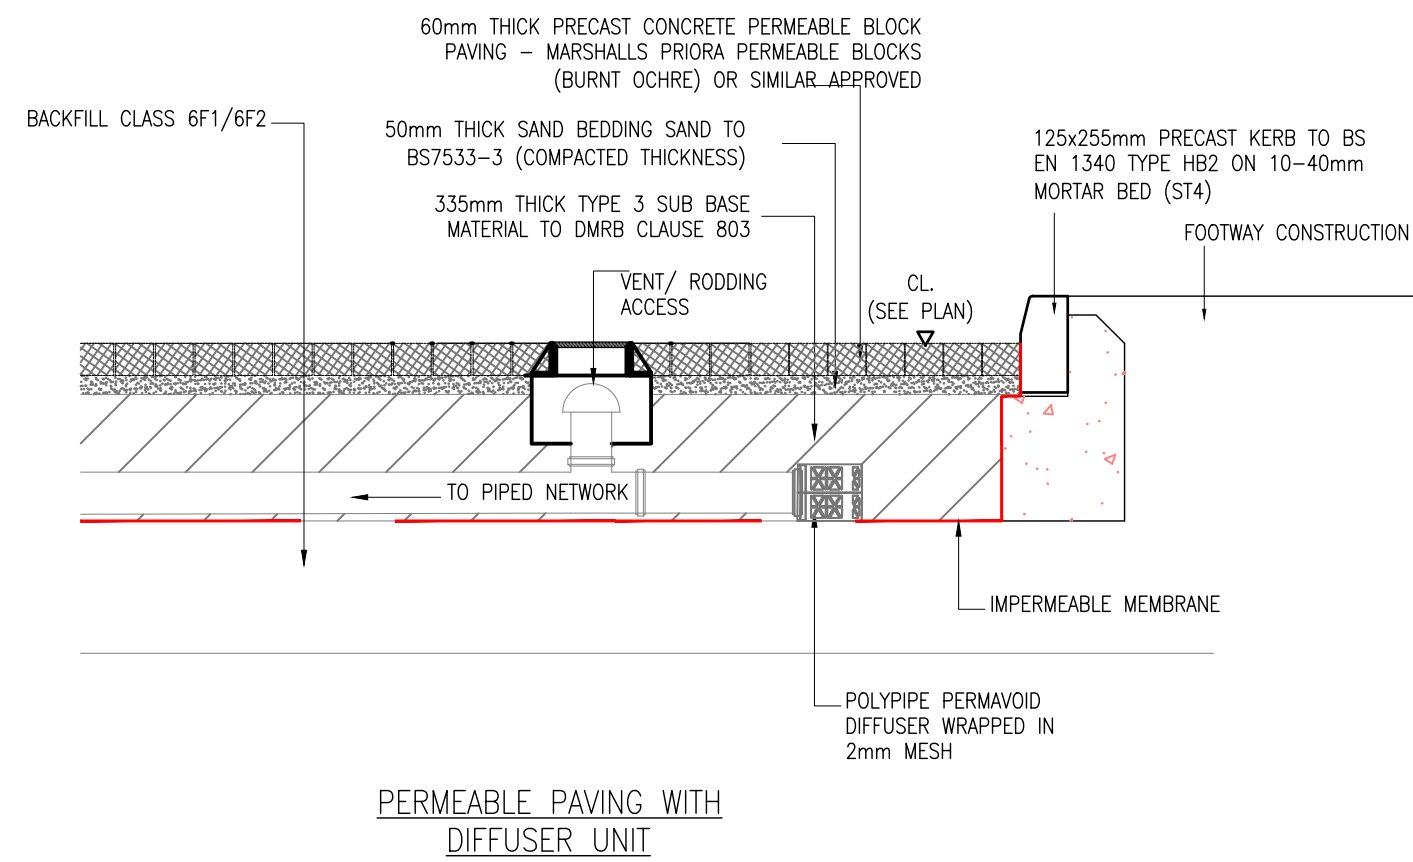

PERMEABLE PAVING WITH
DIFFUSER UNIT

FOR
TENDER

The drawings, information and data recorded in this document ("the information") is the property of Paul Basham Associates. This document and the information are solely for the use of the authorized recipient and this document may not be used, copied or reproduced in whole or part for any purposes other than which it was supplied by Paul Basham Associates. Paul Basham Associates makes no representation, undertakes no duty and accepts no responsibilities to any third party who may use or rely upon this document or the information.

GENERAL NOTES

- THIS DRAWING IS INTENDED TO BE VIEWED IN COMBINATION WITH ALL RELEVANT ARCHITECTS, ENGINEERS, SERVICES AND SPECIALIST DRAWINGS AND SPECIFICATION.
- ANY VARIATIONS OR DISCREPANCIES BETWEEN THESE DRAWINGS IN TERMS OF DIMENSIONS OR DETAILS SHOULD BE DRAWN TO THE ATTENTION OF THE ARCHITECT AND/OR THE ENGINEER FOR CLARIFICATION.
- PAUL BASHAM ASSOCIATES ACCEPTS NO RESPONSIBILITY FOR THE ACCURACY OF BACKGROUND INFORMATION PRODUCED BY THIRD PARTIES - THIS MUST BE TREATED AS INDICATIVE ONLY.
- ALL DIMENSIONS AND LEVELS ARE IN METRES. DO NOT SCALE THIS DRAWING, PRINT, PLOT OR DISK.
- THIS DRAWING SHOULD ONLY BE USED FOR CONSTRUCTION IF THE PROJECT PHASE IN THE TITLE FRAME BELOW IS SHOWN AS "CONSTRUCTION". PAUL BASHAM ASSOCIATES TAKE NO RESPONSIBILITY FOR CONSTRUCTION WORKS UNDERTAKEN TO DRAWINGS WHICH ARE NOT MARKED UNDER THIS PHASE.

CBR TABLE:

CBR %	SUB-BASE	CAPPING
>5	300 *	-
5-2	150	350
2	150	600 +

* WHERE SUB-GRADE IS FROST SUSCEPTIBLE TO ACHIEVE 450mm CONSTRUCTION.

+ WHERE CBR IS LESS THAN 2% THE FORMATION SHALL BE LINED WITH 'TERRAM 1000' OR SIMILAR.

D	PATIO SLAB WITHIN RPA ADDED	15.07.2022	OT	RW
C	QUADRANT KERB ADDED	10.05.2022	OT	RW
B	CLIENT COMMENTS ADDRESSED	22.04.2022	OT	RW
A	CLIENT COMMENTS ADDRESSED	04.03.2022	OT	RW
Rev	Description	Date	By	Chkd

paulbasham
associates

Paul Basham Associates Ltd
The Botby, Cams Hall Estate, Fareham, PO16 8UT
01259 711 000
info@paulbashamassociates.com www.paulbashamassociates.com

Client

FOREMAN
HOMES

Project Name
MOORGREEN, PHASE 2,
SOUTHAMPTON

Title
EXTERNAL WORKS CONSTRUCTION DETAILS

Project Phase
FOR TENDER

Checked By RW	Checked Date 15.12.2021	Drawn By CLP	Drawn Date 15.12.2021
Client Drawing No. -	Scale NTS	(AT A1 SIZE)	
PBA Drawing No. 056.5045.1151	Revision D		