
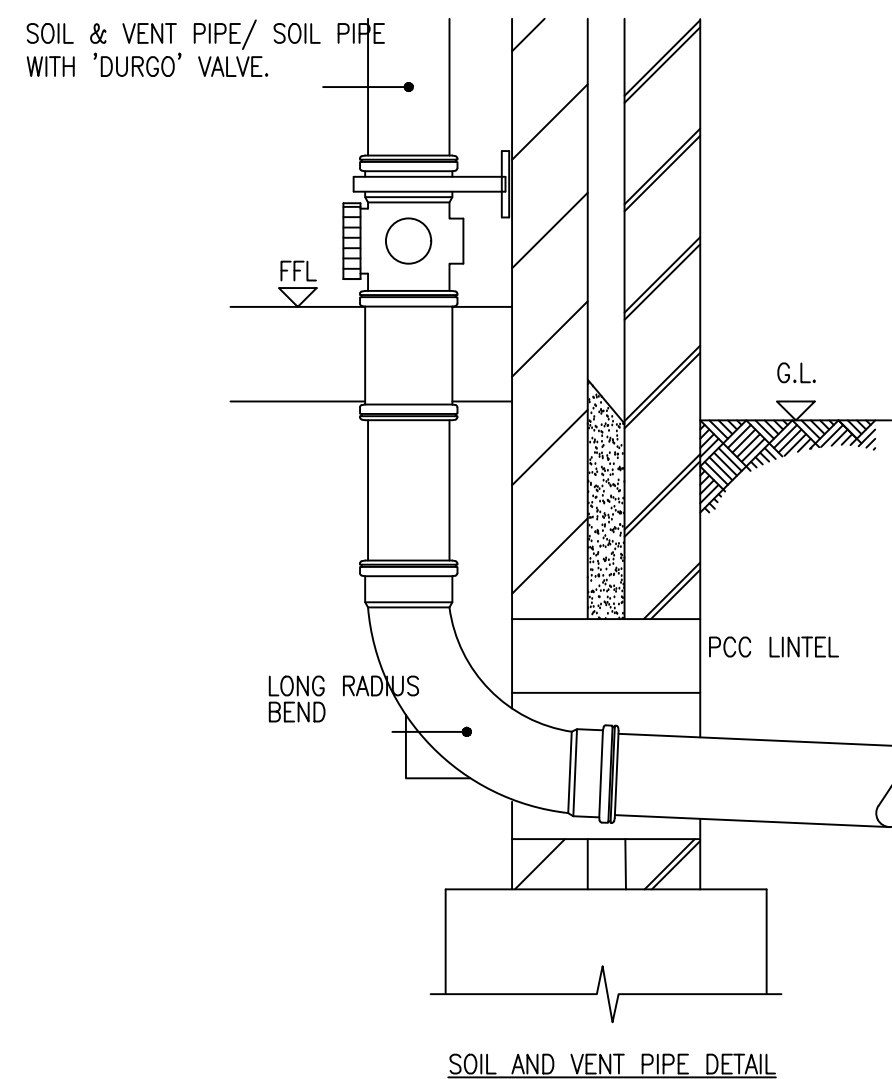
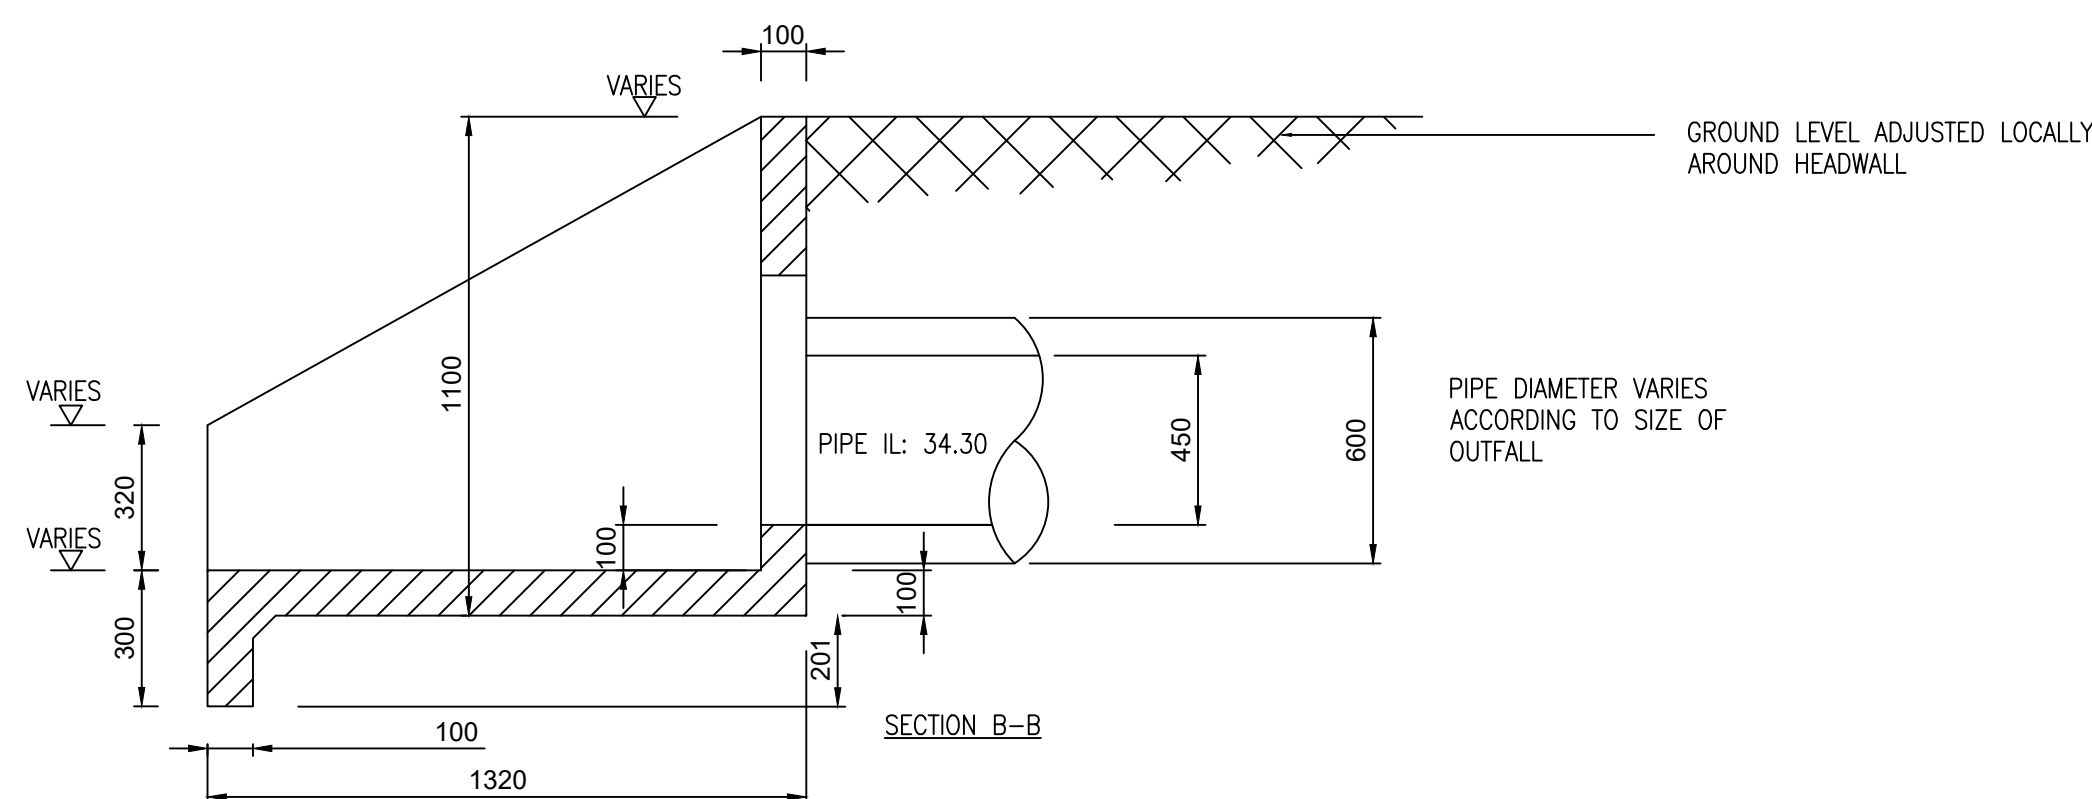
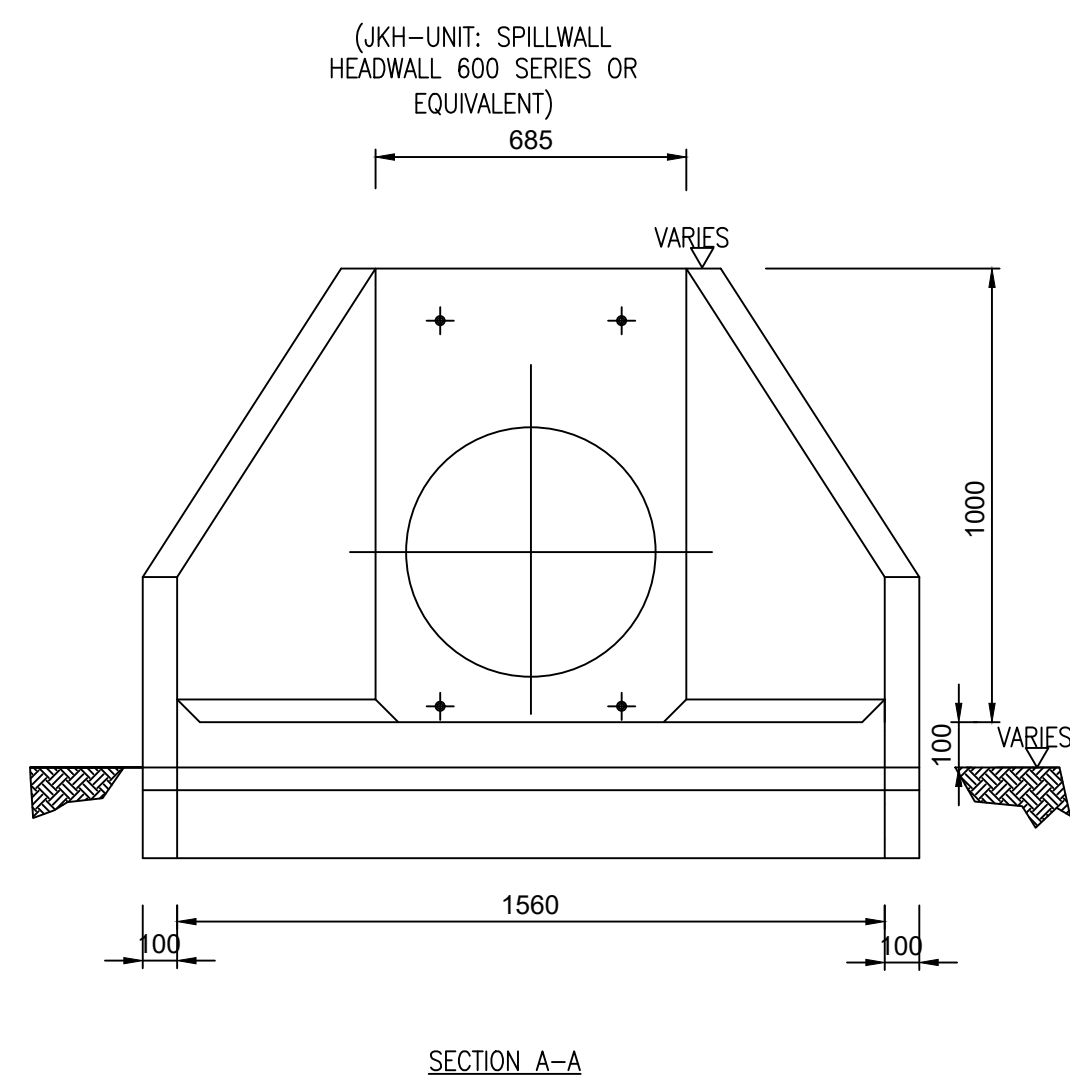
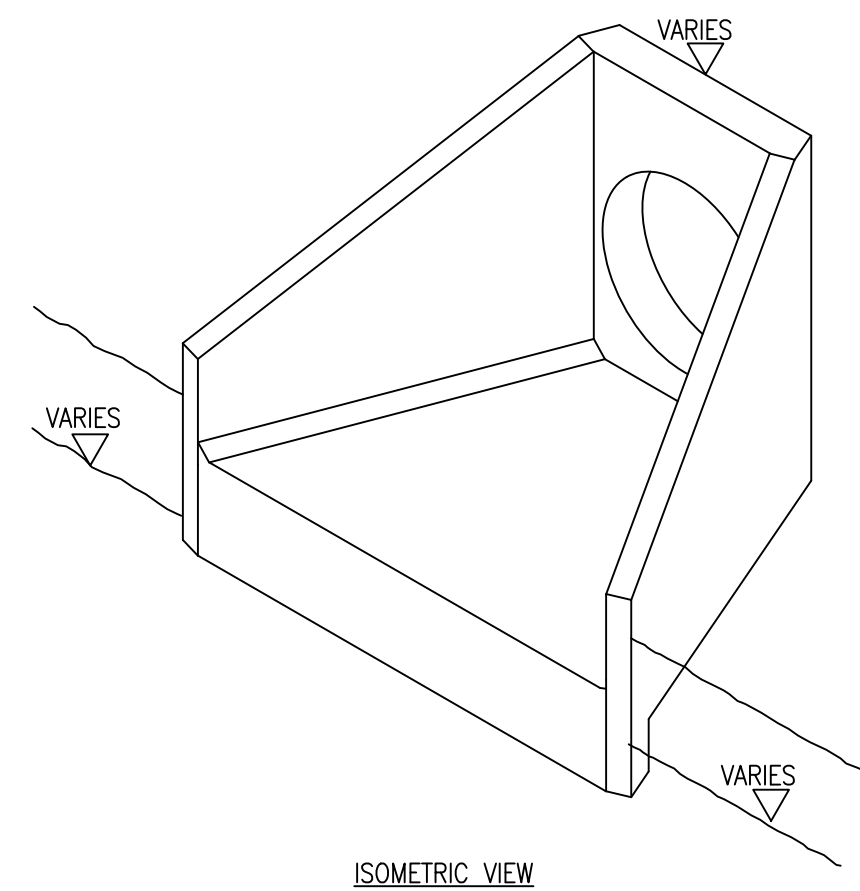


GENERAL NOTES

1. THIS DRAWING IS INTENDED TO BE VIEWED IN COMBINATION WITH ALL RELEVANT ARCHITECTS, ENGINEERS, SERVICES AND SPECIALIST DRAWINGS AND SPECIFICATION.
2. ANY VARIATIONS OR DISCREPANCIES BETWEEN THESE DRAWINGS IN TERMS OF DIMENSIONS OR DETAILS SHOULD BE DRAWN TO THE ATTENTION OF THE ARCHITECT AND/OR THE ENGINEER FOR CLARIFICATION.
3. PAUL BASHAM ASSOCIATES ACCEPTS NO RESPONSIBILITY FOR THE ACCURACY OF BACKGROUND INFORMATION PRODUCED BY THIRD PARTIES - THIS MUST BE TREATED AS INDICATIVE ONLY.
4. ALL DIMENSIONS AND LEVELS ARE IN METRES. DO NOT SCALE THIS DRAWING, PRINT, PLOT OR DISK.
5. THIS DRAWING SHOULD ONLY BE USED FOR CONSTRUCTION IF THE PROJECT PHASE IN THE TITLE FRAME BELOW IS SHOWN AS "CONSTRUCTION". PAUL BASHAM ASSOCIATES TAKE NO RESPONSIBILITY FOR CONSTRUCTION WORKS UNDERTAKEN TO DRAWINGS WHICH ARE NOT MARKED UNDER THIS PHASE.

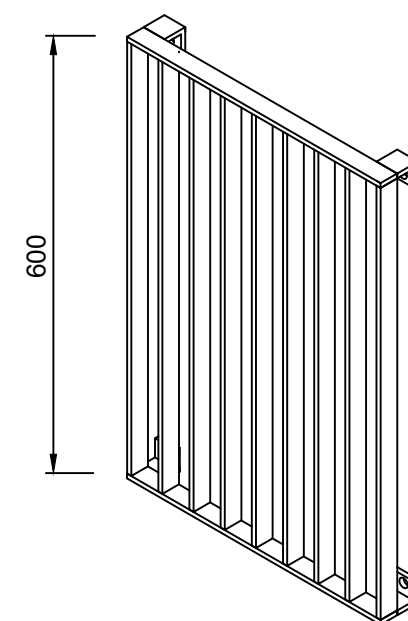

INSTALLATION NOTE :

1. UNITS SHOULD BE BEDDED ON MINIMUM 100mm OF SEMI-DRY CONCRETE. SIT THE HEADWALL LEVEL OR WITH A SLIGHT FALL 1:50 FROM PIPE TO SPILL MOUTH.
2. ALL DIMENSIONS ARE IN mm

FOR
TENDER

Rev	Description	Date	By	Chkd
-----	-------------	------	----	------



Paul Basham Associates Ltd
The Bothy, Cams Hall Estate, Fareham, PO16 8UT
01329 711 000
info@paulbashamassociates.com www.paulbashamassociates.com

Client



Project Name
MOORGREEN, PHASE 2,
SOUTHAMPTON

Title
DRAINAGE CONSTRUCTION DETAILS
SHEET 2 OF 2

Project Phase

FOR TENDER

Checked By RW	Checked Date 16.12.21	Drawn By OT	Drawn Date 16.12.21
Client Drawing No. -		Scale AS SHOWN (AT A1 SIZE)	
PBA Drawing No. 056.5045.552			Revision -